


HCD 12

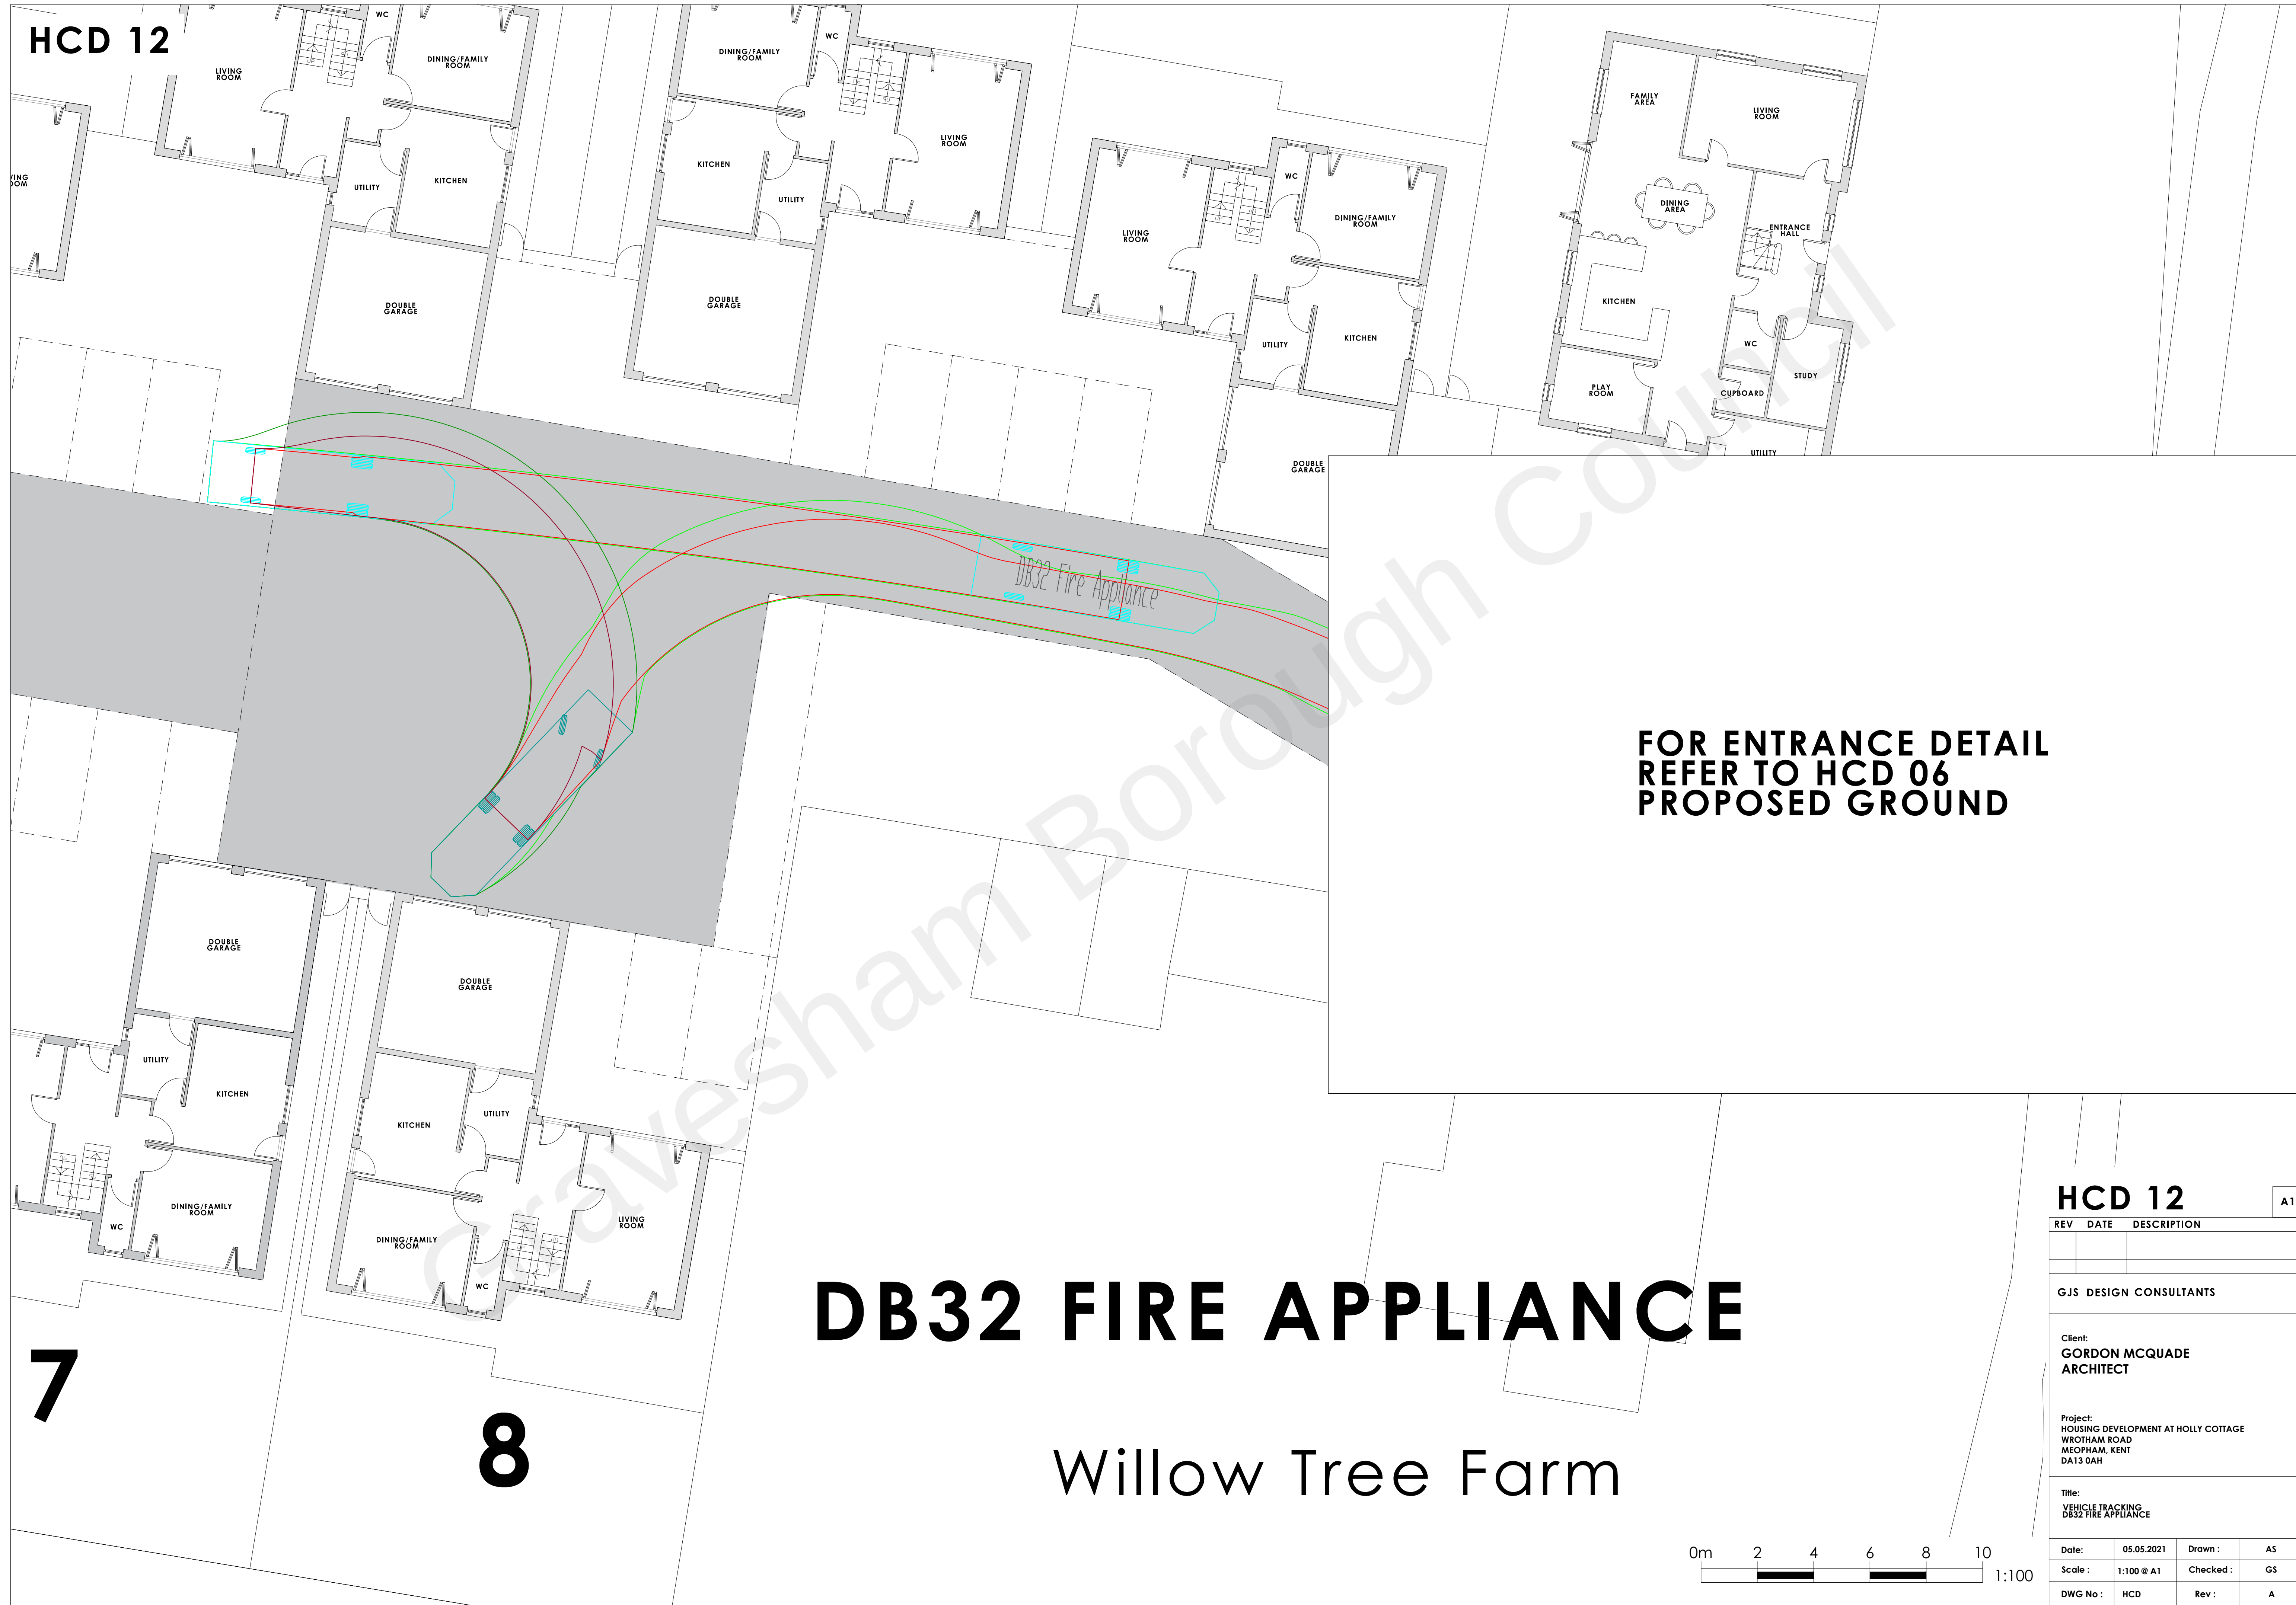

FOR ENTRANCE DETAIL
REFER TO HCD 06
PROPOSED GROUND

DB32 FIRE APPLIANCE

Willow Tree Farm

HCD 12

A1

REV	DATE	DESCRIPTION
GJS DESIGN CONSULTANTS		
Client: GORDON MCQUADE ARCHITECT		
Project: HOUSING DEVELOPMENT AT HOLLY COTTAGE WROTHAM ROAD MEOPHAM, KENT DA13 0AH		
Title: VEHICLE TRACKING DB32 FIRE APPLIANCE		
Date:	05.05.2021	Drawn : AS
Scale :	1:100 @ A1	Checked : GS
DWG No :	HCD	Rev : A

