


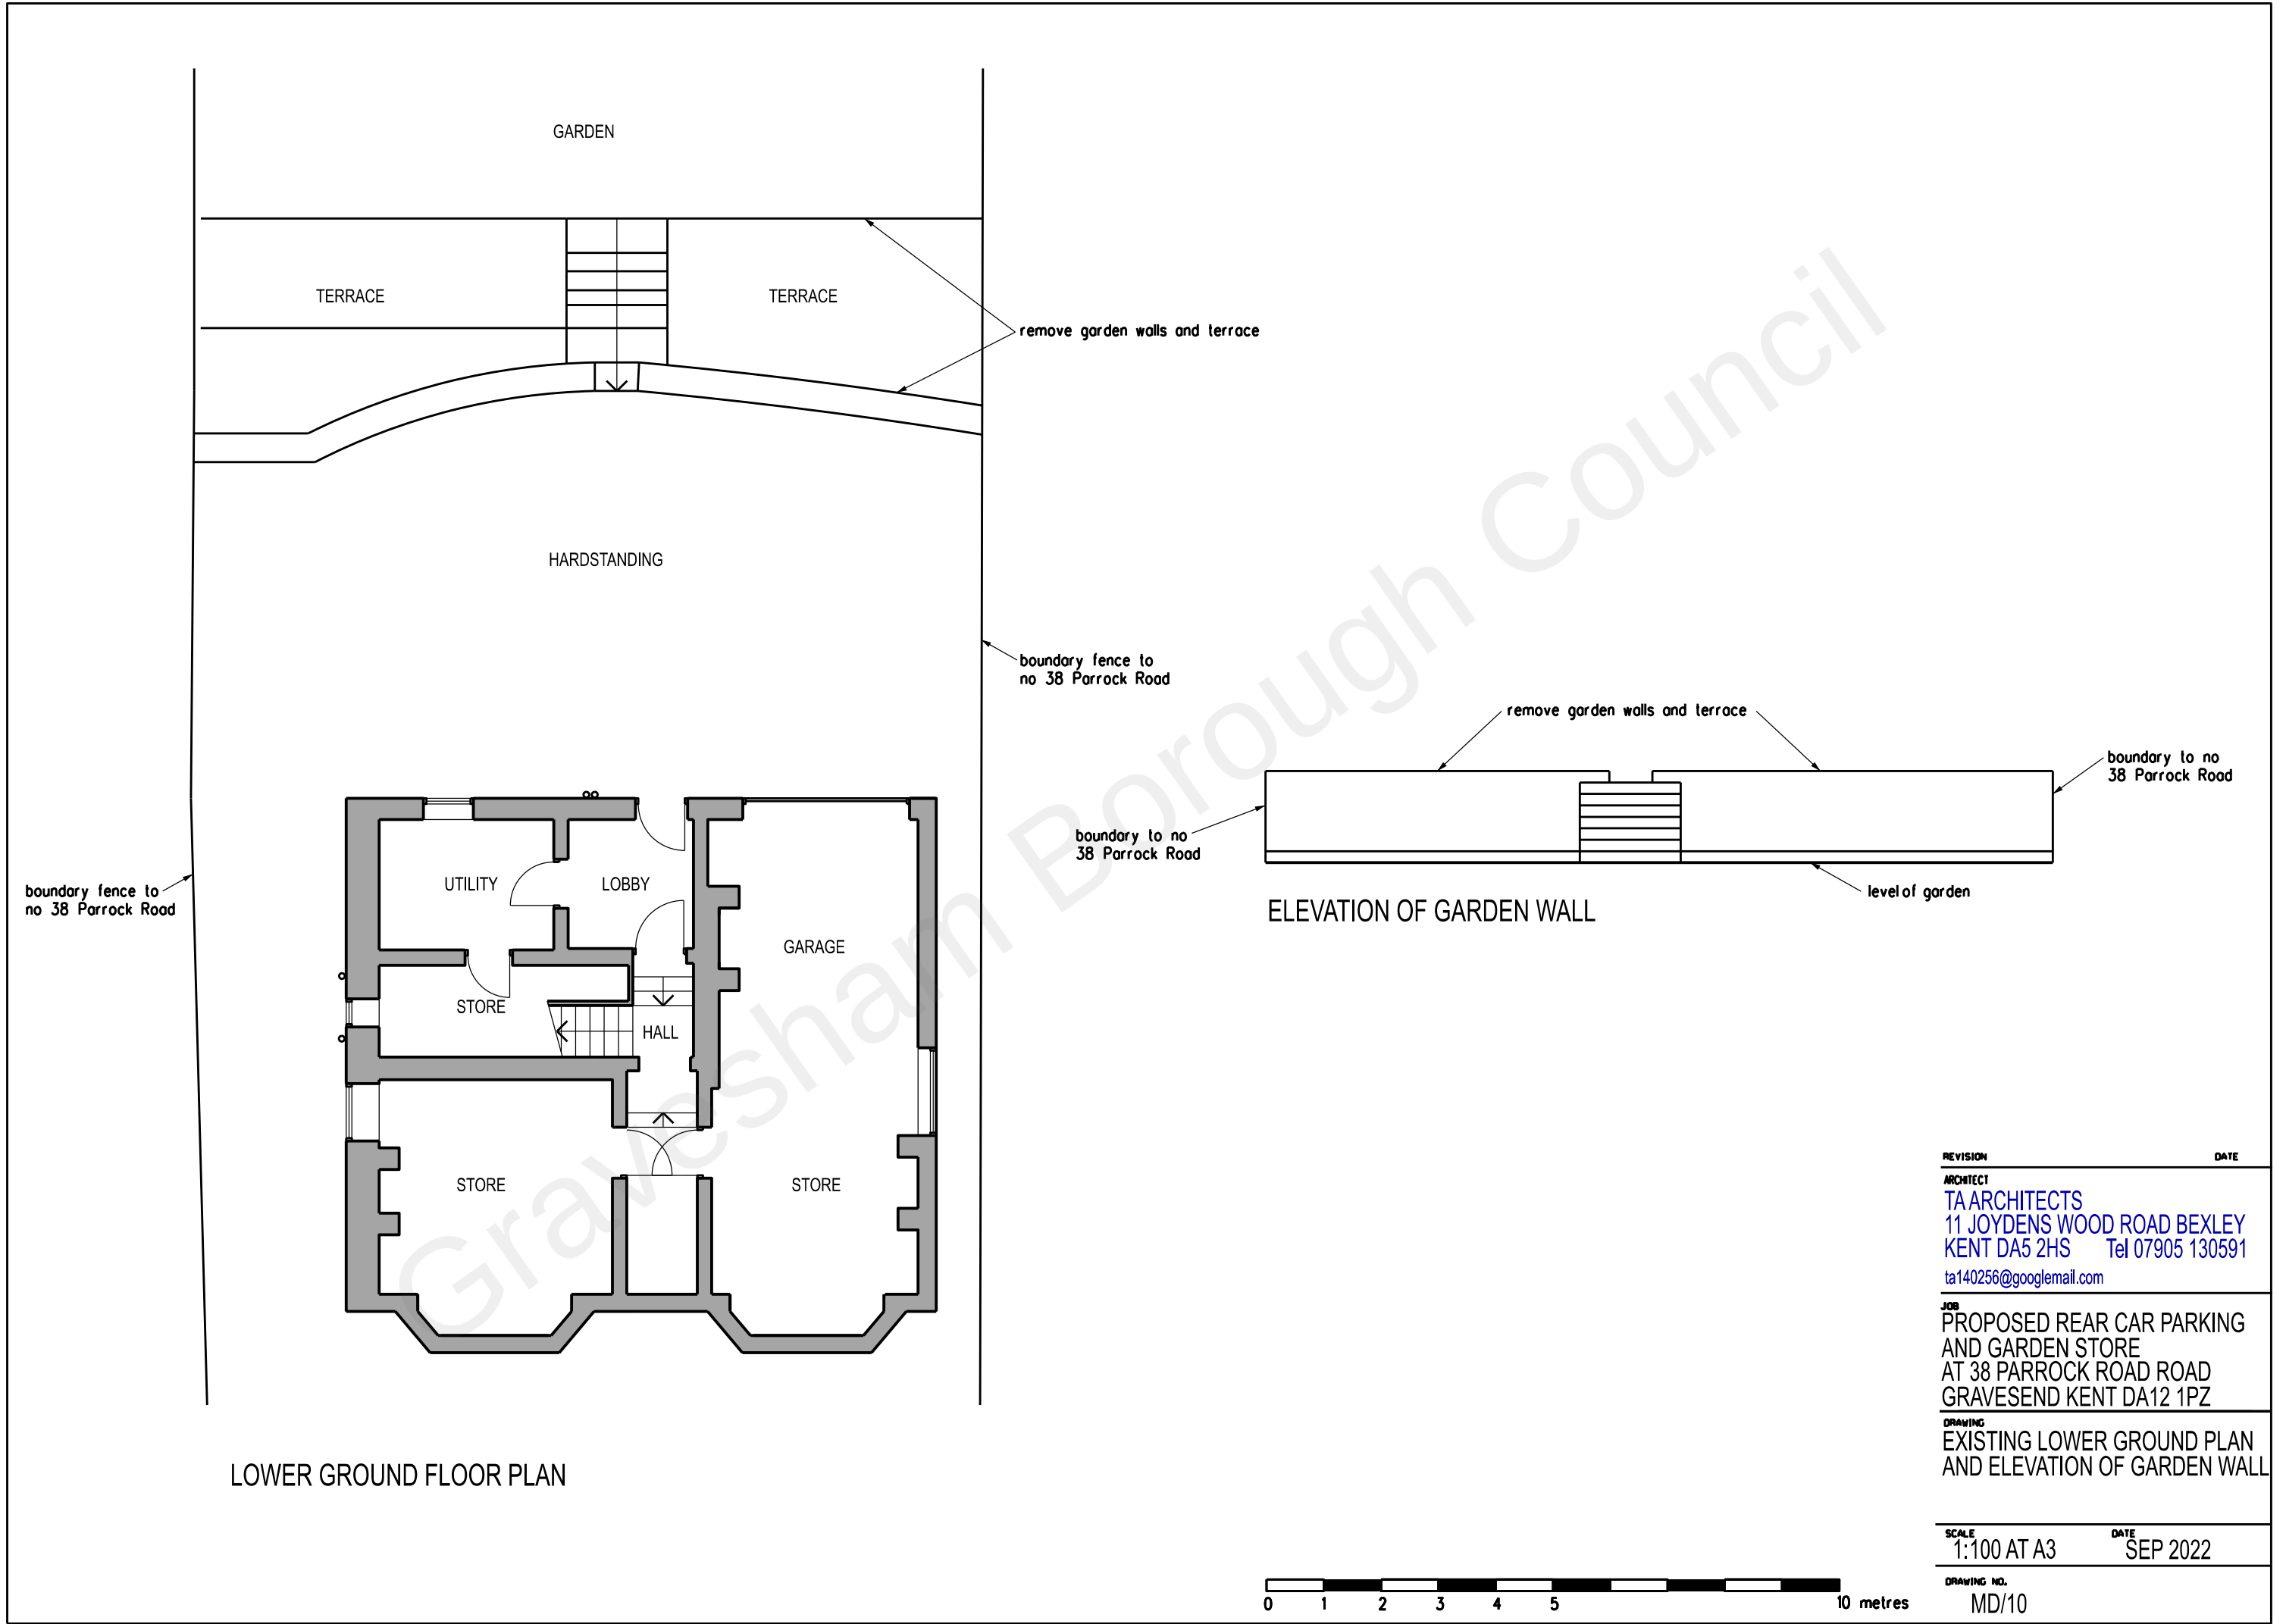

REVISION DATE

ARCHITECT
TA ARCHITECTS
11 JOYDENS WOOD ROAD BEXLEY
KENT DA5 2HS Tel 07905 130591
ta140256@googlemail.com

JOB
PROPOSED REAR CAR PARKING
AND GARDEN STORE
AT 38 PARROCK ROAD ROAD
GRAVESEND KENT DA12 1PZ

DRAWING
EXISTING LOWER GROUND PLAN
AND ELEVATION OF GARDEN WALL

SCALE DATE
1:100 AT A3 SEP 2022

DRAWING NO.
MD/10