


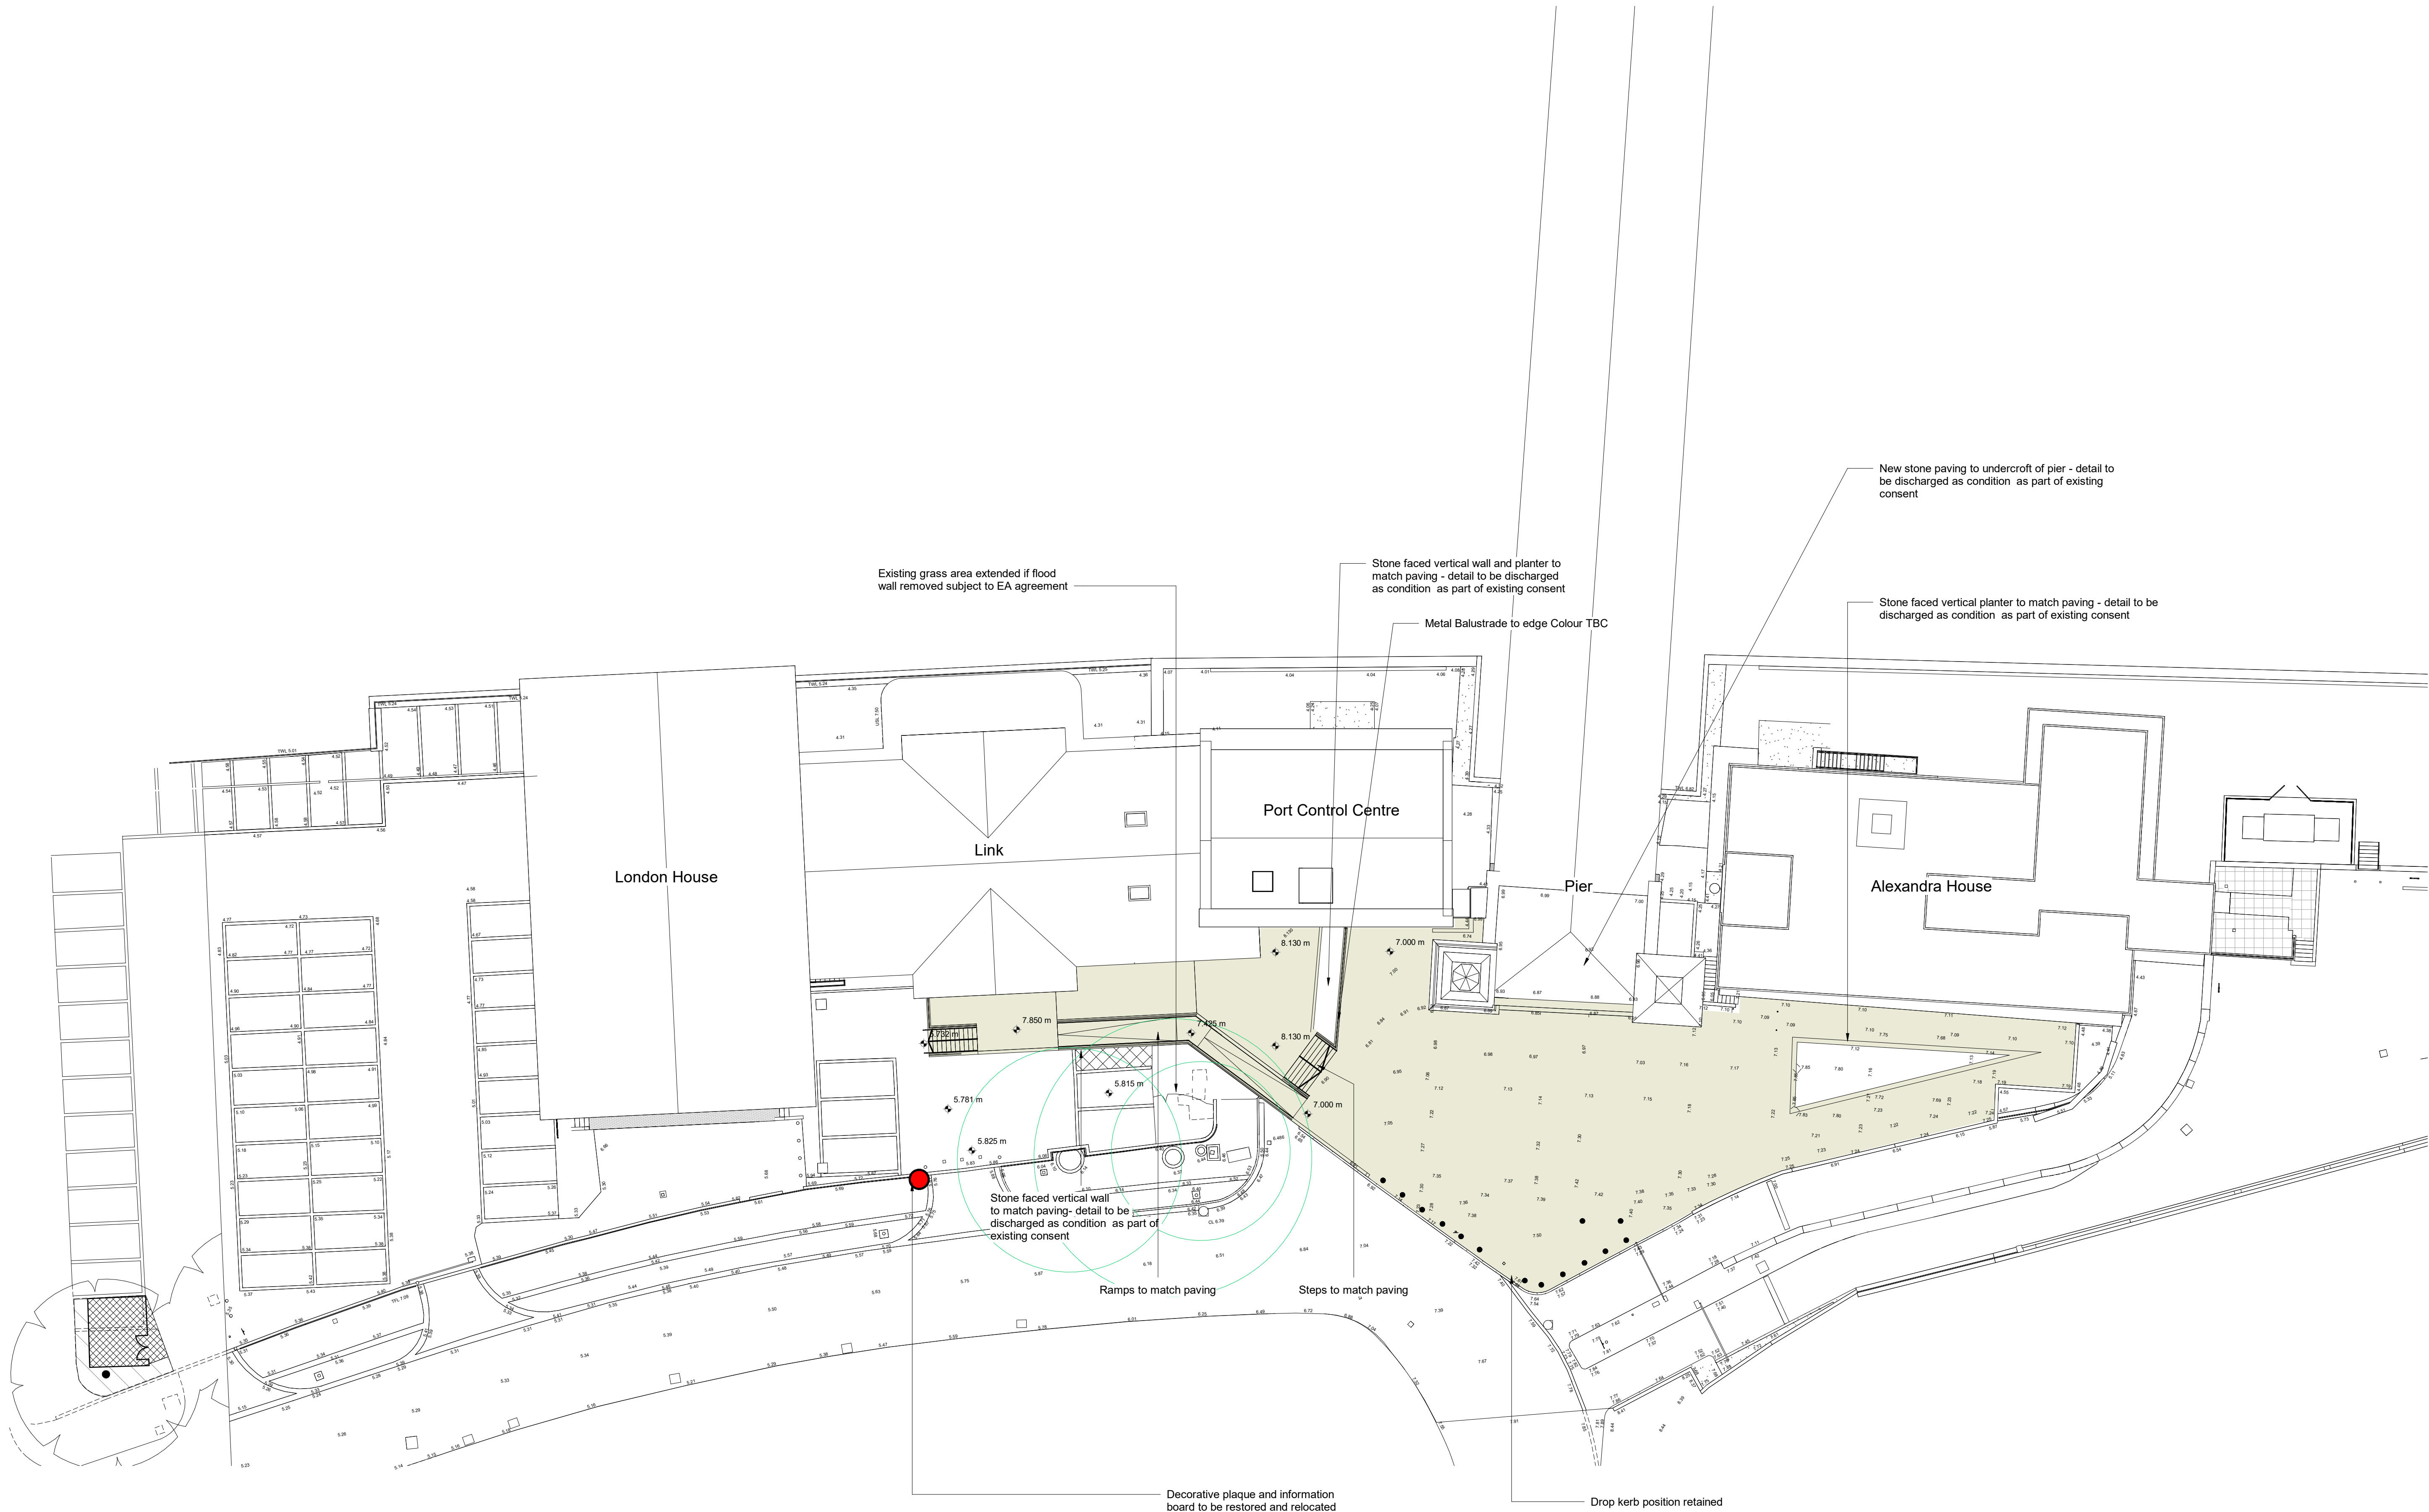

Rev	Date	Revision	By	Chk
P1	221021	Issued for Planning	KL	AB
P2	221117	Issued for Planning	DK	AB
P3	250404	Updated for Section 73 Application	TD	AB

Notes

For Health & Safety related information please refer to the Rolling Designers Risk Register. Where relevant, elements identified on this register are highlighted within the model and on the drawings with the following logo.


- DO NOT SCALE FROM DRAWING;
- Drawing to be printed in colour;
- All information contained in this drawing (including digital data) should be checked and verified prior to any fabrication or construction. Any inconsistencies or omissions should be reported to Bennetts Associates;
- Unless otherwise stated, all grids or co-ordinates are based on the Ordnance Survey National Grid via GPS Observations;
- Unless otherwise stated, all spot heights and levels are expressed as AOD for "above ordnance datum" based on the Ordnance Survey ODN (Ordnance Datum Newlyn).

Bennetts Associates Architects make no warranties, express or implied, with respect to the reuse of the data provided hereafter, regardless of its format or the means of its transmission.

All existing survey data is based on, or reference from, 3rd Party information. Unless otherwise stated, all structural, mechanical, electrical information is based on, or reference from, 3rd Party data.

© Crown Copyright 2021. All Rights Reserved.
Ordnance Survey License 123456

- Key:**
- Permeable flag stone paving Final material TBA
 - New steel slimline bollards to replace existing bollards
 - Existing information board and decorative plaque to be restored and relocated
 - RPA Zone
 - Final lighting design TBA
- NOTE: Final kerb material TBA proposed to match existing condition

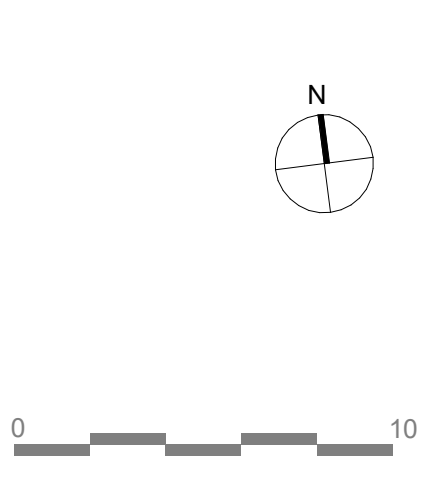

BENNETTS ASSOCIATES

1 Rawstone Place, London EC1V 7NL
T +44(0)207 5203300 • www.bennettsassociates.com
E mail@bennettsassociates.com

For Bennetts Associates' electronic information issue disclaimer - www.bennettsassociates.com/informationanddisclaimer/

Project	Port Control Centre Gravesend	Project No.	2204
	Port of London Authority		
Drawing Title	Planning	Drawing Number	PCC-BA-90-ZZ-DP-A-0
	Proposed Site Surface Types		
		Revision/Suitability	P3 S4
Scale @ A3	Scale @ A1	Revision Date	
1:400	1:200	250404	
		YY MM DD	