


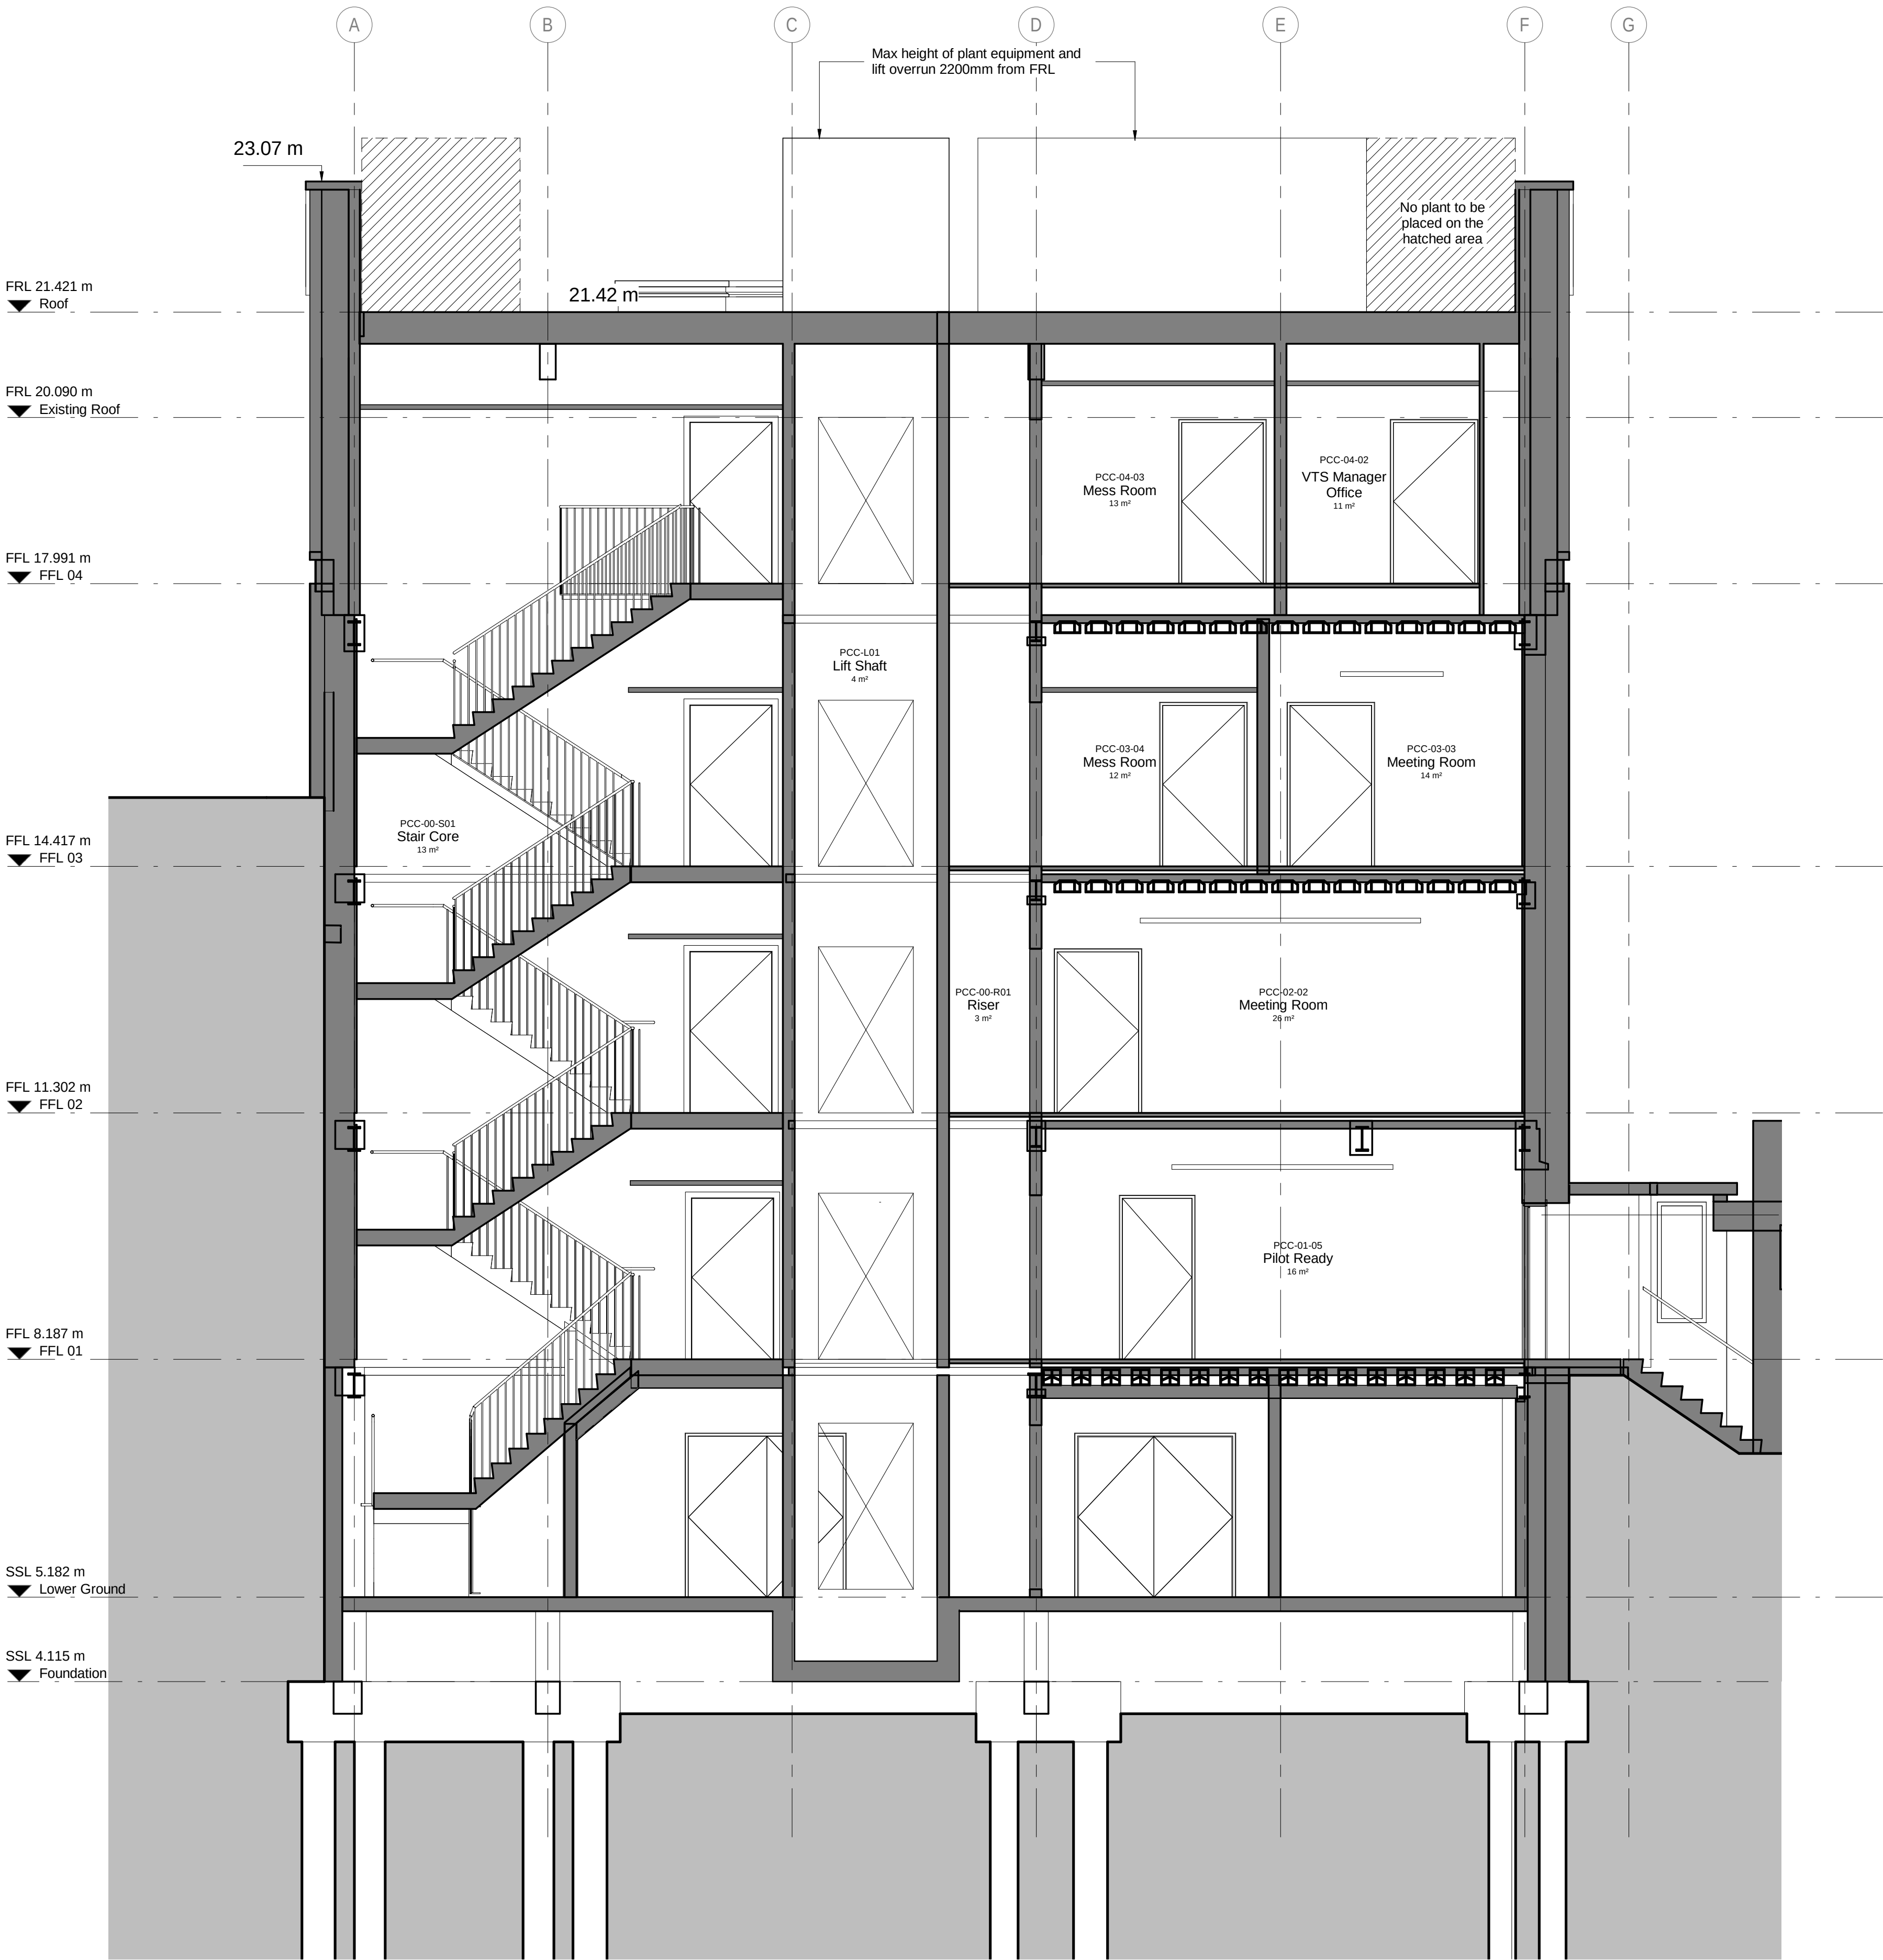

| Rev | Date   | Revision            |
|-----|--------|---------------------|
| P1  | 221021 | Issued for Planning |
| P2  | 221117 | Issued for Planning |

| By | Chk |
|----|-----|
| KL | AB  |
| KL | DK  |

**Notes**

For Health & Safety related information please refer to the Rolling Designers Risk Register. Where relevant, elements identified on this register are highlighted within the model and on the drawings with the following logo.

- DO NOT SCALE FROM DRAWING;
- Drawing to be printed in colour;
- All information contained in this drawing (including digital data) should be checked and verified prior to any fabrication or construction. Any inconsistencies or omissions should be reported to Bennetts Associates;
- Unless otherwise stated, all grids or co-ordinates are based on the Ordnance Survey National Grid via GPS Observations;
- Unless otherwise stated, all spot heights and levels are expressed as AOD for "above ordnance datum" based on the Ordnance Survey ODN (Ordnance Datum Newlyn).

Bennetts Associates Architects make no warranties, express or implied, with respect to the reuse of the data provided herewith, regardless of its format or the means of its transmission. All existing survey data is based on, or reference from, 3rd Party information. Unless otherwise stated, all structural, mechanical, electrical information is based on, or reference from, 3rd Party data.

© Crown Copyright 2021. All Rights Reserved.  
Ordnance Survey Licence 123456



## BENNETTS ASSOCIATES

1 Rawstone Place, London EC1V 7NL  
T +44(0)207 5203300 •  
www.bennettsassociates.com  
For Bennetts Associates' electronic information issue disclaimer -

Project  
Port Control Centre Gravesend  
Port of London Authority

Project No. 2204

Drawing Title  
Planning  
Proposed Section BB

Drawing Number  
PCC-BA-20-S2-DP-A-0

Revision/Suitability  
P2 S4

Scale @ A3  
1:100

Scale @ A1  
1:50

Revision Date  
221117

YY MM DD