


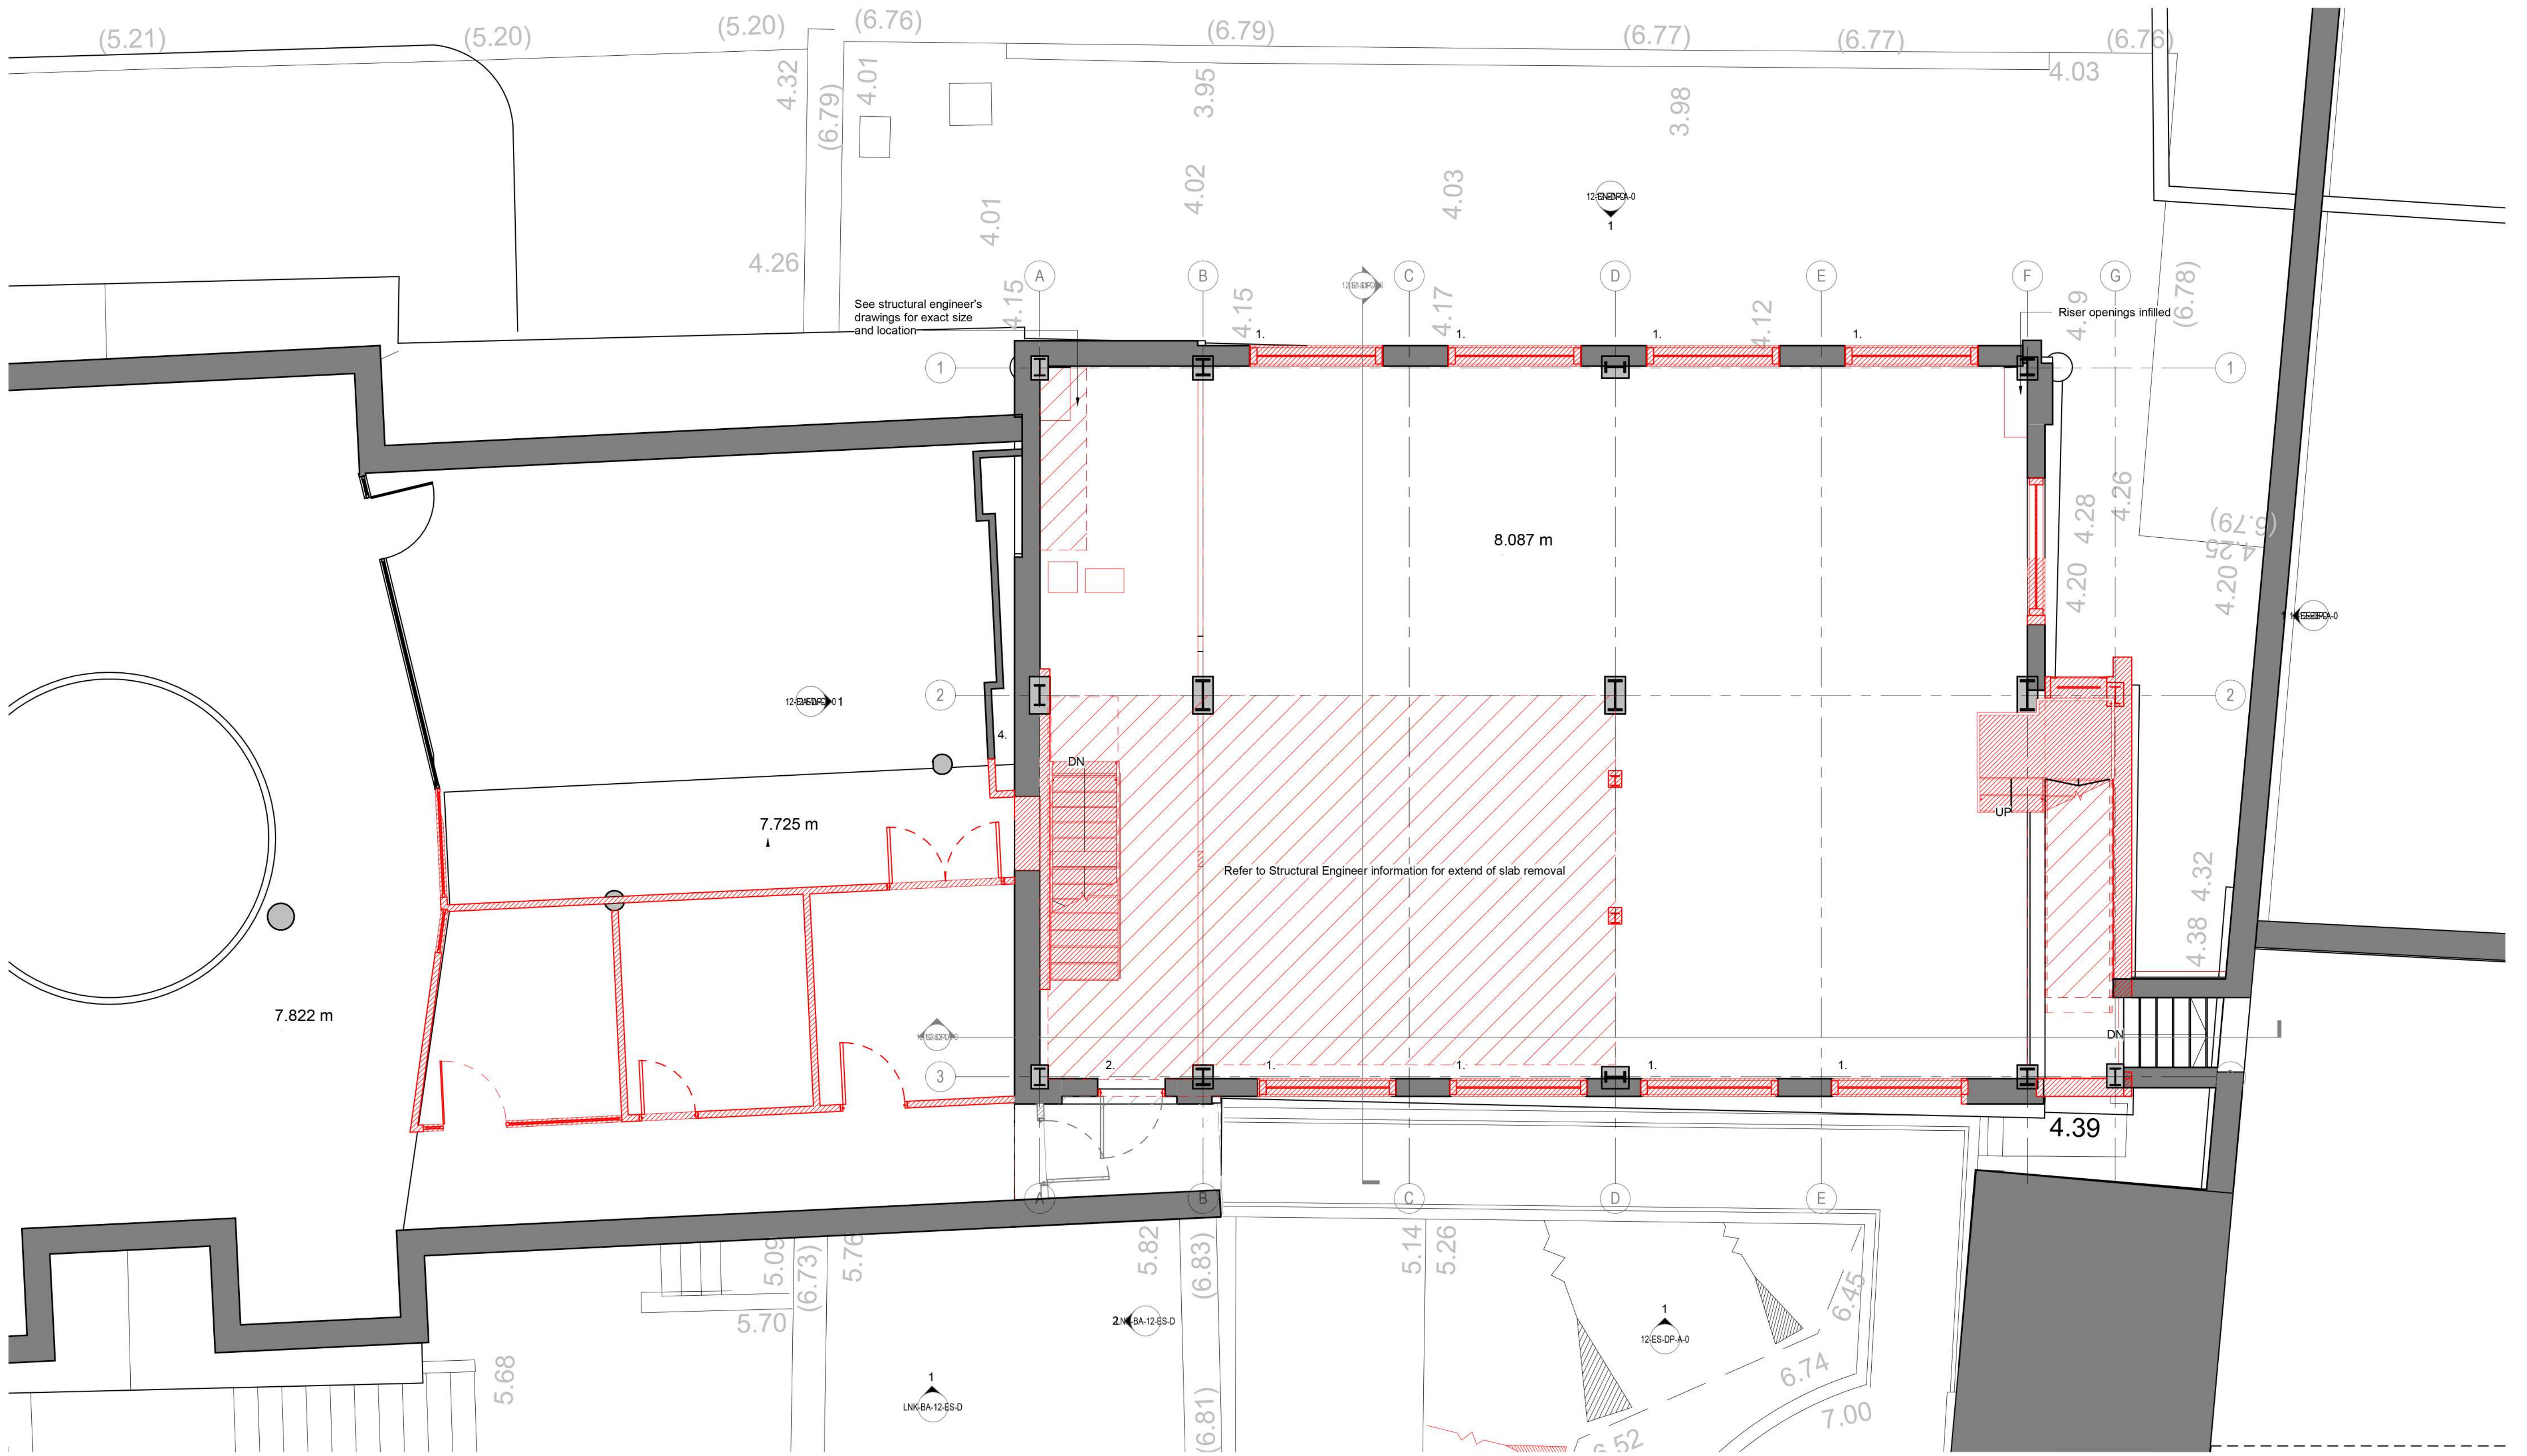

Rev	Date	Revision	By	Chk
P1	221021	Issued for Planning	KL	AB
P2	250404	Updated for Section 73 Application	TD	AB

Notes

For Health & Safety related information please refer to the Rolling Designers Risk Register. Where relevant, elements identified on this register are highlighted within the model and on the drawings with the following logo.

- DO NOT SCALE FROM DRAWING;
- Drawing to be printed in colour;
- All information contained in this drawing (including digital data) should be checked and verified prior to any fabrication or construction. Any inconsistencies or omissions should be reported to Bennetts Associates;
- Unless otherwise stated, all grids or co-ordinates are based on the Ordnance Survey National Grid via GPS Observations;
- Unless otherwise stated, all spot heights and levels are expressed as AOD for "above ordnance datum" based on the Ordnance Survey ODN (Ordnance Datum Newlyn).

Bennetts Associates Architects make no warranties, express or implied, with respect to the reuse of the data provided hereafter, regardless of its format or the means of its transmission.


All existing survey data is based on, or reference from, 3rd Party information. Unless otherwise stated, all structural, mechanical, electrical information is based on, or reference from, 3rd Party data.

© Crown Copyright 2021. All Rights Reserved.
Ordnance Survey License 123456

- Key:**
- Building element demolished
 - Connection to neighbouring building

- Window frames removed, opening preserved or extended
- Window/door frames removed, openings infilled
Except where ventilation grilles are required as shown on 21 series information
- Window/door removed, wall demolished
- New window/door opening

- Existing brickwork to be repaired prior to overcladding, further visual survey information required.

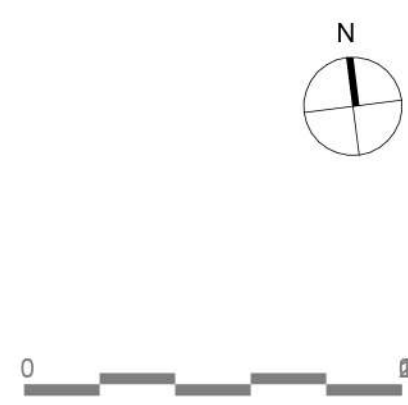

BENNETTS ASSOCIATES

1 Rawstone Place, London EC1V 7NL
T +44(0)207 5203300 • www.bennettsassociates.com
E mail@bennettsassociates.com

For Bennetts Associates' electronic information issue disclaimer -
www.bennettsassociates.com/informationdisclaimer/

Project
Port Control Centre Gravesend
Port of London Authority

Drawing Title
Planning
Existing Level 1

Drawing Number
PCC-BA-12-L1-DP-A-0

Scale @ A3

Scale @ A1
1 : 50

Revision/Suitability
P2 S4

Revision Date
250404

YY MM DD

Project No. 2204