




site location plan
Scale 1:1250

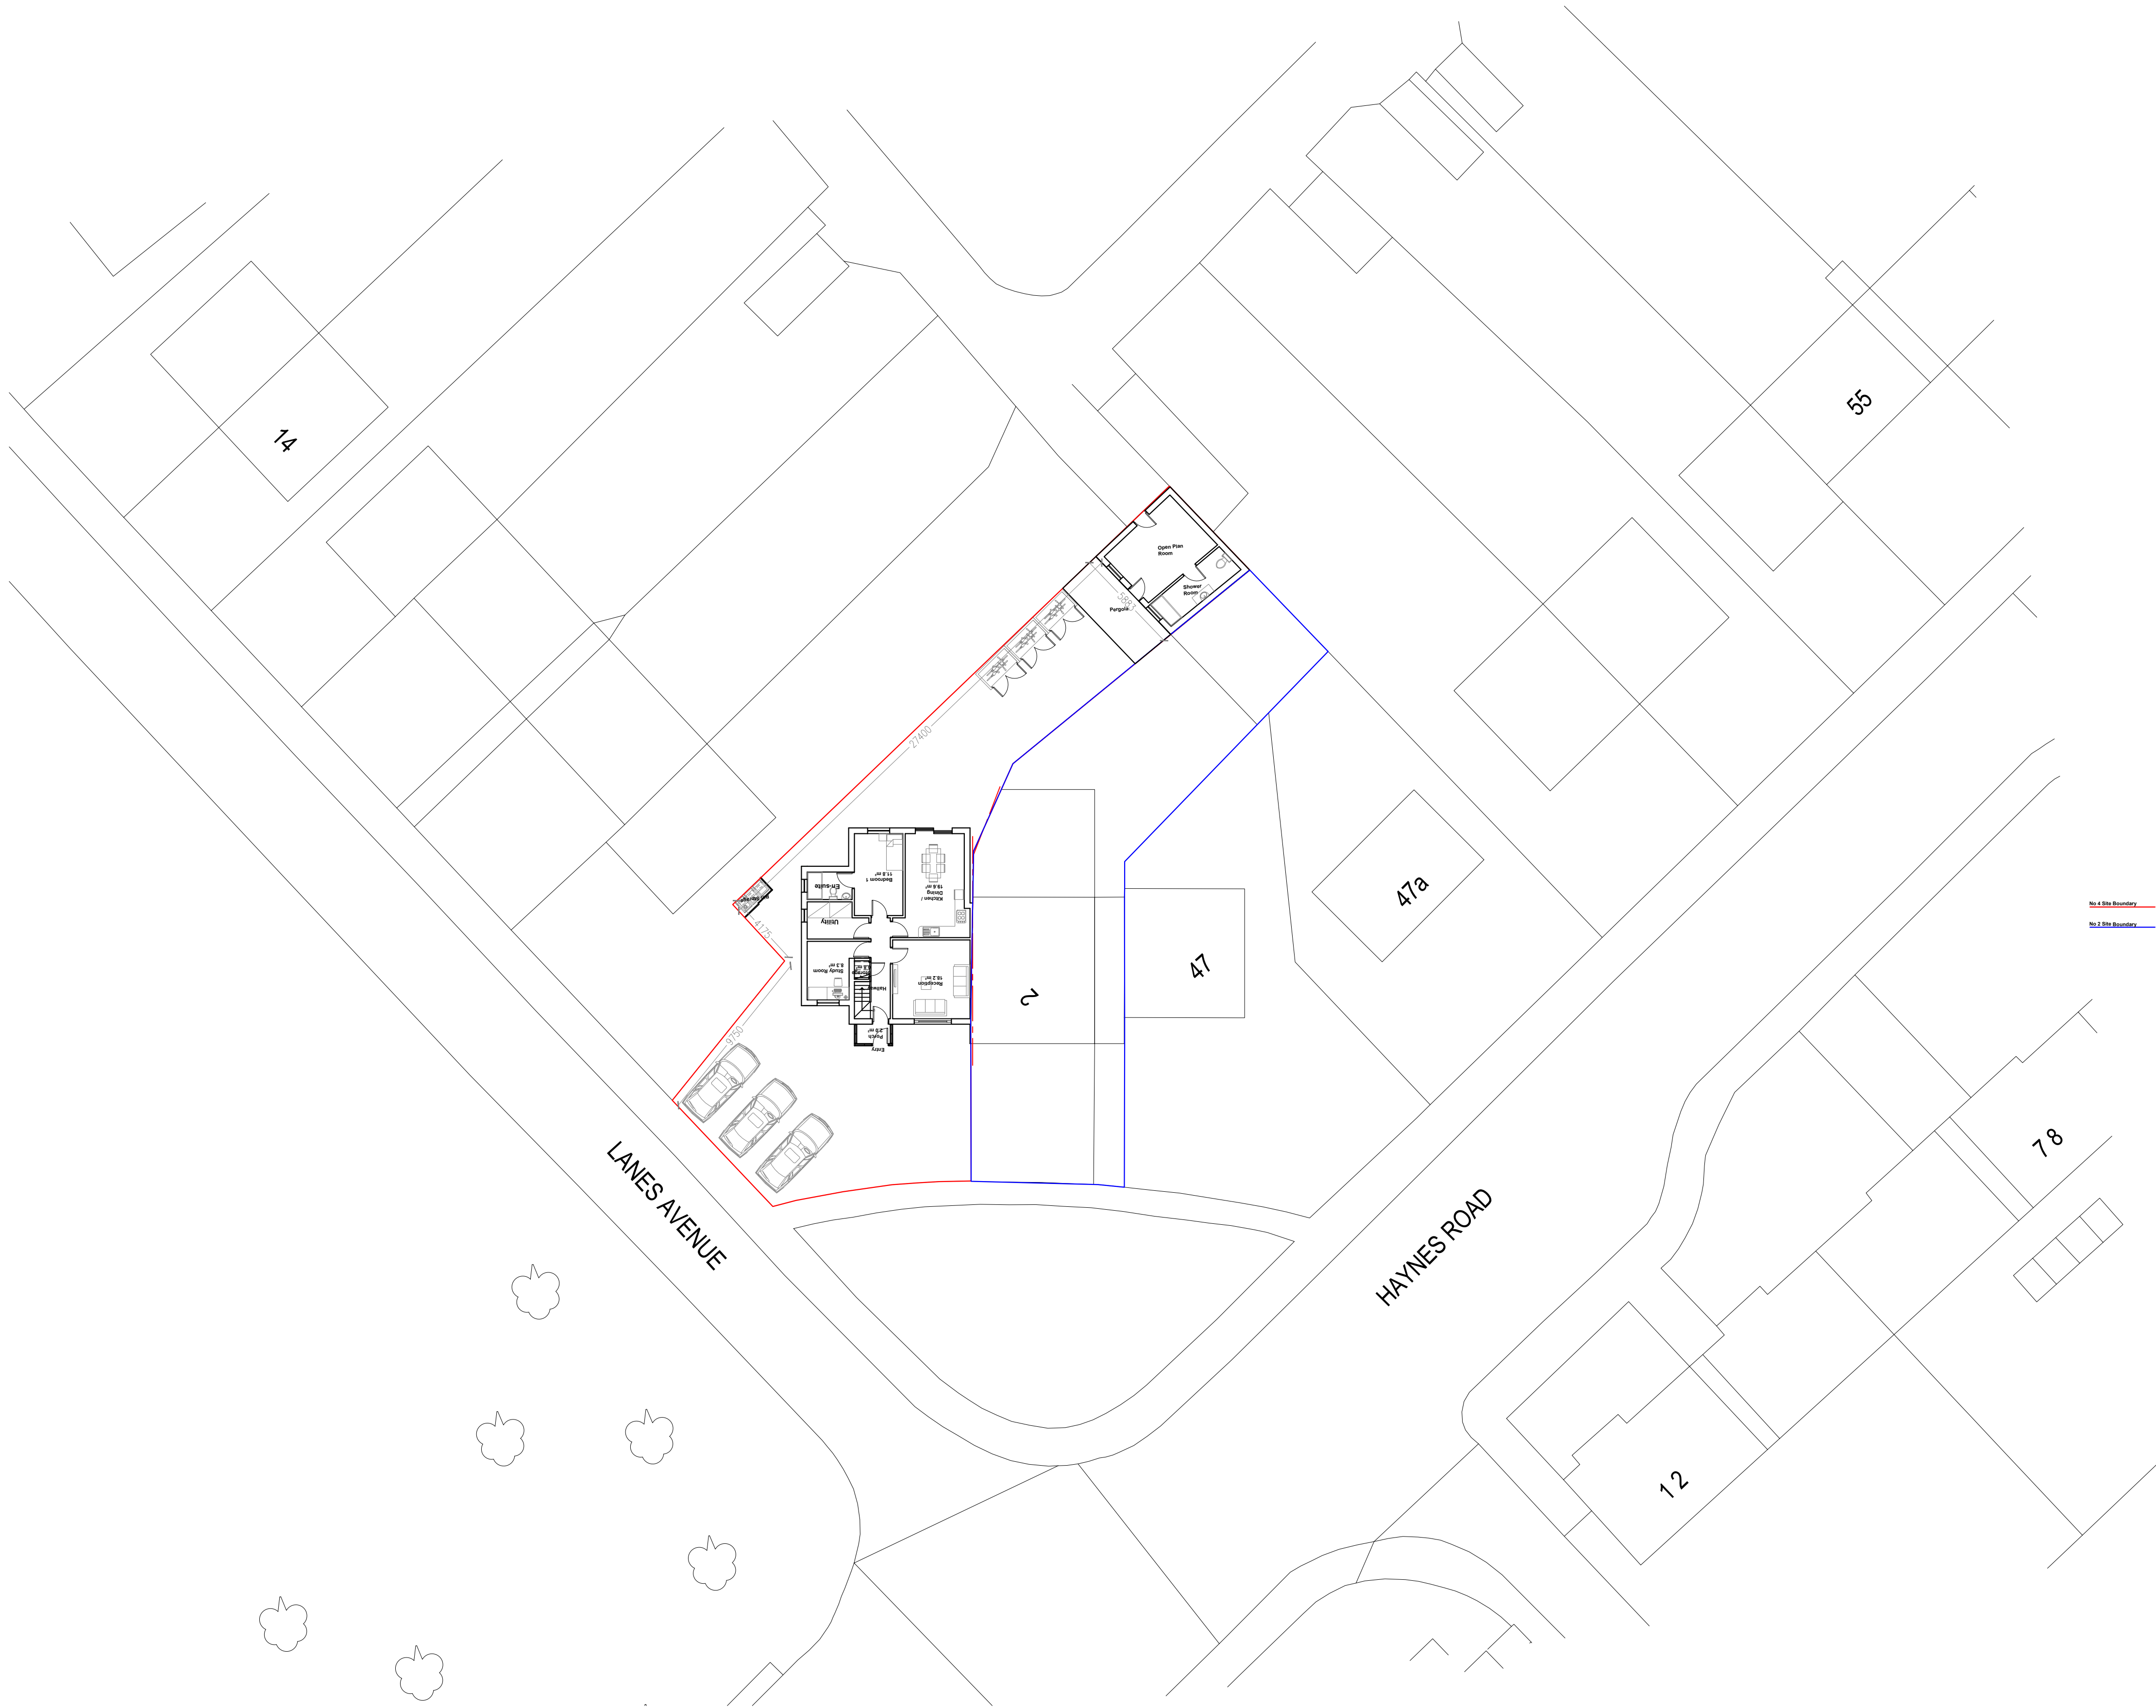

No 4 Site Boundary

No 2 Site Boundary



Scale 1:200

Kappa Planning Ltd

46-48 Ennersdale Road, London,
SE13 6JB
Tel: 02080041662
www.kappa-planning.co.uk

CLIENT

Mr Ionel John Vilciu

PROJECT

4 Lanes Avenue, Gravesend, Kent, DA11 7HR

JOB TITLE

PROPOSED 2-STOREY SIDE AND REAR EXTENSION,
LOFT CONVERSION , NEW ROOF WITH DORMER
WINDOW, PORCH; AND INTERNAL ALTERATIONS TO
CREATE A LARGER SINGLE FAMILY DWELLING

DRAWING

PROPOSED LOCATION PLAN AND
SITE KEY PLAN

DRAWN BY
NR

CHECKED BY
GP

REVISION

Rev D (LS/NR) - 24.10.25

DATE

14.08.25

SCALE

1:200 / 1:1250 @ A1

RELEASE

PROJECT
No

838

DRAWING
No

01

Proposed Site Location Plan
Scale 1:200

