
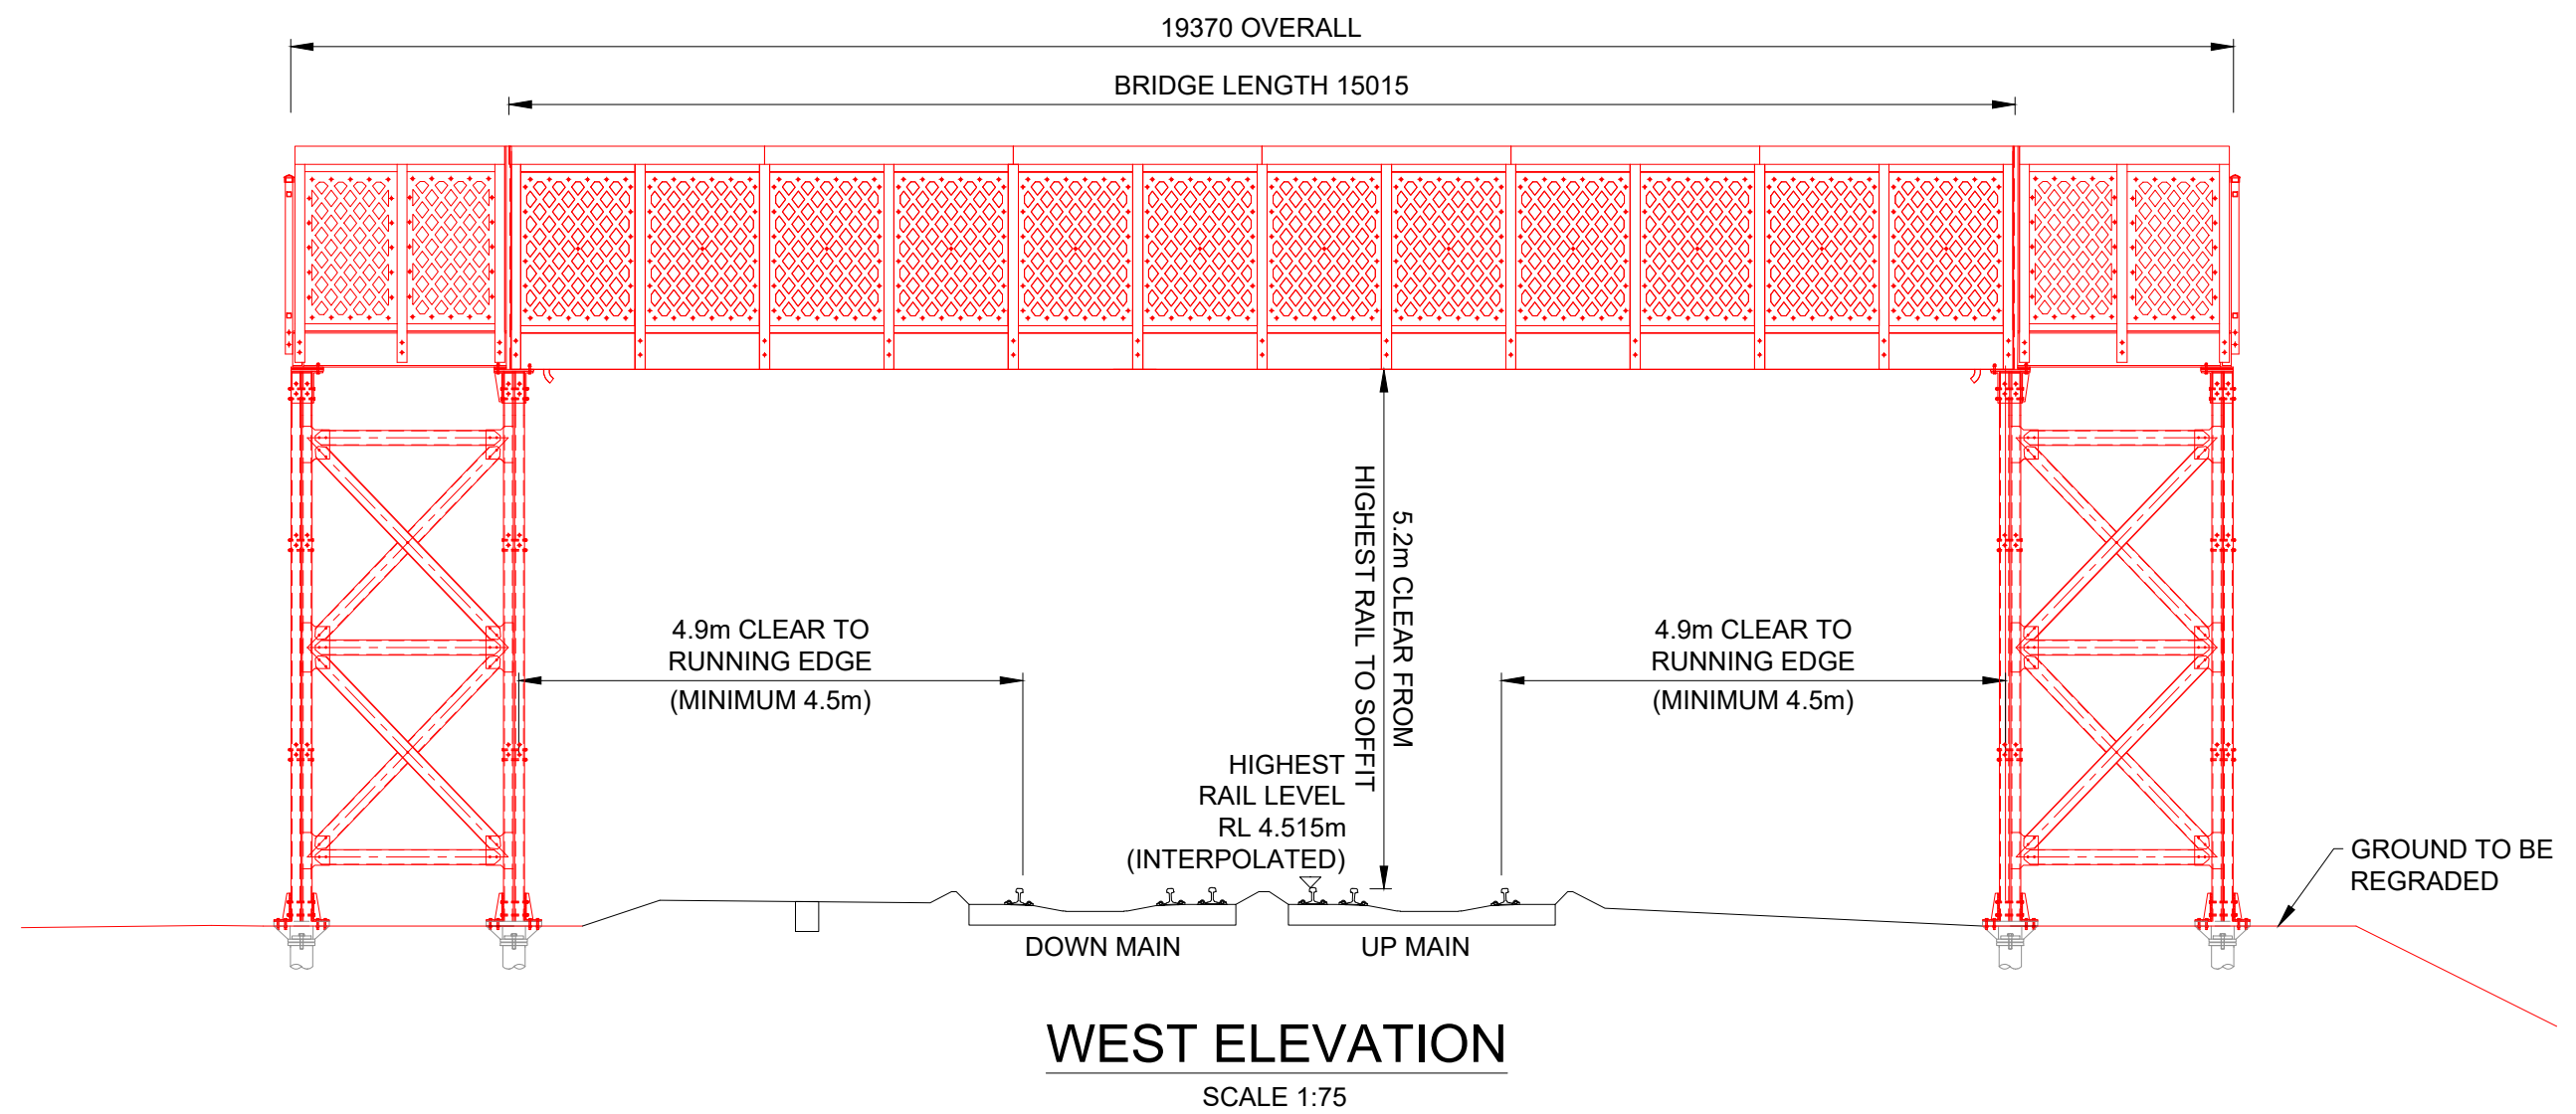
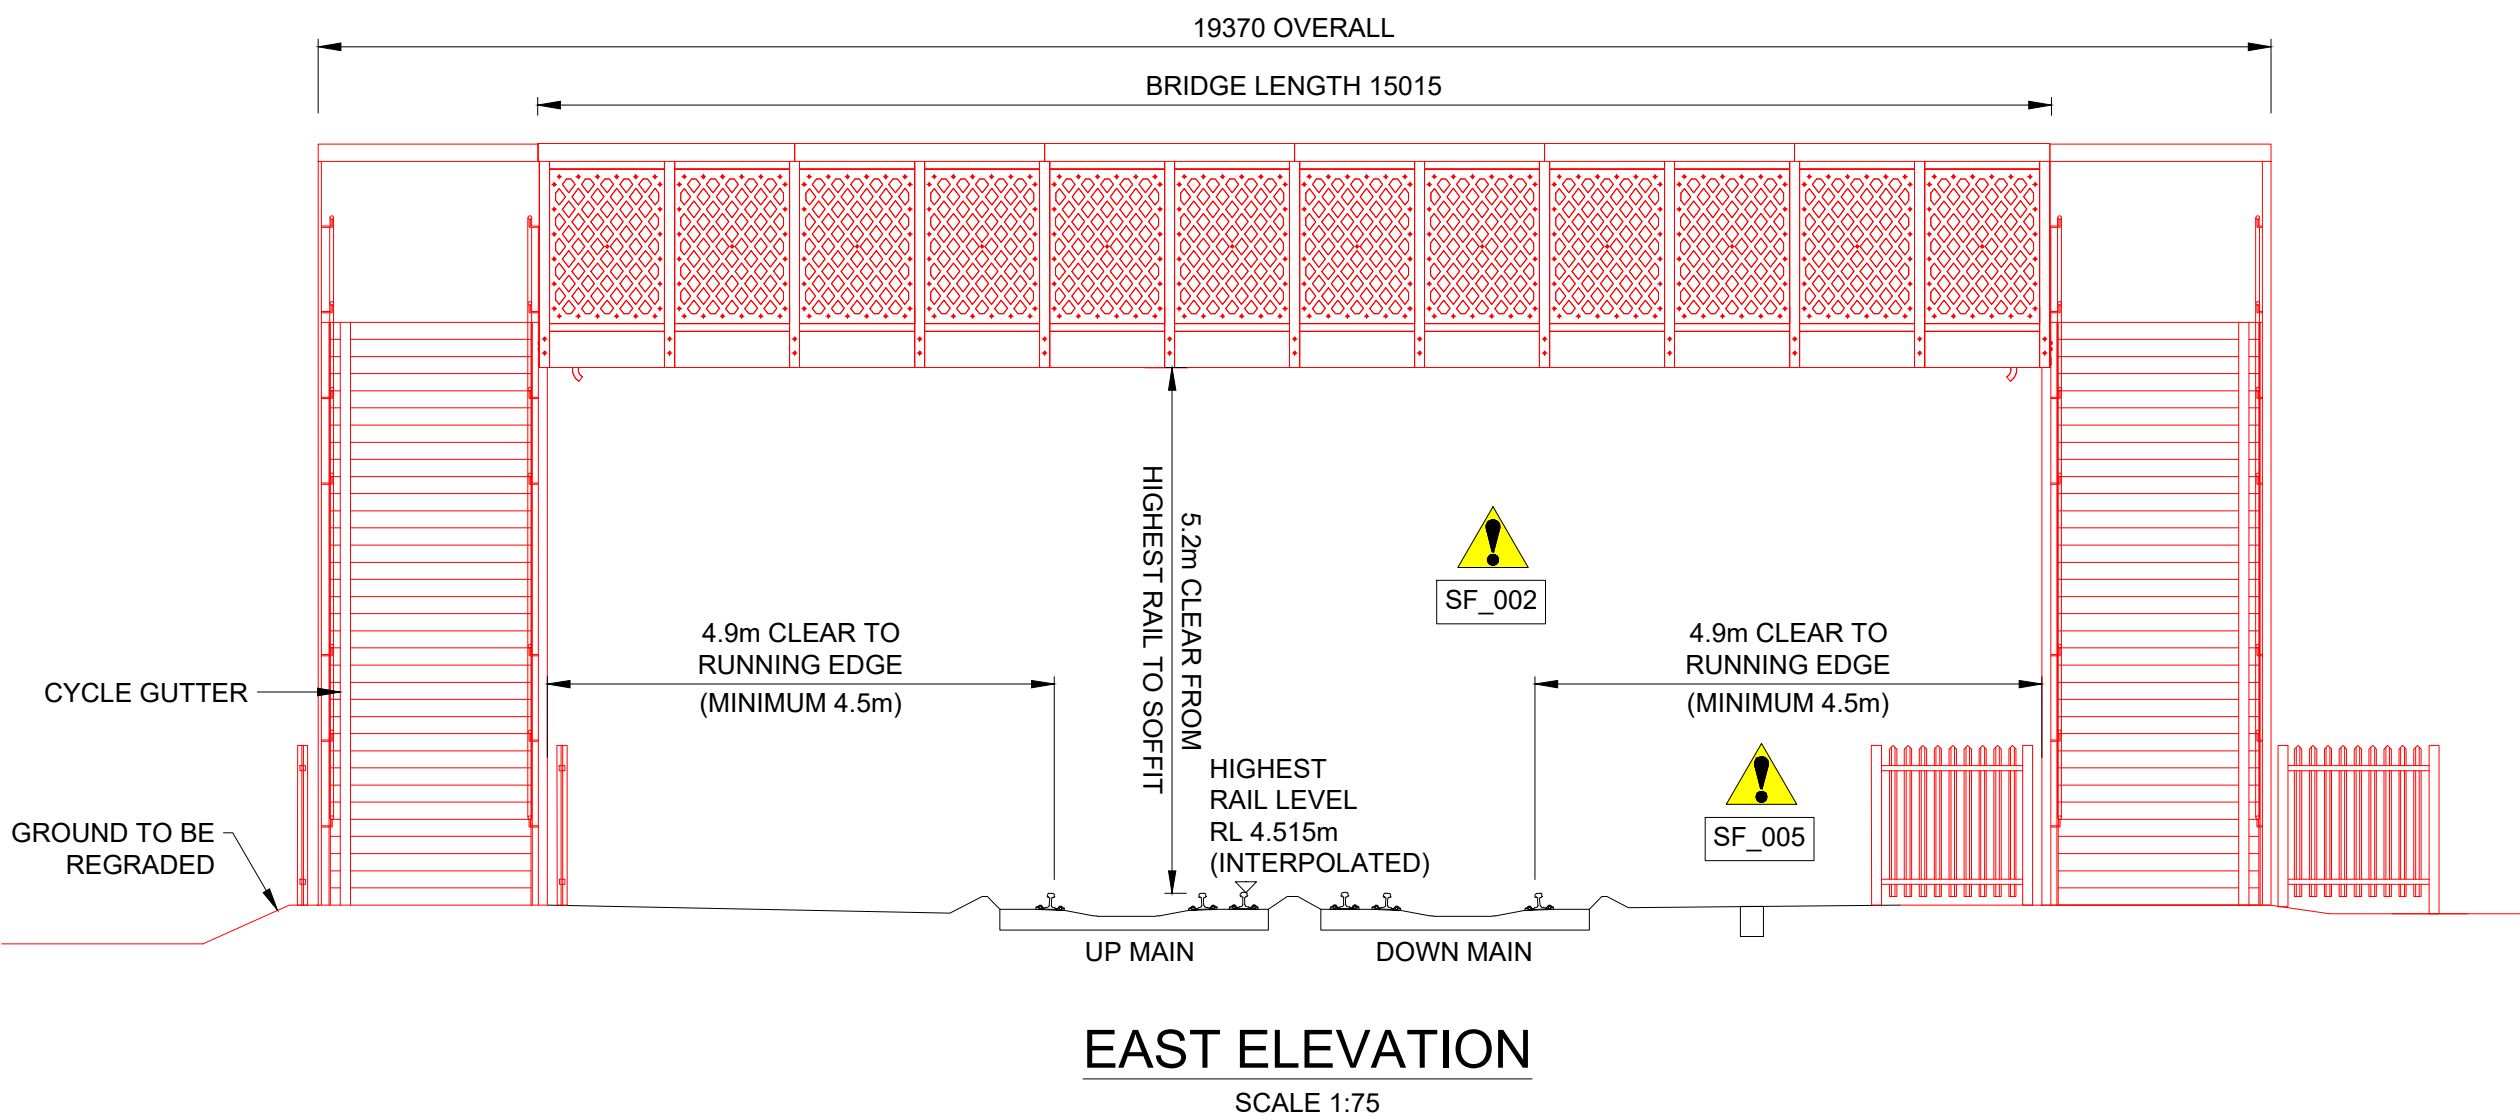


File name: I:\UK\WSP\GROUP\COM\CENTRAL DATA\PROJECTS\7011\XX\7011061 - TAZIKER FRP FOOTBRIDGES CAT 303 WIP\BRIDGE ENGINEER\10 SKETCHES\SHORNEMead FOOTBRIDGE DWG. printed on 08 November 2024 10:08:39, by Mackay, Iona

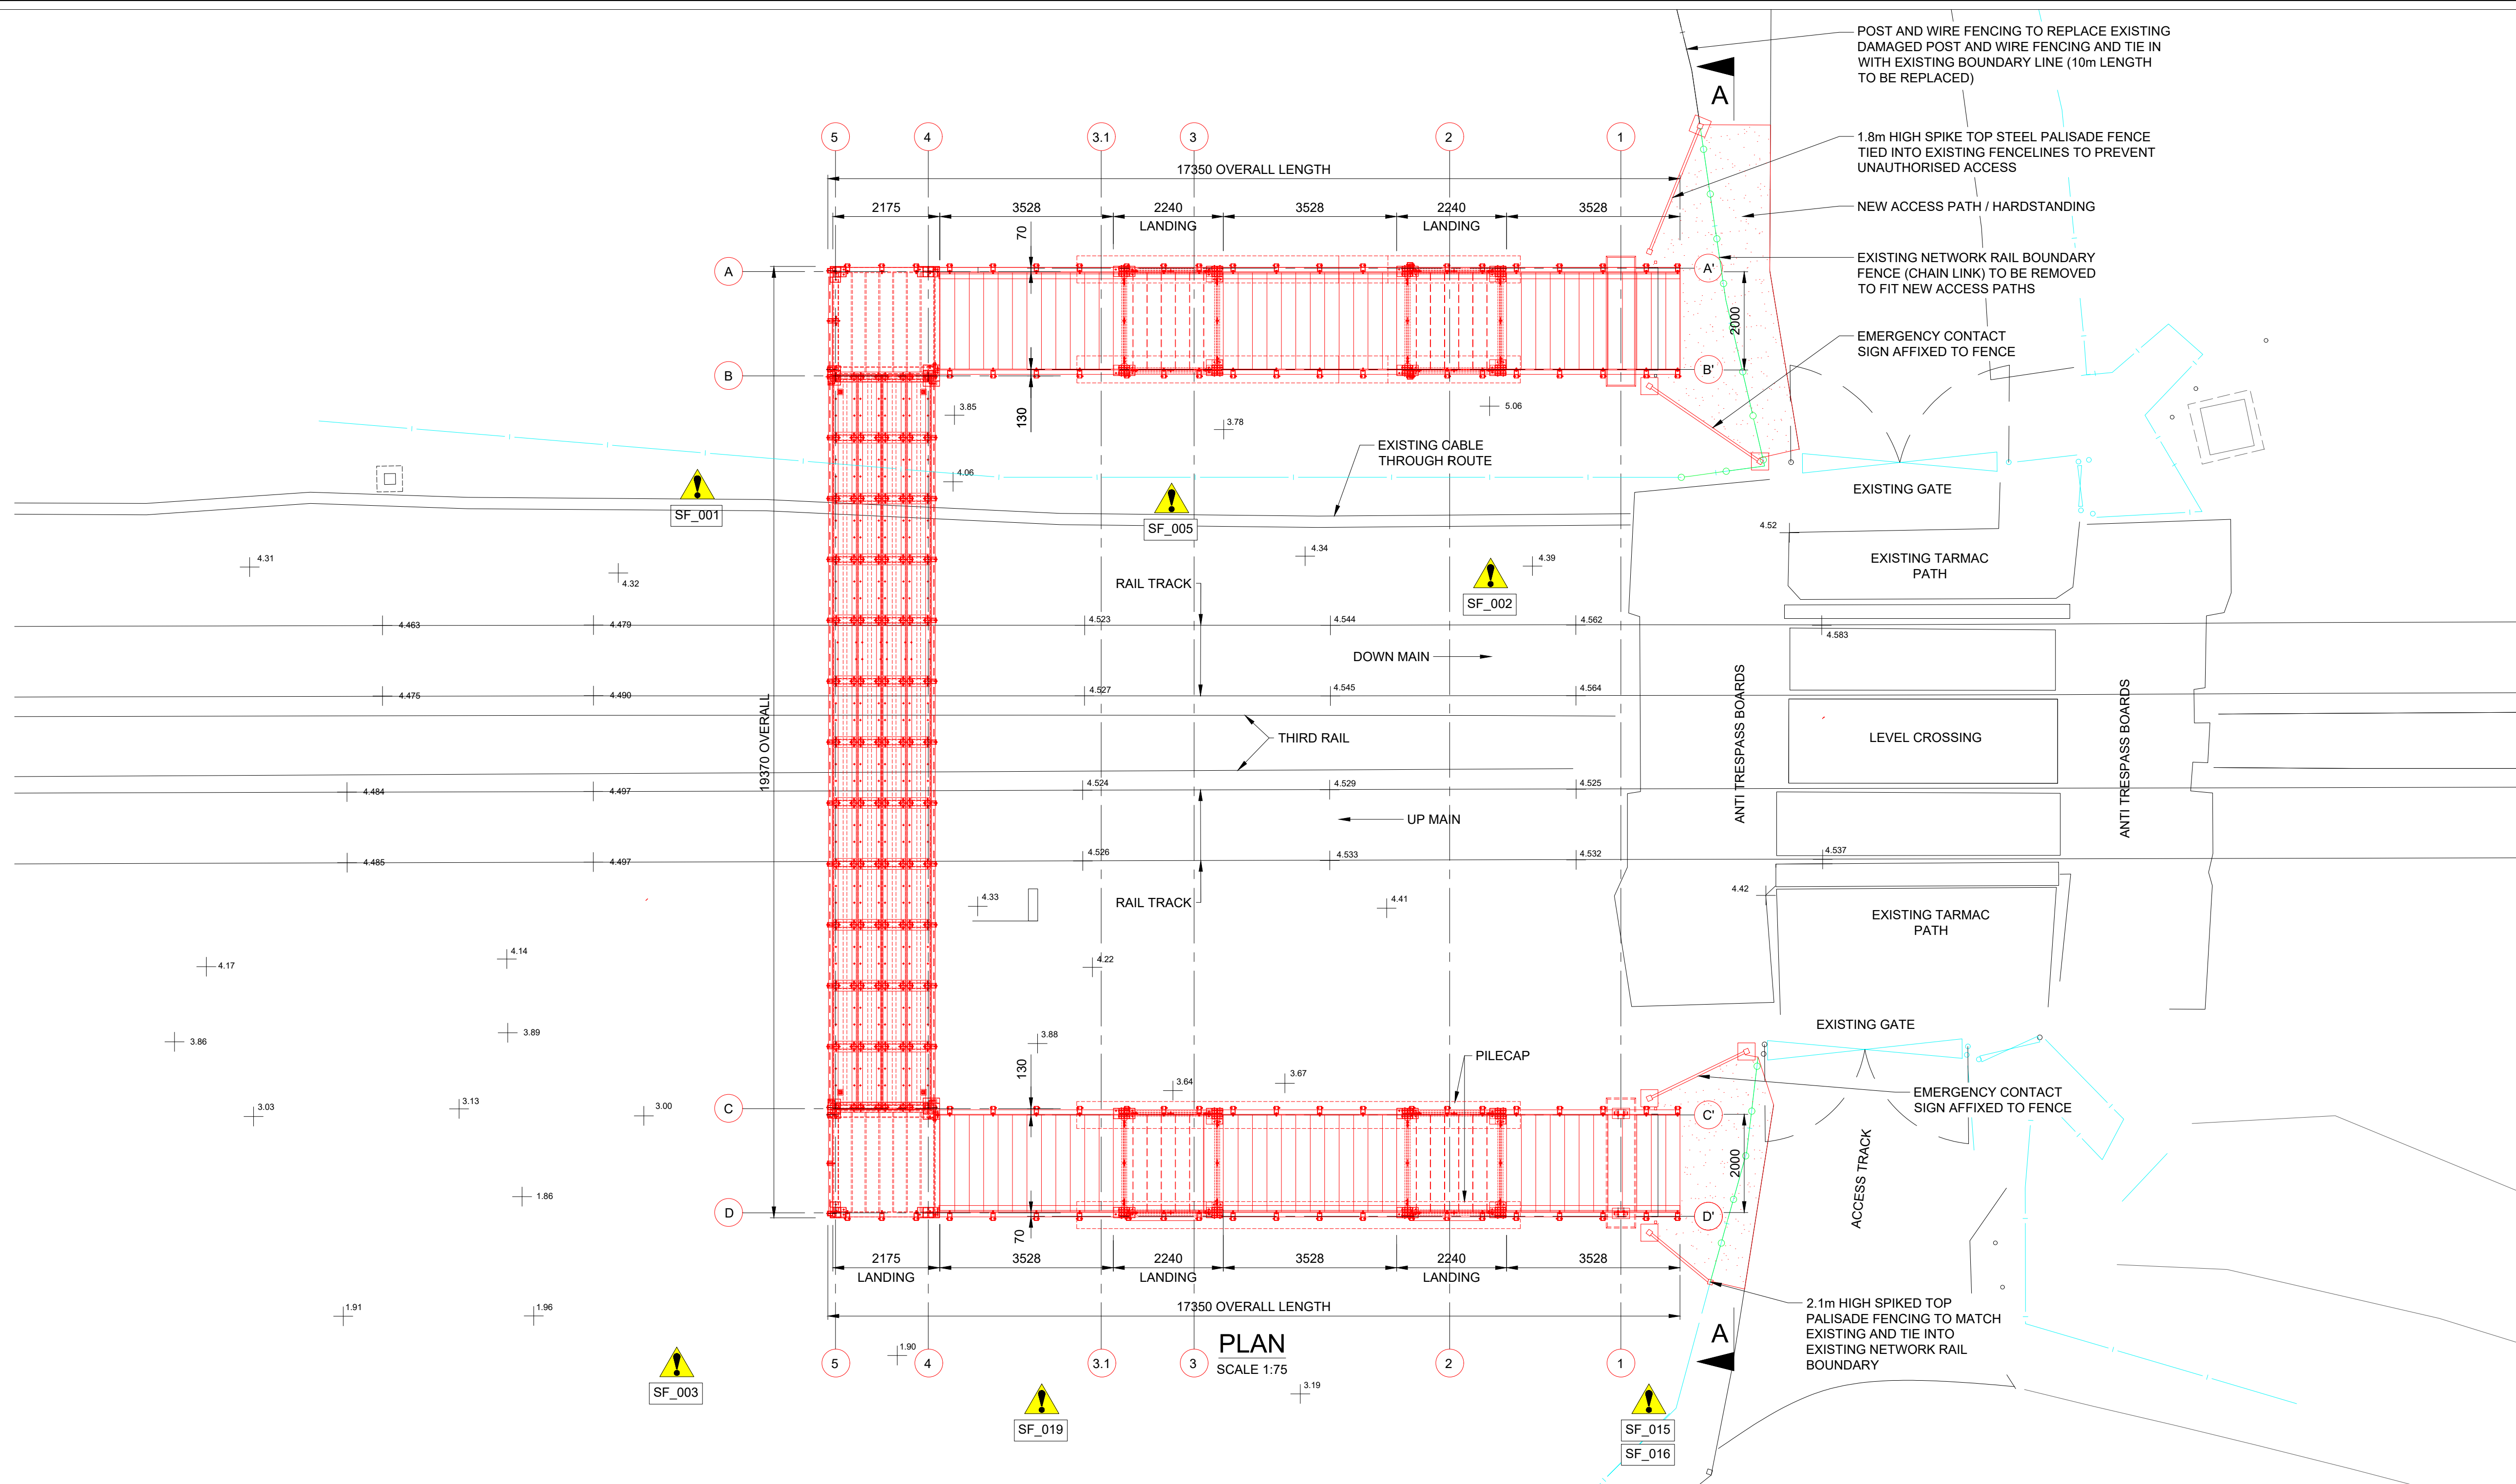

DO NOT SCALE

NOTES:

- DIMENSIONS ARE NOT TO BE SCALED FROM THIS DRAWING.
- ALL DIMENSIONS ARE IN MILLIMETERS UNLESS OTHERWISE NOTED.
- ALL LEVELS ARE IN METRES TO ORDNANCE DATUM UNLESS OTHERWISE NOTED.

HEALTH AND SAFETY INFORMATION

IN ADDITION TO THE HAZARDS/RISK NORMALLY ASSOCIATED WITH THE TYPES OF WORK DETAILED ON THIS DRAWING NOTE THE FOLLOWING SIGNIFICANT RISKS

CONSTRUCTION PHASE
1. PLEASE REFER TO THE DESIGN RISK MANAGEMEN SCHEDULE AND THE WORKS INFORMATION FOR DETAILS OF THE RISKS ASSOCIATED WITH THIS WORK.

- RESIDUAL HAZARDS / RISKS ARE LISTED HERE AND REFERENCED ON THE DRAWING.
SF_001: EXISTING SERVICES
SF_002: LIVE RAILWAY
SF_003: CLOSE PROXIMITY TO RIFLE RANGE
SF_005: DAMAGE TO SIGNAL CABLES
SF_006, SF_009: WORKING AROUND WATER
SF_015, SF_016: HARMFUL VEGETATION
SF_019: INSTABILITY OF EMBANKMENT

P04	08/11/2024	IM	ISSUED FOR PLANNING PERMISSION	IM	TF
P03	20/09/2024	SR	FOR REVIEW	IM	JS
P02	18/09/2024	SR	FOR REVIEW	IM	TF
P01	10/07/2024	SR	FOR REVIEW	IM	TF
REV	DATE	BY	DESCRIPTION	CHK	APP

DRAWING STATUS: S3 - FOR REVIEW



11, Westferry Circus, Canary Wharf, London, E14, UK
T+ 44 (0) 207 337 1700, F+ 44 (0) 207 337 1701
wsp.com

CLIENT:



SITE/PROJECT:

SHORNEMEAD LX FOOTBRIDGE

TITLE:

GENERAL ARRANGEMENT DRAWING

SCALE @ A1:	AS SHOWN	CHECKED:	TF	APPROVED:	JS
PROJECT NO:	70111061	DESIGNED:	IM	DRAWN:	SR
DATE:	NOVEMBER 2024	DATE:	NOVEMBER 2024	DATE:	NOVEMBER 2024
DRAWING NO:	70111061-WSP-BR-DR-000001	REV:	P04		

© WSP UK Ltd