




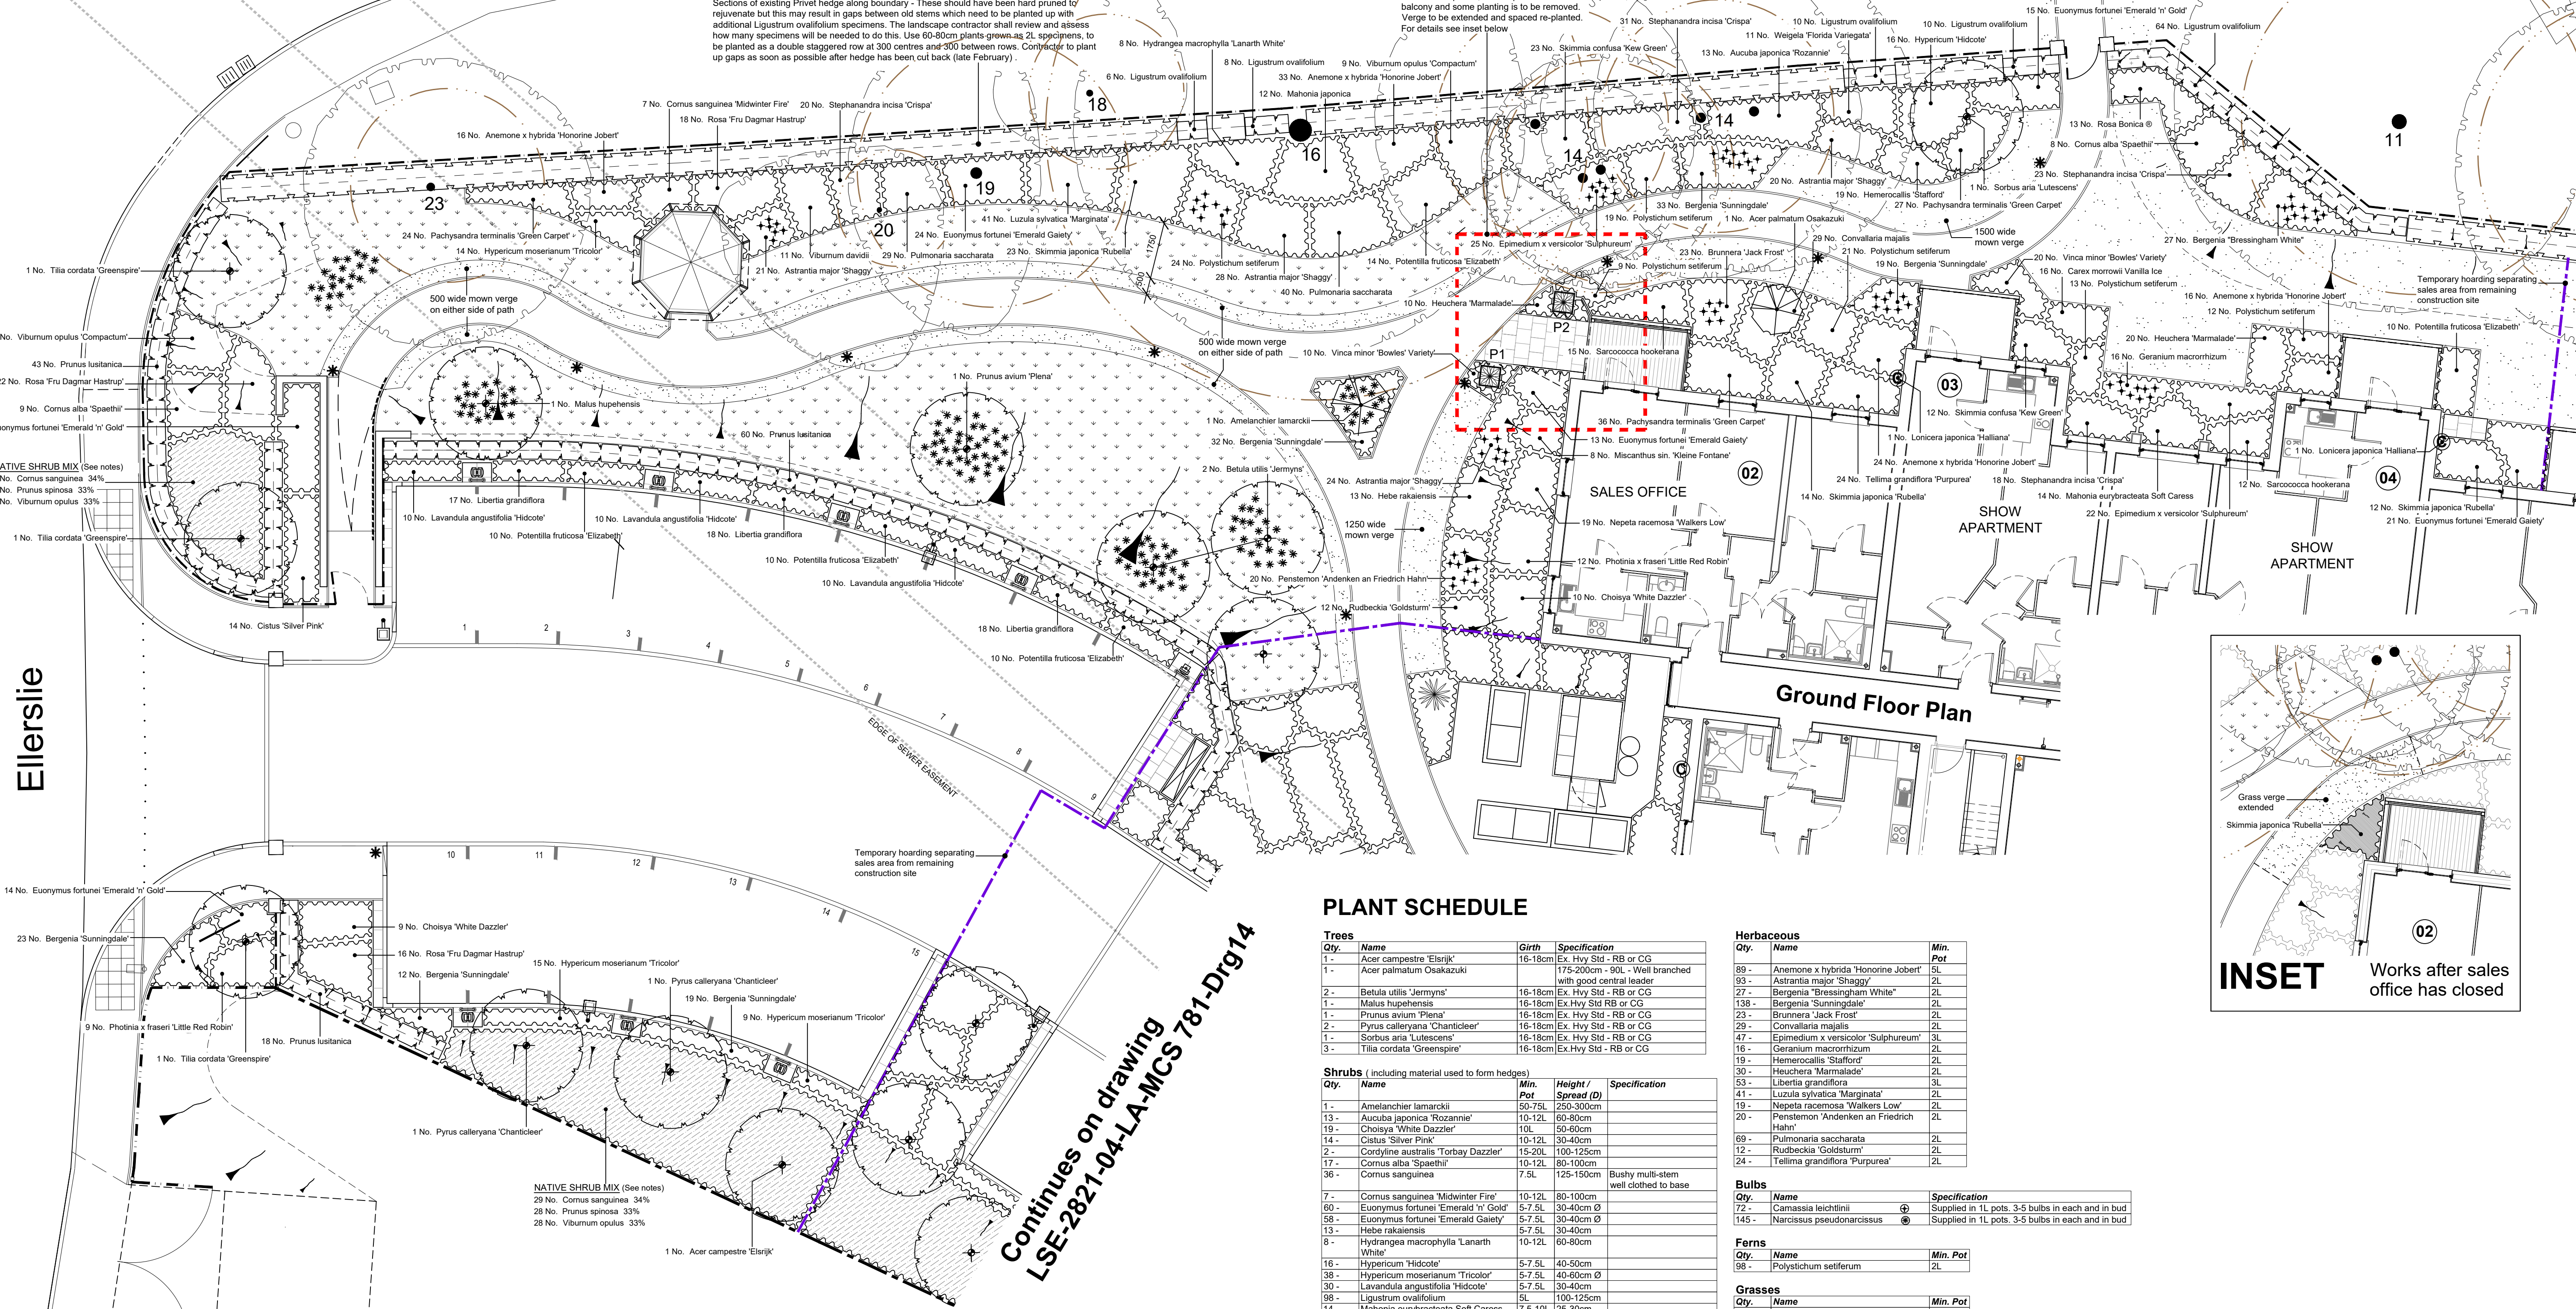


Milton Road

Ellerslie



KEY

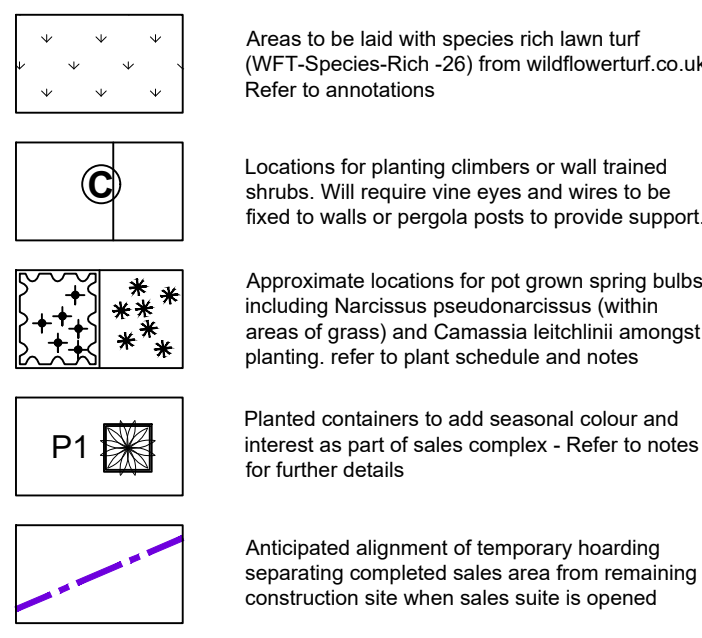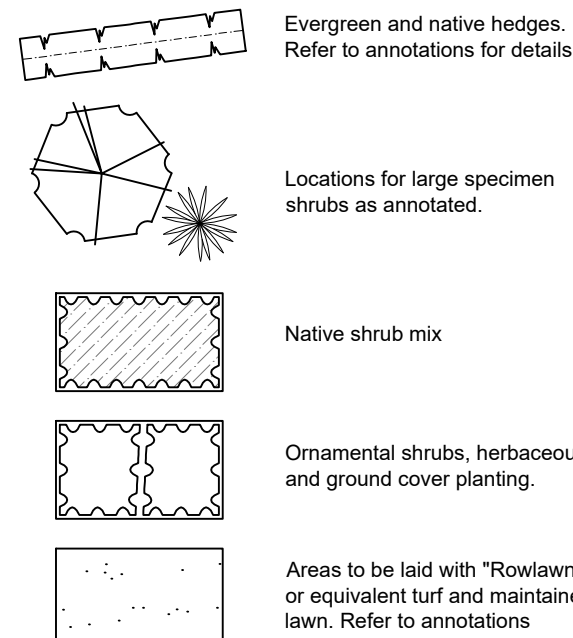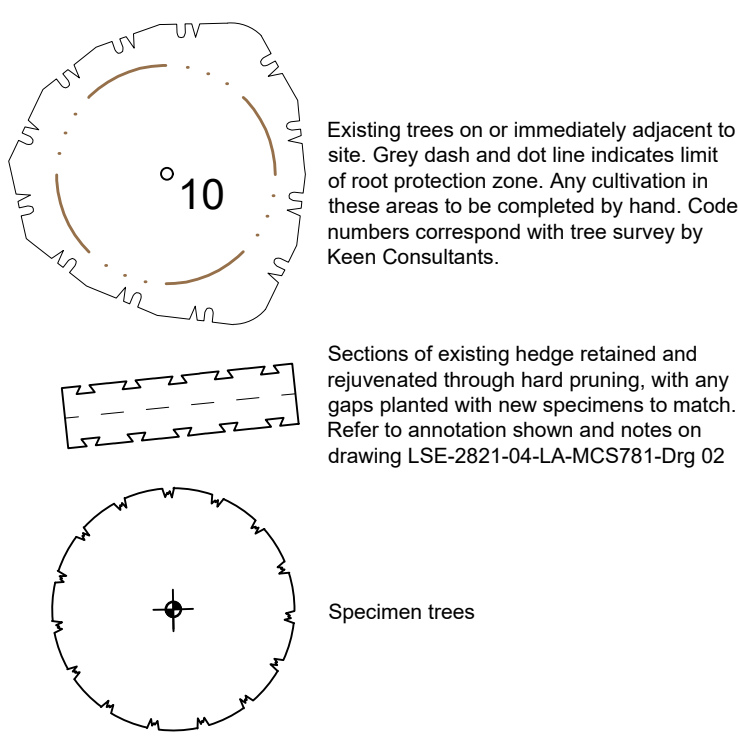

PLANT SCHEDULE

Trees			
Qty.	Name	Girth	Specification
1 -	Acer campestre 'Elrijk'	16-18cm	Ex. Hvy Std - RB or CG
1 -	Acer palmatum 'Osakazuki'	175-200cm - 90L	Well branched with good central leader
2 -	Betula utilis 'Jermyns'	16-18cm	Ex. Hvy Std - RB or CG
1 -	Malus hupehensis	16-18cm	Ex. Hvy Std RB or CG
1 -	Prunus avium 'Plena'	16-18cm	Ex. Hvy Std - RB or CG
2 -	Pyrus calleryana 'Chanticleer'	16-18cm	Ex. Hvy Std - RB or CG
1 -	Sorbus aria 'Lutescens'	16-18cm	Ex. Hvy Std - RB or CG
3 -	Tilia cordata 'Greenspire'	16-18cm	Ex. Hvy Std - RB or CG

Shrubs (including material used to form hedges)			
Qty.	Name	Min. Pot	Height / Spread (D)
1 -	Amelanchier lamarckii	50-75L	250-300cm
13 -	Aucuba japonica 'Rozannie'	10-12L	60-80cm
19 -	Choisya 'White Dazzler'	10L	60-60cm
14 -	Cistus 'Silver Pink'	10-12L	30-40cm
2 -	Cordylone australis 'Torbay Dazzler'	15-20L	100-125cm
17 -	Cornus alba 'Spaethii'	10-12L	80-100cm
36 -	Cornus sanguinea	7.5L	125-150cm
7 -	Cornus sanguinea 'Midwinter Fire'	10-12L	80-100cm
60 -	Euonymus fortunei 'Emerald 'n' Gold'	5-7.5L	30-40cm Ø
58 -	Euonymus fortunei 'Emerald Gaiety'	5-7.5L	30-40cm Ø
13 -	Hebe rakaiensis	5-7.5L	30-40cm
8 -	Hydrangea macrophylla 'Lanarth White'	10-12L	60-80cm
16 -	Hypericum 'Hidcote'	5-7.5L	40-60cm
38 -	Hypericum moserianum 'Tricolor'	5-7.5L	40-60cm Ø
30 -	Lavandula angustifolia 'Hidcote'	5-7.5L	30-40cm
98 -	Ligustrum ovalifolium	5L	100-125cm
14 -	Mahonia eurybracteata Soft Caress	7.5-10L	25-30cm
12 -	Mahonia japonica	5-7.5L	40-60cm
87 -	Pachysandra terminalis 'Green Carpet'	2L	15-20cm Ø
21 -	Photinia x fraseri 'Little Red Robin'	10L	40-60cm
54 -	Potentilla fruticosa 'Elizabeth'	5-7.5L	40-60cm
121 -	Prunus lusitanica	15L	125-150cm
35 -	Prunus spinosa	5-7.5L	100-125cm
56 -	Rosa 'Fru Dagmar Hastrup'	4L	40-60cm
13 -	Rosa Bonica ®	4L	40-60cm
27 -	Sarcococca hookerana	5-7.5L	30-40cm
35 -	Skimmia confusa 'Kew Green'	5-7.5L	30-40cm
60 -	Skimmia japonica 'Rubella'	5-7.5L	40-60cm Ø
92 -	Stephanandra incisa 'Crispa'	3L	30-40cm
11 -	Viburnum davidii	10-12L	40-50cm
35 -	Viburnum opulus	5-7.5L	100-125cm
18 -	Viburnum opulus 'Compactum'	10-12L	40-60cm
30 -	Vinca minor 'Bowles' Variety'	2-3L	25-30cm Ø
11 -	Weigela 'Florida Variegata'	5-7.5L	50-60cm

Climbers			
Qty.	Name	Min. Pot	Height / Spread (D)
2 -	Lonicera japonica 'Halliana'	10-12L	150-200cm

Herbaceous			
Qty.	Name	Min. Pot	Spec
89 -	Anemone x hybrida 'Honorine Jobert'	5L	5L
93 -	Astrantia major 'Shaggy'	2L	5L
27 -	Bergenia 'Bressingham White'	2L	5L
138 -	Bergenia 'Sunningdale'	2L	5L
23 -	Brunnera 'Jack Frost'	2L	5L
29 -	Convallaria majalis	2L	5L
47 -	Epimedium x versicolor 'Sulphureum'	3L	5L
16 -	Geranium macrorrhizum	2L	5L
19 -	Hemerocallis 'Stafford'	2L	5L
30 -	Heuchera 'Marmalade'	2L	5L
53 -	Libertia grandiflora	3L	5L
41 -	Luzula sylvatica 'Marginata'	2L	5L
19 -	Nepeta racemosa 'Walkers Low'	2L	5L
20 -	Penstemon 'Andenken an Friedrich Hahn'	2L	5L
69 -	Pulmonaria saccharata	2L	5L
12 -	Rudbeckia 'Goldsturm'	2L	5L
24 -	Tellima grandiflora 'Purpurea'	2L	5L


Bulbs		
Qty.	Name	Specification
72 -	Camassia leichlinii	Supplied in 1L pots. 3-5 bulbs in each and in bud
145 -	Narcissus pseudonarcissus	Supplied in 1L pots. 3-5 bulbs in each and in bud

Ferns		
Qty.	Name	Min. Pot
98 -	Polystichum setiferum	2L

Grasses		
Qty.	Name	Min. Pot
16 -	Carex morrowii 'Vanilla Ice'	2L
8 -	Miscanthus sin. 'Kleine Fontane'	10L

NOTES

- Read this drawing in conjunction with full set of notes shown on drawing LSE-2821-04-LA-MCS781-Drg 14.
- Plants have been selected to look good when this sales area opens in mid-April and augmented through use of spring bulbs. Should the opening date change it may be necessary revise the planting.

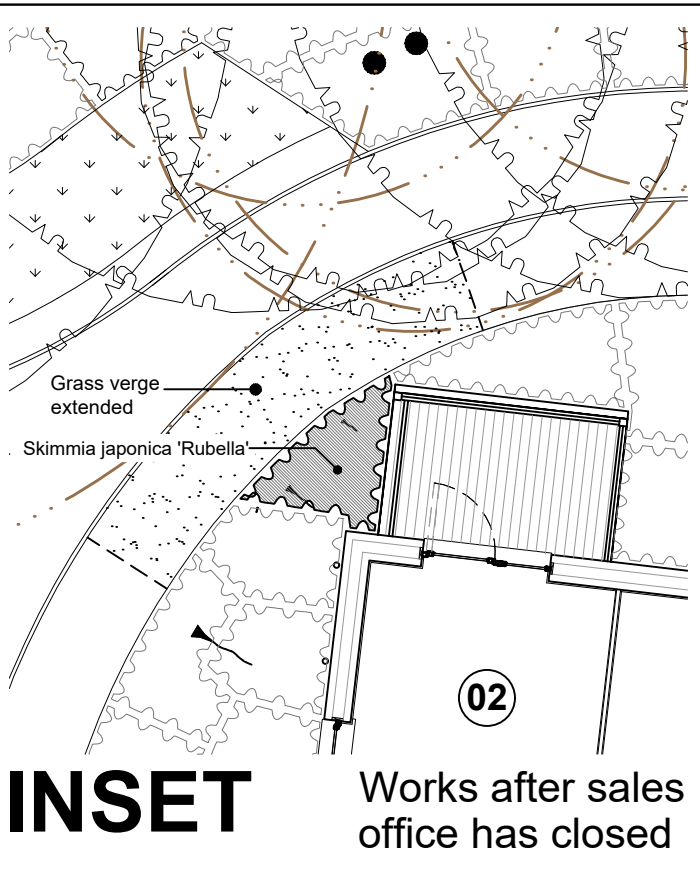

INSET Works after sales office has closed

Rev P2: 16.09.2024 - Bar scale added as requested by client
Rev P1: 29.08.2024 - Preliminary issue for review

Client:	McCarthy and Stone		
Project:	Former Bowls Club, Ellerslie, Gravesend		
Title:	Detailed Planting (Sheet 1 of 3)		
Drg by:	Date:	Scale:	
ST	Aug 2024	1:100@A1	
Chkd by:	Drg No:	Rev:	
	LSE-2821-04-LA-MCS781-Drg 12	P2	
SUITE 1, 821 BATH ROAD, BRISTOL BS4 5NL Tel: 0117 300 5330			



Continues on drawings LSE-2821-04-LA-MCS 781-Drg13

Continues on drawing LSE-2821-04-LA-MCS 781-Drg14