


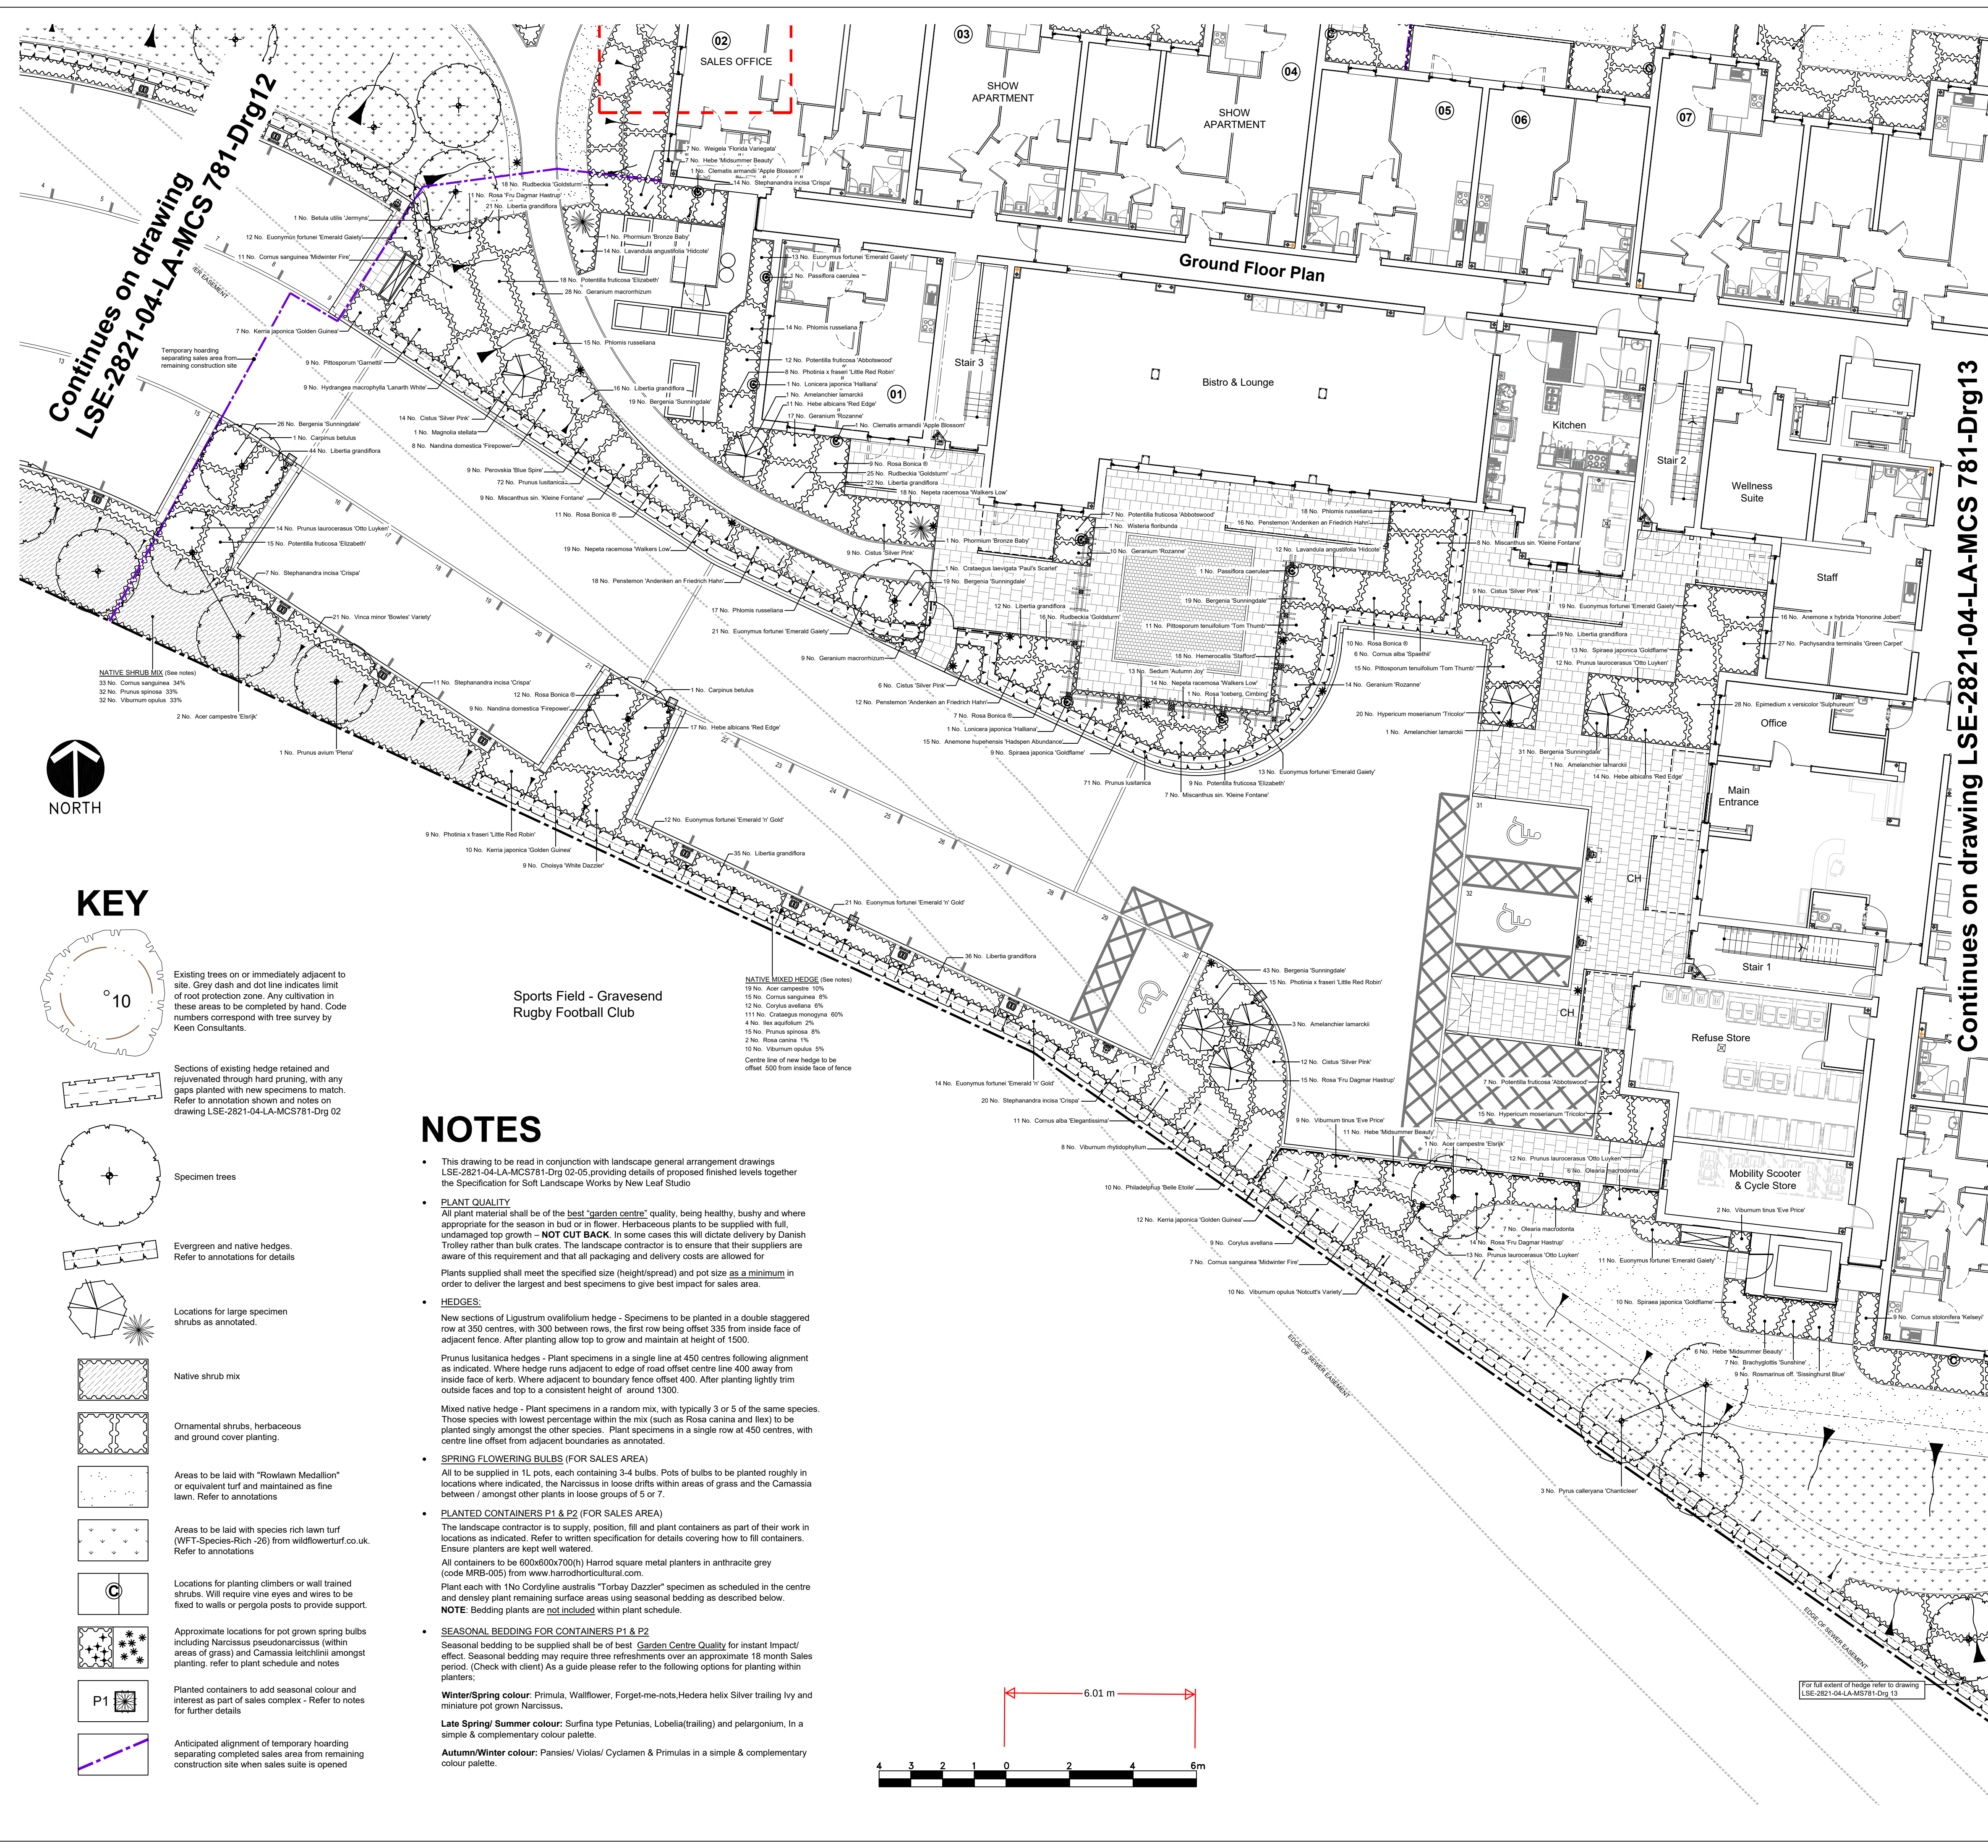

PLANT SCHEDULE

Trees (including specimens and material used to form hedges)			
Qty.	Name	Girth	Specification
19 -	Acer campestre (For hedge)	125-150cm - 7.5L - Bushy multi-stem well clothed to base	
3 -	Acer campestre 'Elanjik'	16-18cm Ex. Hvy Std - RB or GC	
1 -	Betula utilis 'Jermyns'	16-18cm Ex. Hvy Std - RB or GC	
2 -	Carpinus betulus	16-18cm Ex. Hvy Std - RB or GC	
1 -	Crataegus laevigata 'Paul's Scarlet'	14-16cm Ex. Hvy Std - RB or GC	
111 -	Crataegus monogyna (For hedge)	125-150 - 7.5L Bushy multi-stem well clothed to base	
4 -	Ilex aquifolium (For hedge)	Bushy & well clothed to base	
1 -	Prunus avium 'Plena'	16-18cm Ex. Hvy Std - RB or GC	
3 -	Pyrus calleryana 'Chanticleer'	16-18cm Ex. Hvy Std - RB or GC	

Shrubs (including material used to form hedges)			
Qty.	Name	Min. Pot	Height / Spread (D)
6 -	Amelanchier lamarckii	50-75L	250-300cm
7 -	Brachyglottis 'Sunshine'	5-7.5L	40-60cm
9 -	Choisya 'White Dazzler'	10L	50-60cm
50 -	Cistus 'Silver Pink'	10-12L	30-40cm
11 -	Cornus alba 'Elegantissima'	10-12L	80-100cm
6 -	Cornus alba 'Spaethii'	10-12L	80-100cm
48 -	Cornus sanguinea	7.5L	125-150cm
18 -	Cornus sanguinea 'Midwinter Fire'	10-12L	80-100cm
9 -	Cornus albidifera 'Kelsey'	5-7.5L	30-40cm
9 -	Corylus avellana	5-7.5L	125-150cm
12 -	Corylus avellana	5-7.5L	125-150cm
47 -	Euonymus fortunei 'Emerald 'n' Gold'	5-7.5L	30-40cm Ø
89 -	Euonymus fortunei 'Emerald Gaiety'	5-7.5L	30-40cm Ø
24 -	Hebe 'Midsummer Beauty'	10-12L	40-60cm
42 -	Hebe albicans 'Red Edge'	5-7.5L	30-40cm
9 -	Hydrangea macrophylla 'Lanarth White'	10-12L	60-80cm
35 -	Hypericum moserianum 'Tricolor'	5-7.5L	40-60cm Ø
29 -	Kerria japonica 'Golden Guinea'	10-12L	60-80cm
26 -	Lavandula angustifolia 'Hidote'	5-7.5L	30-40cm
1 -	Magnolia stellata	15L	100-125cm
17 -	Nandina domestica 'Firepower'	15L	40-60cm
13 -	Olearia macrodonta	10L	60-80cm
27 -	Pachysandra terminalis 'Green Carpet'	2L	15-20cm Ø
9 -	Perovskia 'Blue Spire'	5L	40-50cm
10 -	Philadelphus 'Belle Etoile'	10-12L	60-80cm
2 -	Phoradendron 'Bronze Baby'	10-12L	60-80cm
32 -	Photinia x fraseri 'Little Red Robin'	10L	40-60cm
9 -	Pittosporum 'Garnettii'	10-12L	80-100cm
26 -	Pittosporum tenuifolium 'Tom Thumb'	10-12L	30-40cm
28 -	Potentilla fruticosa 'Abbotswood'	5-7.5L	30-40cm Ø
42 -	Potentilla fruticosa 'Elizabeth'	5-7.5L	40-60cm
51 -	Prunus laurocerasus 'Otto Luyken'	5-7.5L	40-60cm
143 -	Prunus lusitanica	15L	125-150cm
47 -	Prunus spinosa	5-7.5L	100-125cm
40 -	Rosa 'Fru Dagmar Hastrup'	4L	40-60cm
49 -	Rosa Bonica ®	4L	40-60cm
2 -	Rosa canina	5-7.5L	80-100cm
9 -	Rosmarinus off. 'Sissinghurst Blue'	5-7.5L	30-40cm
32 -	Spiraea japonica 'Goldflame'	5-7.5L	30-40cm
52 -	Stephanandra incisa 'Crispa'	3L	30-40cm Ø
42 -	Viburnum opulus	5-7.5L	100-125cm
10 -	Viburnum opulus 'Notcutt's Variety'	5-7.5L	40-60cm
8 -	Viburnum rhytidophyllum	10-12L	60-80cm
11 -	Viburnum tinus 'Eve Price'	10L	60-80cm
21 -	Vinca minor 'Bowles' Variety'	2-3L	25-30cm Ø
7 -	Weigela 'Florida Variegata'	5-7.5L	50-60cm

Climbers			
Qty.	Name	Min. Pot	Height / Spread (D)
2 -	Clematis armandii 'Apple Blossom'	10-12L	100-150cm
2 -	Lonicera japonica 'Halliana'	10-12L	150-200cm
2 -	Passiflora caerulea	10L	175-200cm
1 -	Rosa 'Iceberg Climbing'	4L	60-80cm
1 -	Wisteria floribunda	10-12L	100-150cm

Herbaceous			
Qty.	Name	Min. Pot	
15 -	Anemone hepensis 'Hadspen Abundance'	2L	
16 -	Anemone x hybrida 'Honorable Jobert'	5L	
157 -	Bergenia 'Sunningdale'	2L	
28 -	Epimedium x versicolor 'Sulphureum'	3L	
41 -	Geranium 'Rozanne'	2L	
37 -	Geranium macrorrhizum	2L	
18 -	Hemerocallis 'Stafford'	2L	
205 -	Libertia grandiflora	3L	
51 -	Nepeta racemosa 'Walkers Low'	2L	
46 -	Penstemon 'Andenken an Friedrich Hahn'	2L	
64 -	Phlox russelliana	3L	
59 -	Rudbeckia 'Goldsturm'	2L	
13 -	Sedum 'Autumn Joy'	3L	

Grasses			
Qty.	Name	Min. Pot	
24 -	Miscanthus sin. 'Kleine Fontane'	10L	

Rev P2: 16.09 2024 - Bar scale added as requested by client
Rev P1: 29.08 2024 - Preliminary issue for review



CHARTERED LANDSCAPE ARCHITECTS

Client: **McCarthy and Stone**

Project: **Former Bowls Club, Ellerslie, Gravesend**

Title: **Detailed Planting (Sheet 3 of 3)**

Drg by: ST	Date: Aug 2024	Scale: 1:100@A1
Chkd by:	Drg No: LSE-2821-04-LA-MCS781-Dr9 14	Rev: P2
SUITE 1, 821 BATH ROAD, BRISTOL BS4 5NL Tel: 0117 300 5330		