



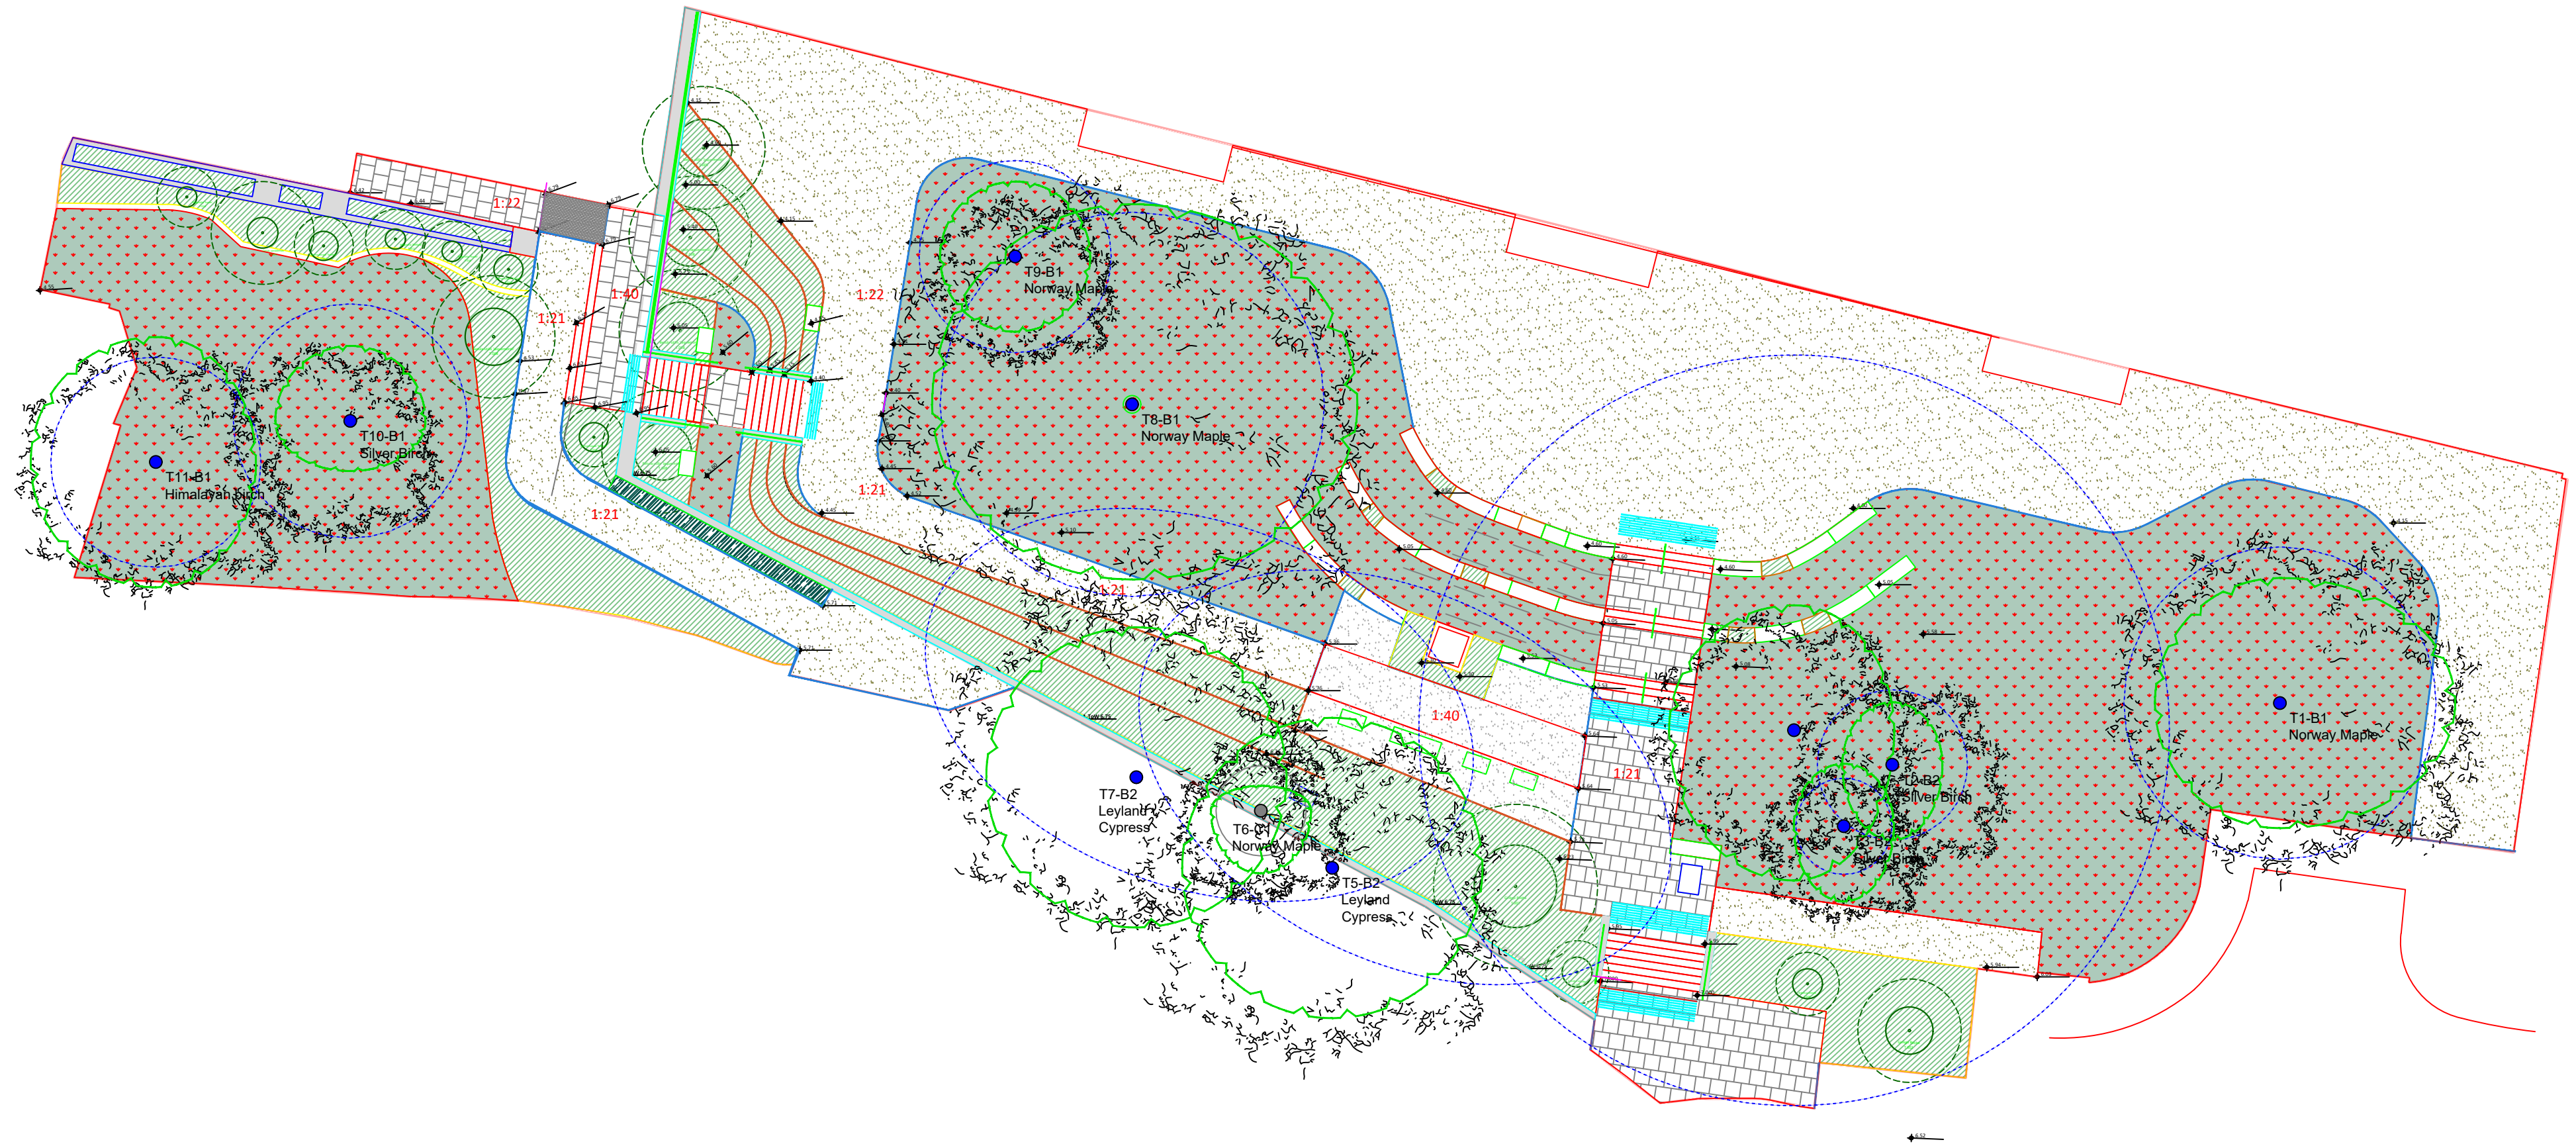

Individual trees

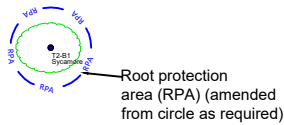

- U Grade trees
- A Grade trees incl RPA
- B Grade trees incl RPA
- C Grade trees incl RPA

Oak
Td ss
Relevant notes
(Td=Trunk diameter)

evolve
TREE CONSULTANCY
plan • develop • grow

8 Duke Street Truro TR1 2QE
T 01872 276099
E office@evolvetreec.co.uk
W www.evolvetreec.co.uk

Revision	Description	Date
Client: c/o Mei Loci		
Project: St Andrews Park, Gravesend		
Drawing Title		
Tree Protection Plan		
Date: Jan 2026	Job Ref: 5339	
Drawn by: TSE	Scale 1:200 at A2	
Based on proposals plan by MeiLoci ML2564_LOC_DR_L_1001 Rev 05 dated 30.01.2026.		
Drawing number		
EV-5339-TPP		