


NOTES / REVISIONS

REV	DESCRIPTION	INIT.	DATE
01	PLANNING ISSUE	LG	02.02.2026

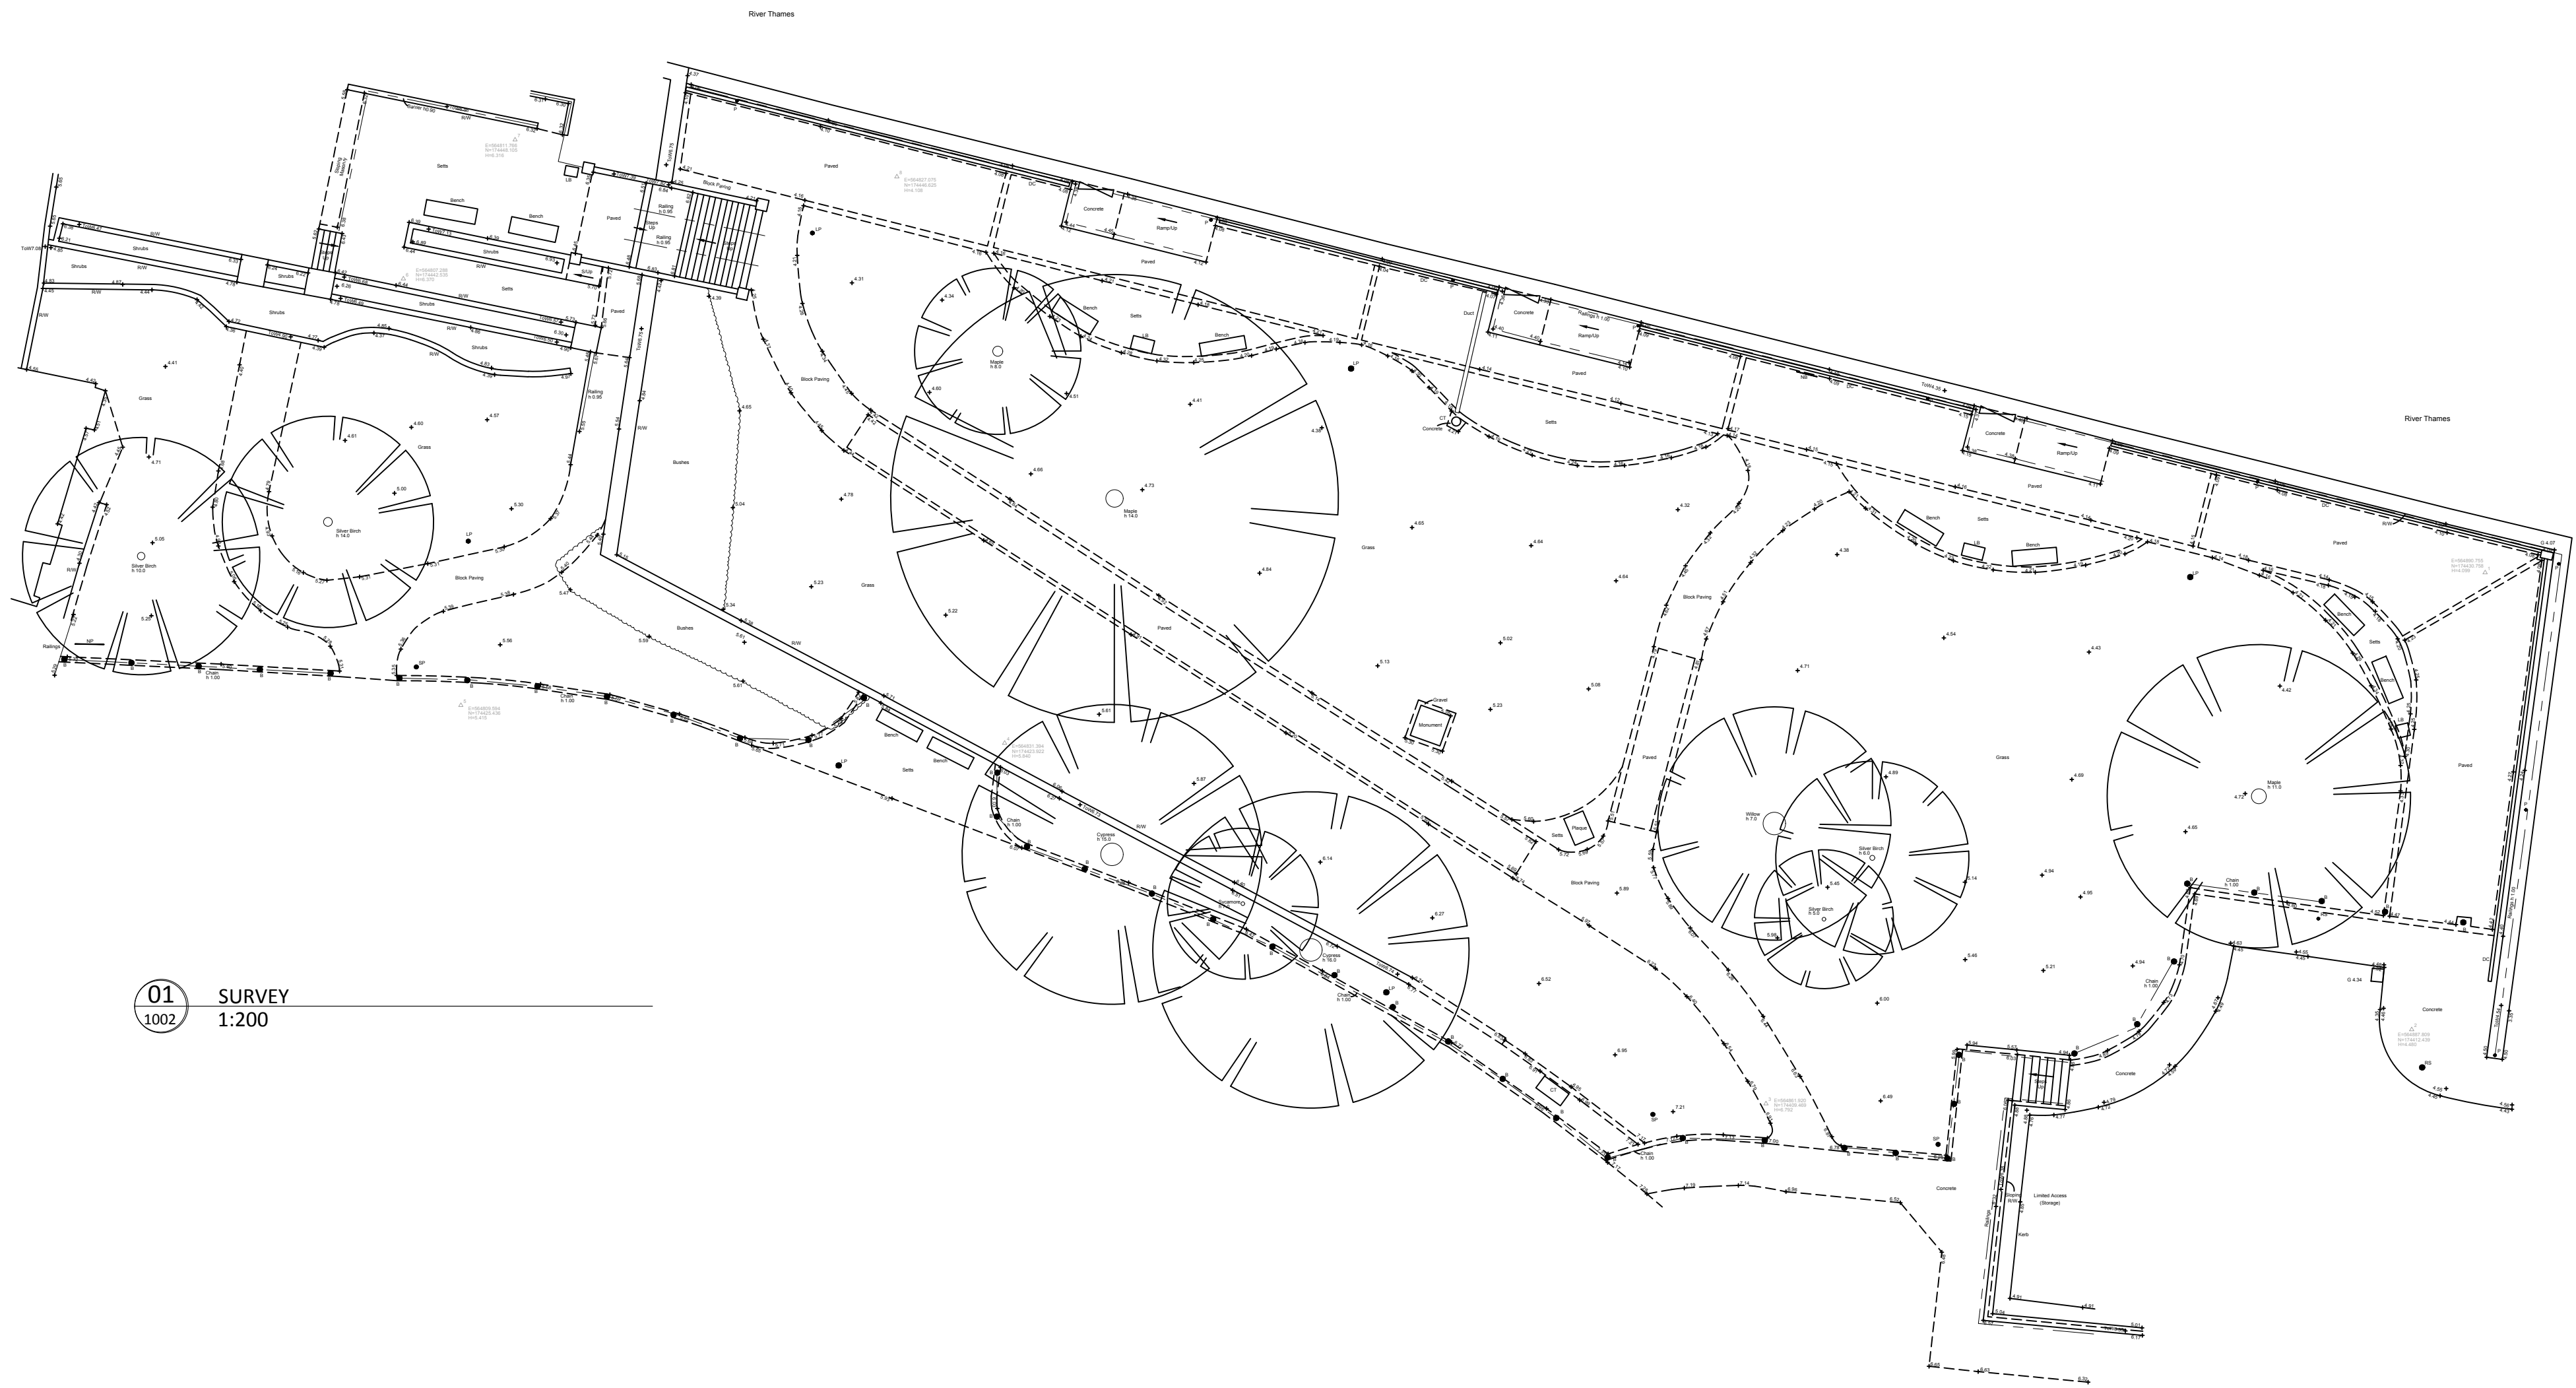

MEI LOCI

Mei Locì Landscape Architects
Old Chapel Yard, Millpool, St Clement Street, Truro, TR1 1EX
studio@meiloci.co.uk | 01872 264 899



CLIENT
Gravesham Borough Council

JOB DESCRIPTION/LOCATION
St Andrews Gardens
Gravesend

DRAWING TITLE
TOPOGRAPHICAL SURVEY


STATUS
PLANNING

RIBA WORK STAGE
3

Date	Scale	Drawn By	Checked
02.02.2026	1:200	MH	PH

Drawing No.

ML2564_MLOC_DR_L_1002

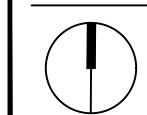

Revision

01