


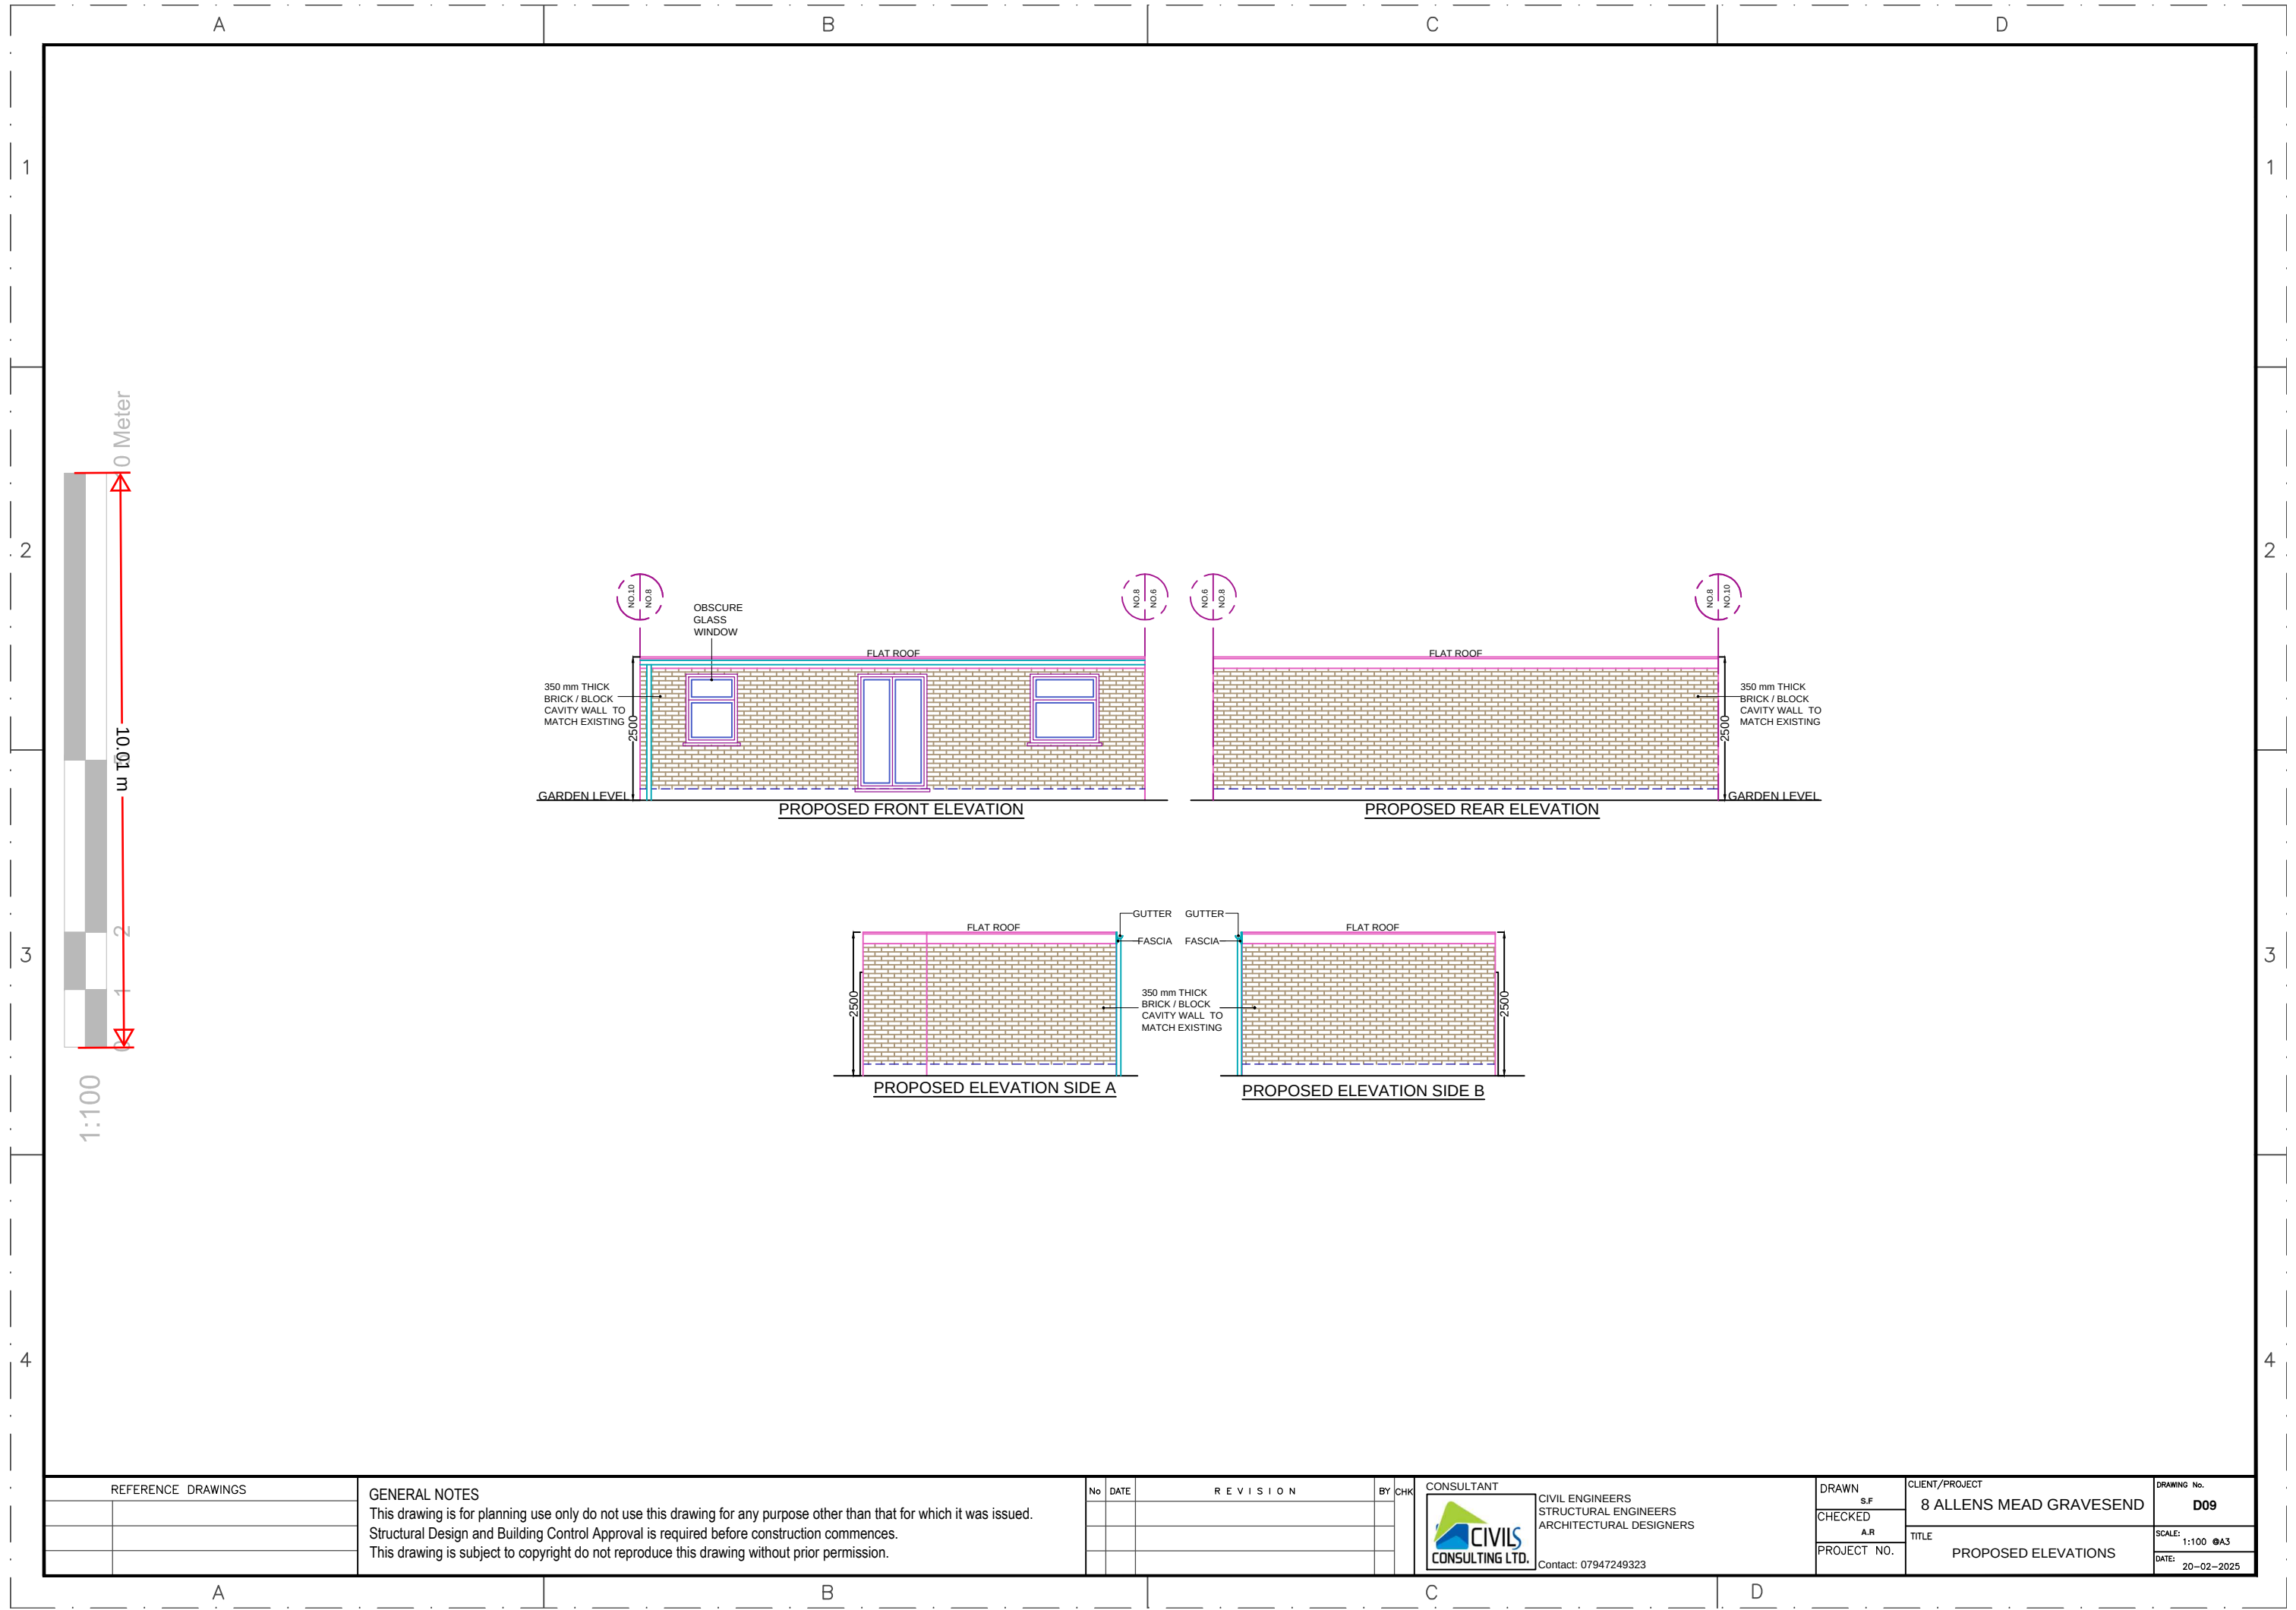

REFERENCE DRAWINGS	

GENERAL NOTES	
This drawing is for planning use only do not use this drawing for any purpose other than that for which it was issued.	
Structural Design and Building Control Approval is required before construction commences.	
This drawing is subject to copyright do not reproduce this drawing without prior permission.	

No	DATE	REVISION	BY	CHK

CONSULTANT	
	
CIVIL ENGINEERS STRUCTURAL ENGINEERS ARCHITECTURAL DESIGNERS	
Contact: 07947249323	

DRAWN	S.F
CHECKED	A.R
PROJECT NO.	

CLIENT/PROJECT	
8 ALLENS MEAD GRAVESEND	
TITLE	
PROPOSED ELEVATIONS	

DRAWING No.	D09
SCALE:	1:100 @A3
DATE:	20-02-2025