


DO NOT SCALE DRAWINGS. THE CONTRACTOR IS RESPONSIBLE FOR CHECKING DIMENSIONS & ANY DISCREPANCY IS TO BE REFERRED TO THE ARCHITECT.

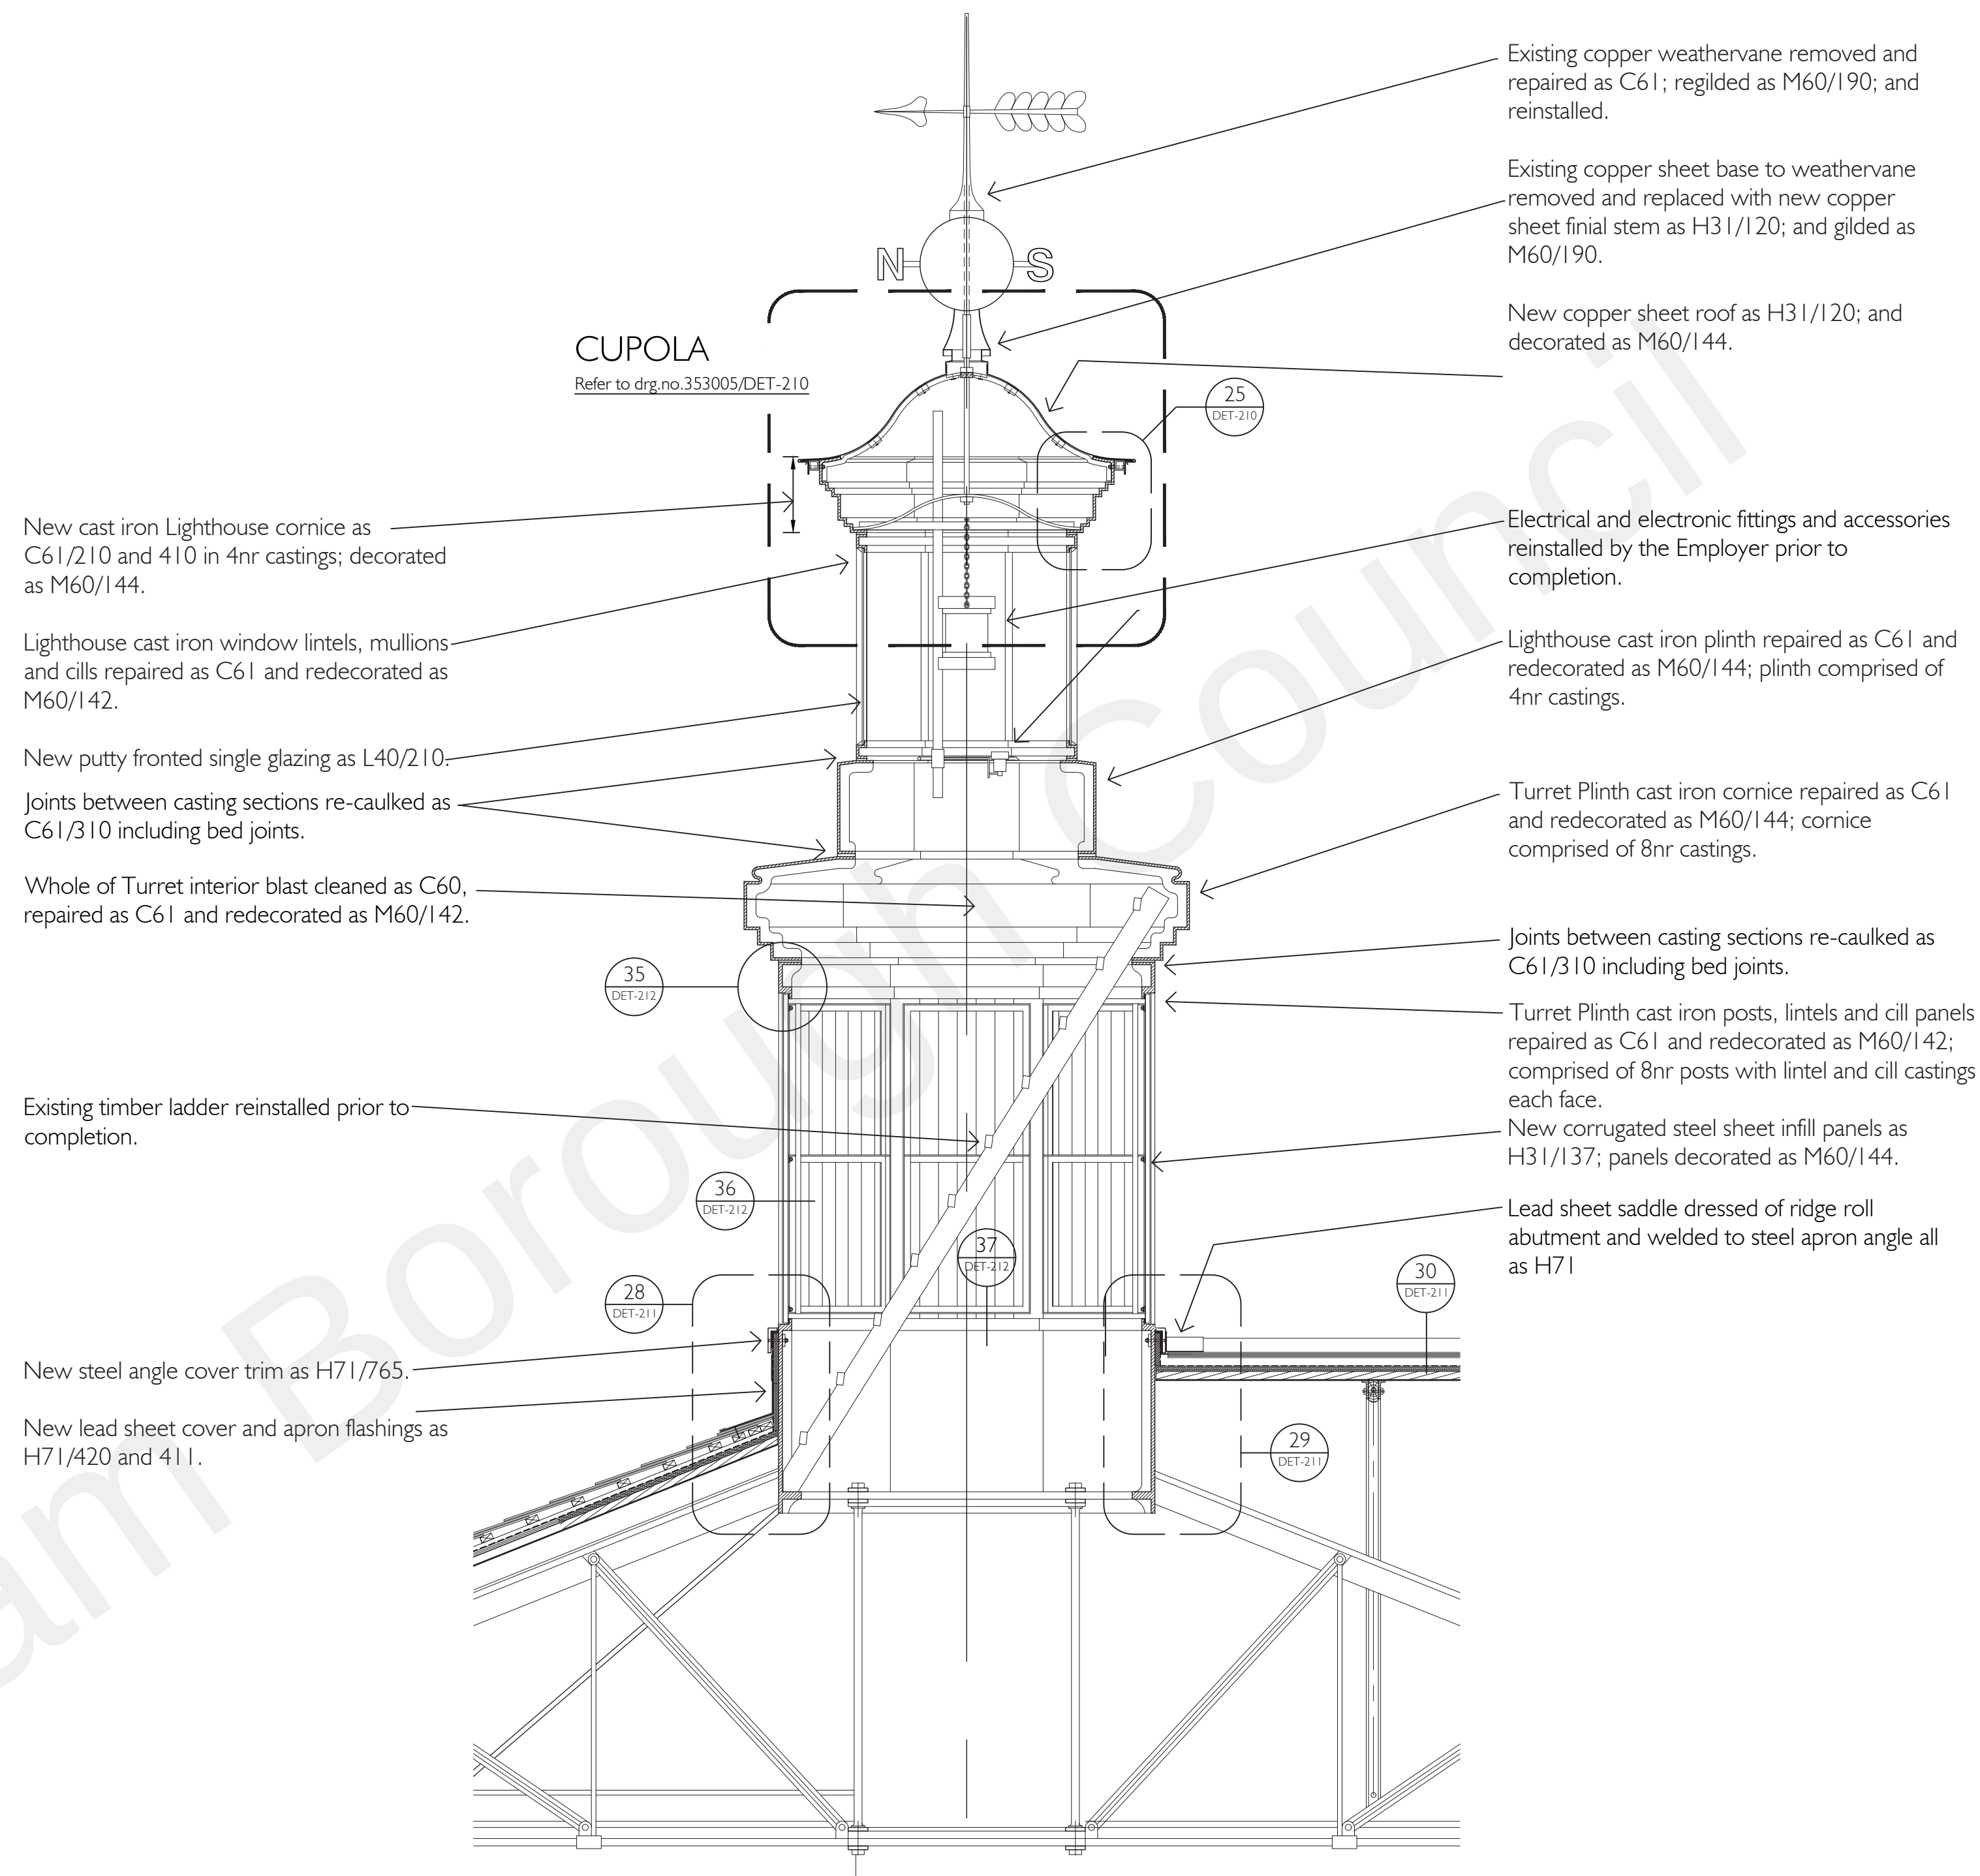

A
-
PIER HEAD LIGHT TURRET - SECTION A-A
PROPOSED

0 0.5 1 2
SCALE 1:20 (A1)
SCALE 1:40 (A3)
METRES

-	Issue for Tender	June 2022
REV.	AMENDMENT	DATE

THOMAS
FORD
& PARTNERS
CHARTERED
ARCHITECTS
SURVEYORS

177 KIRKDALE
SYDENHAM • LONDON • SE26 4QH
TEL 020 8659 3250 • FAX 020 8659 3146
EMAIL tfp@thomasford.co.uk

PROJECT
GRAVESEND
ROYAL TERRACE PIER
ROOF & ASSOCIATED REPAIRS

TITLE
PIER HEAD LIGHT TURRET
SECTION A-A
PROPOSED

DRAWN	DATE	SCALES	CHECKED
SMcC	JAN 2022	1:20 @ A1	SMcC
PROJECT REF.	DRG. No.	REV.	
353006	DET-103	-	