


Existing Ground Floor Plan

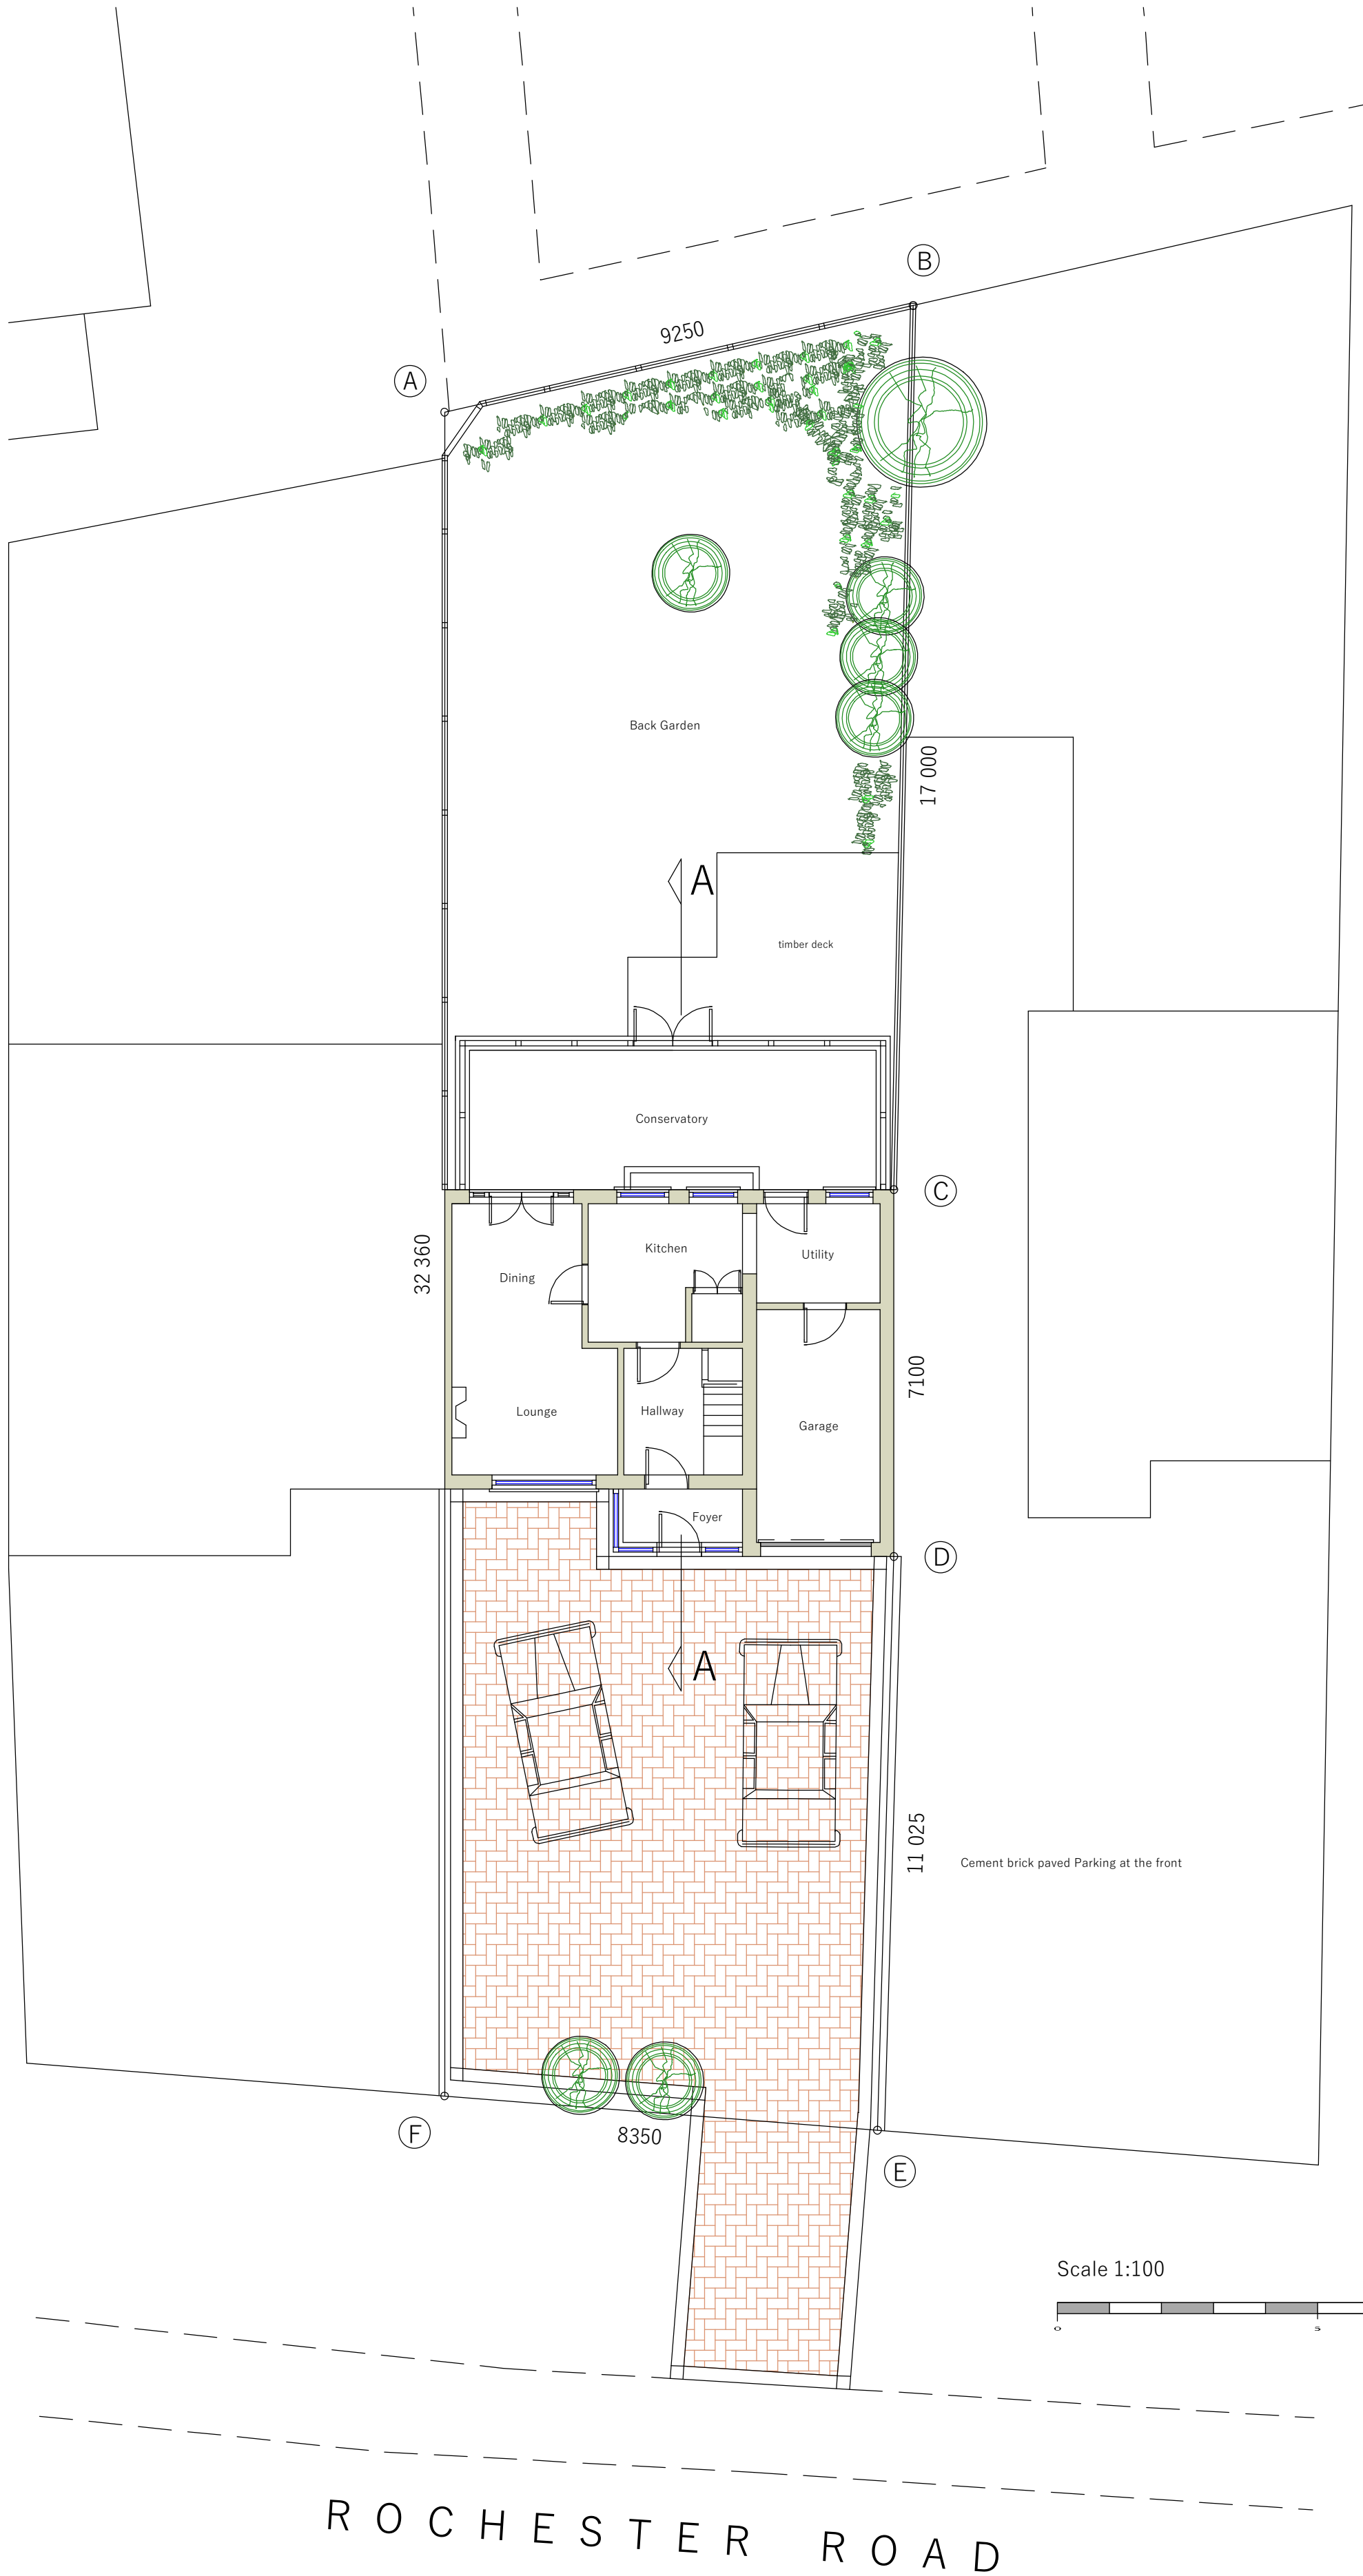


PROJECT

House Ali

PROJEK

No 253 Rochester Road, Gravesend, Kent DA12 4TW

Garage converted to habitable room & Conservatory upgrade
Various internal alterations

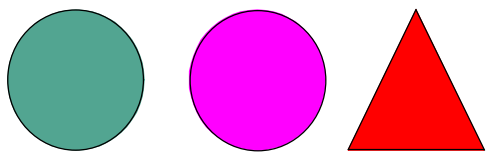

CHRISTOPHER
COWLEY AND
ASSOCIATES

079-86340719

c.cowley@tiscali.co.uk