



Existing First Floor Plan

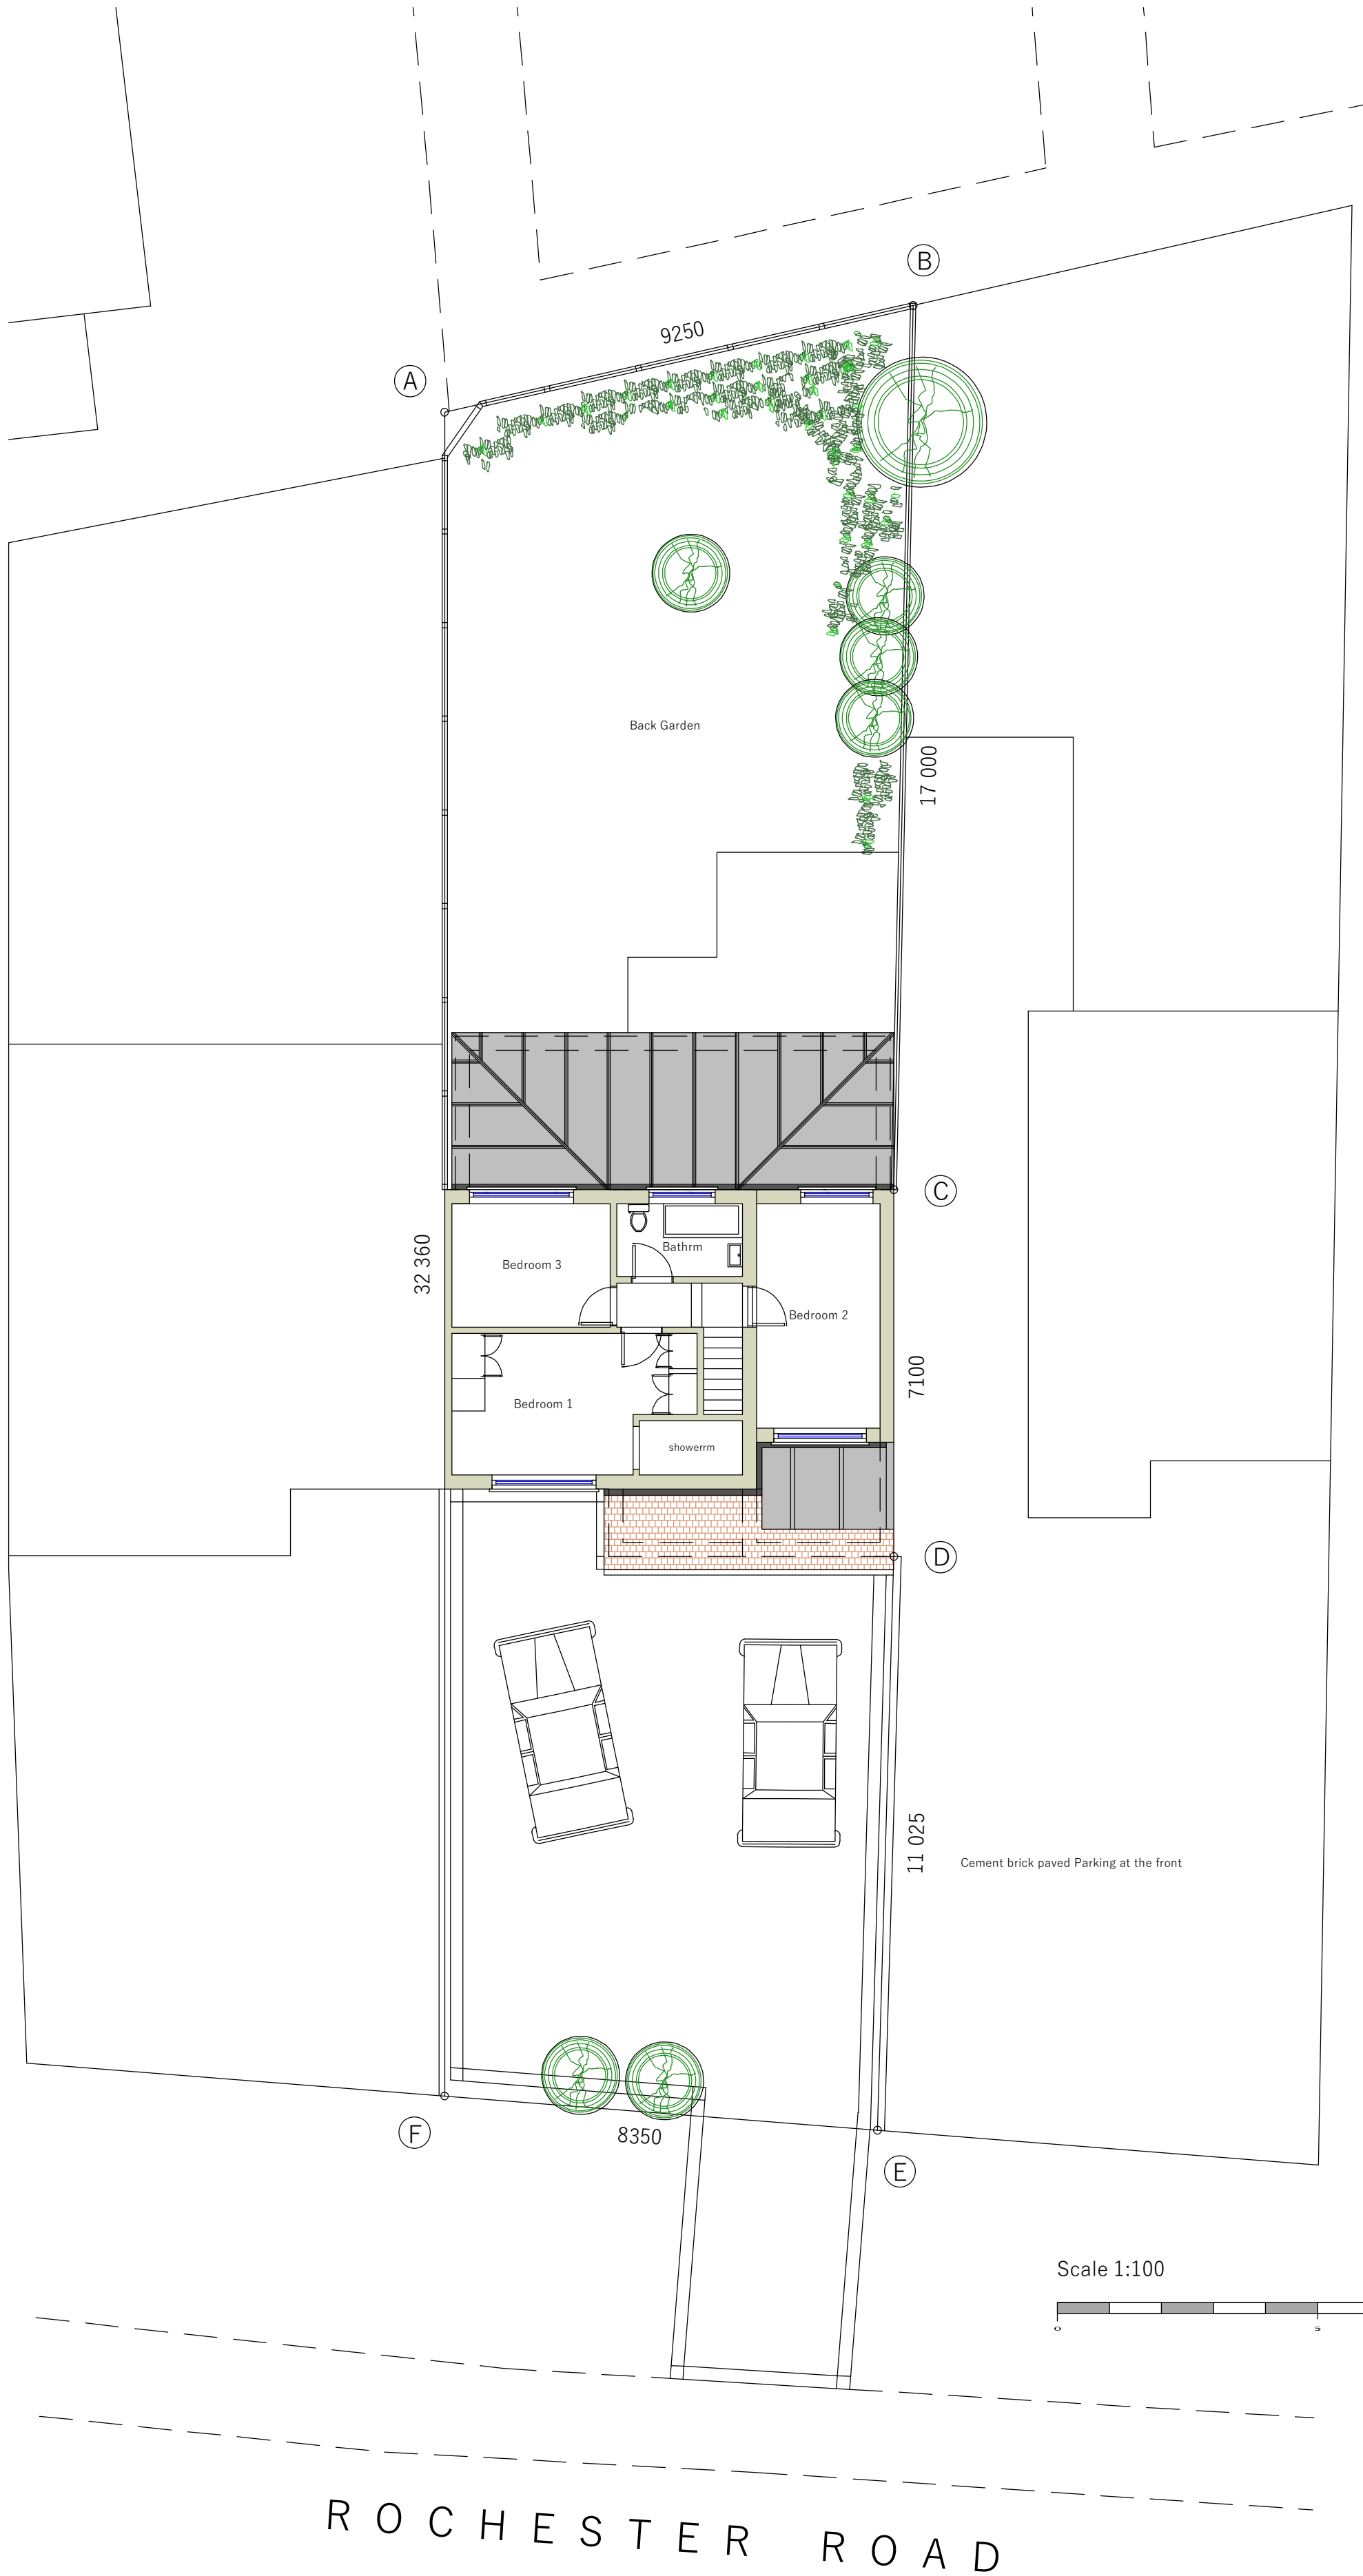

PROJECT House Ali **PROJEK**
No 253 Rochester Road, Gravesend, Kent DA12 4TW
Garage converted to habitable room & Conservatory upgrade
Various internal alterations

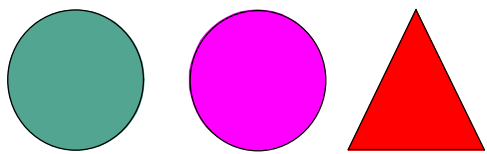

**CHRISTOPHER
COWLEY AND
ASSOCIATES**
079-86340719
c.cowley@tiscali.co.uk