




DO NOT SCALE FROM THIS DRAWING
ALL DIMENSIONS TO BE VERIFIED BY THE CONTRACTOR ON SITE

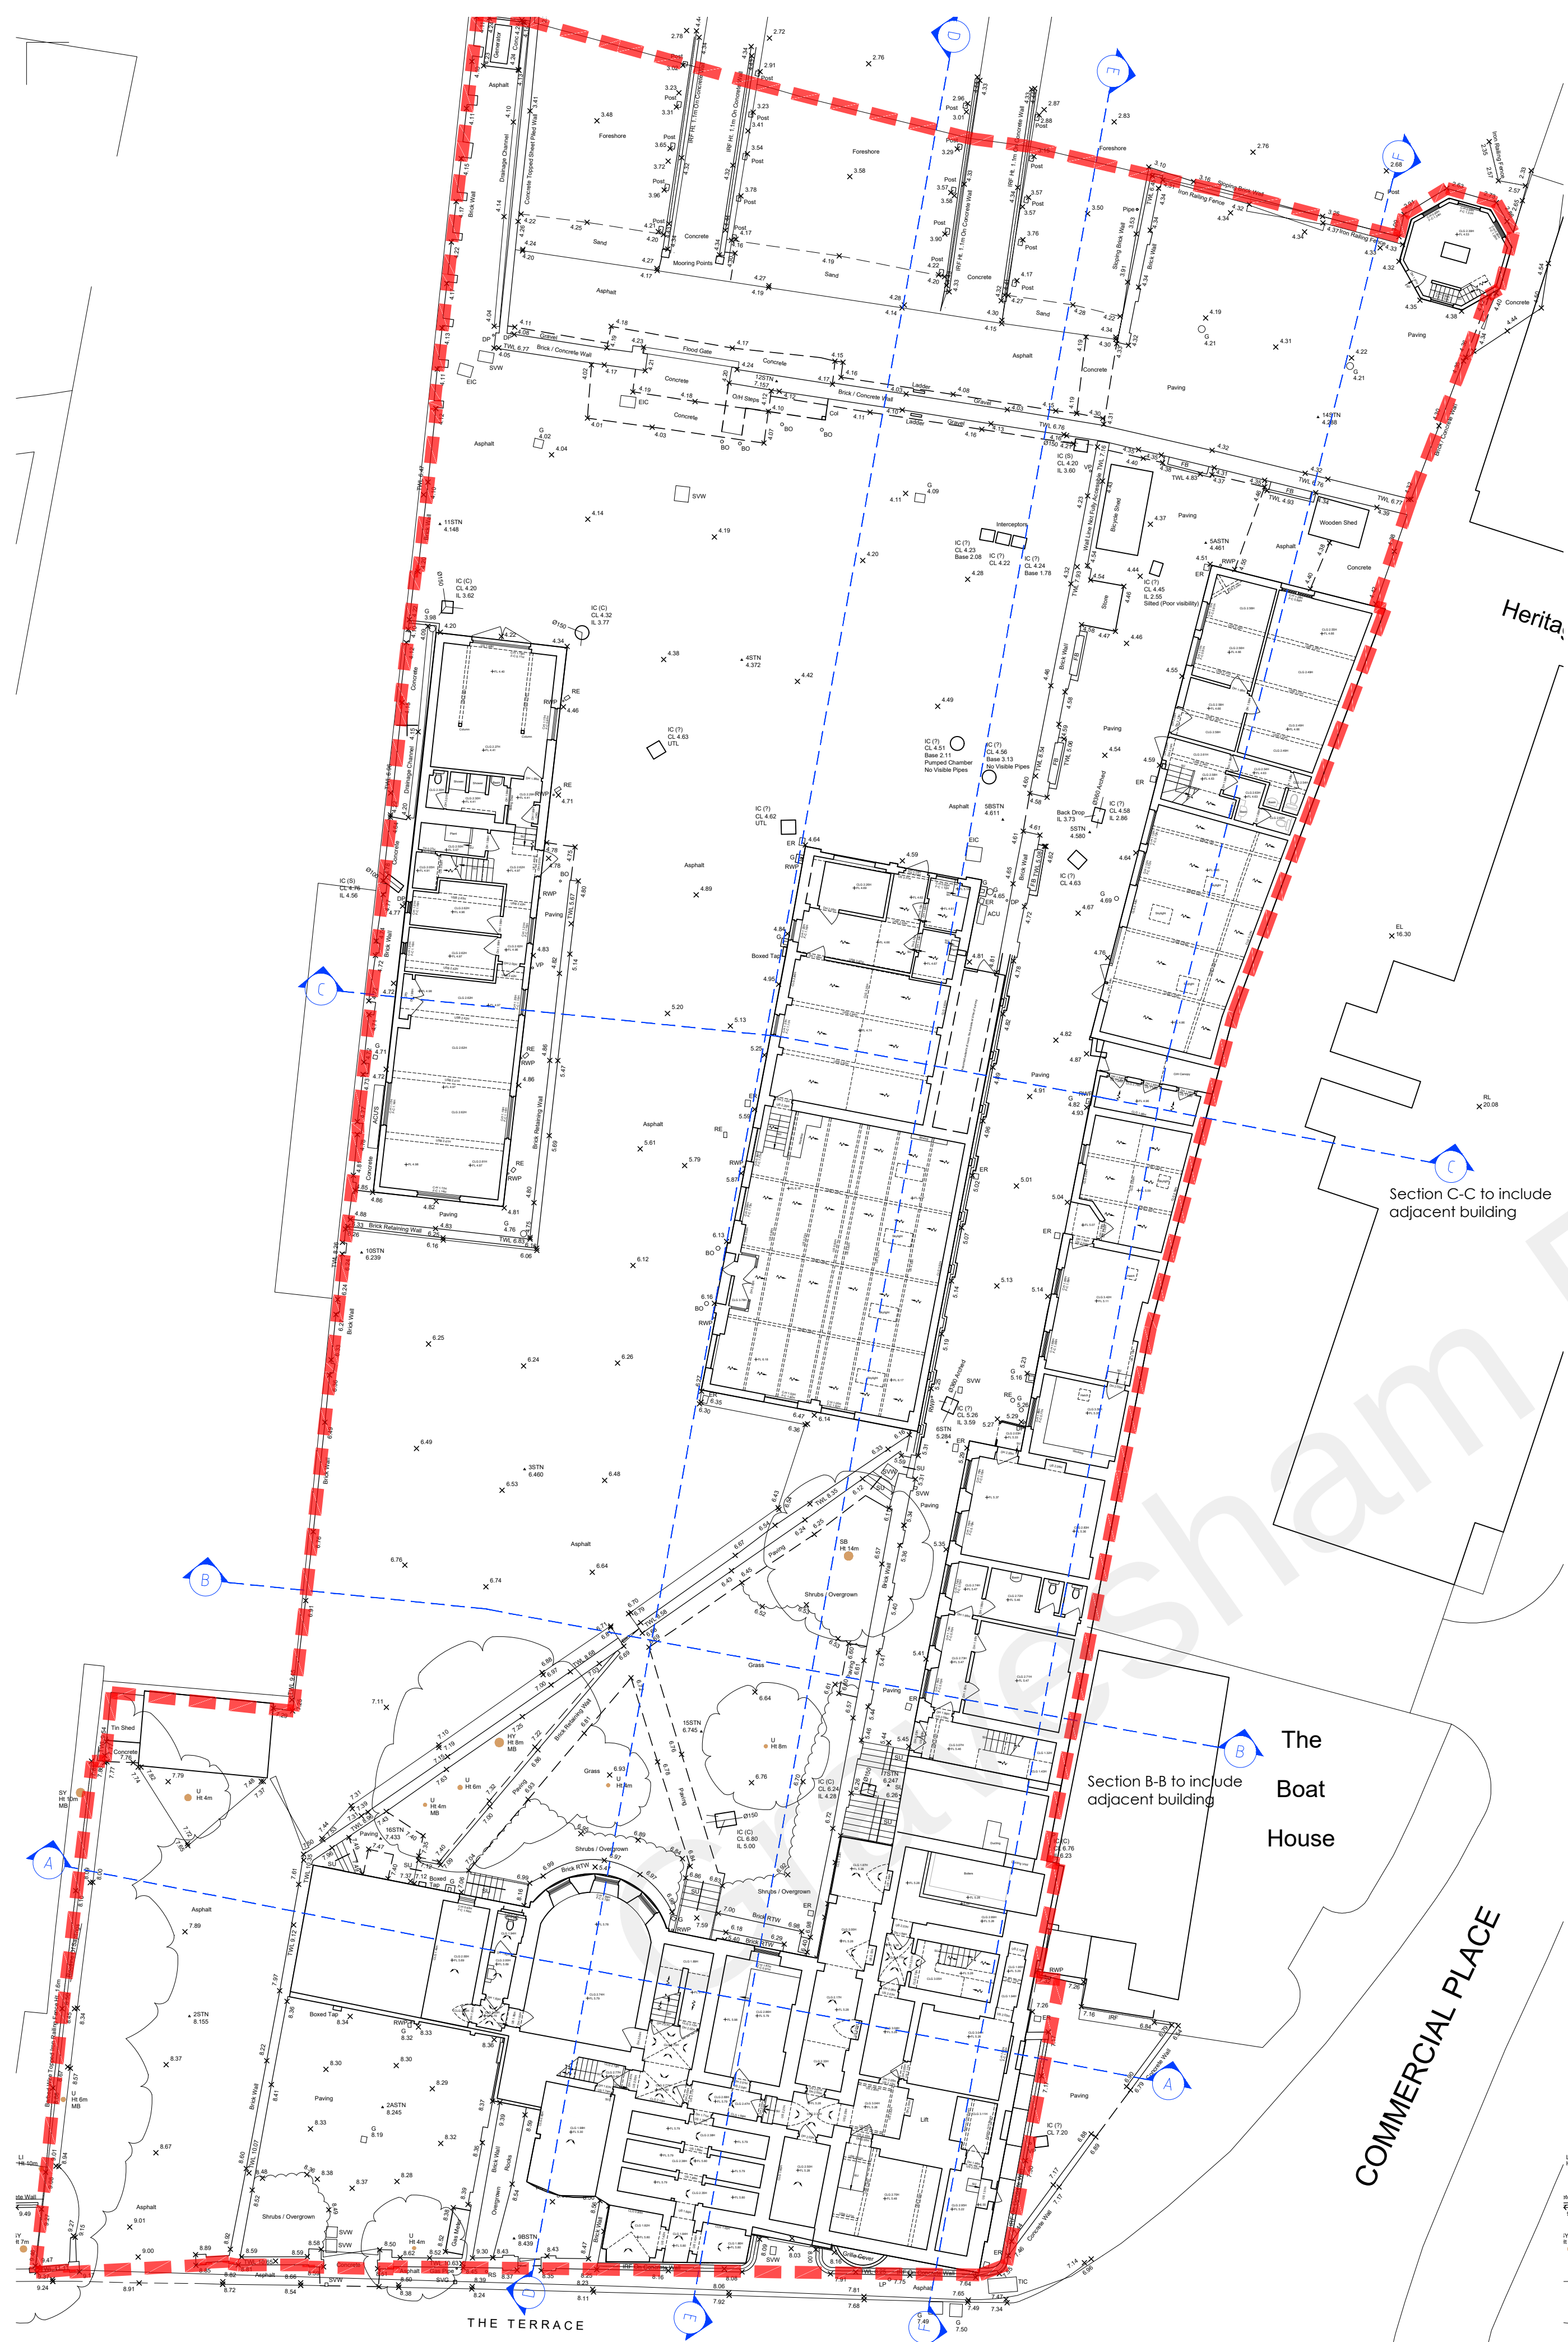

Existing Site and Lower Ground Plan

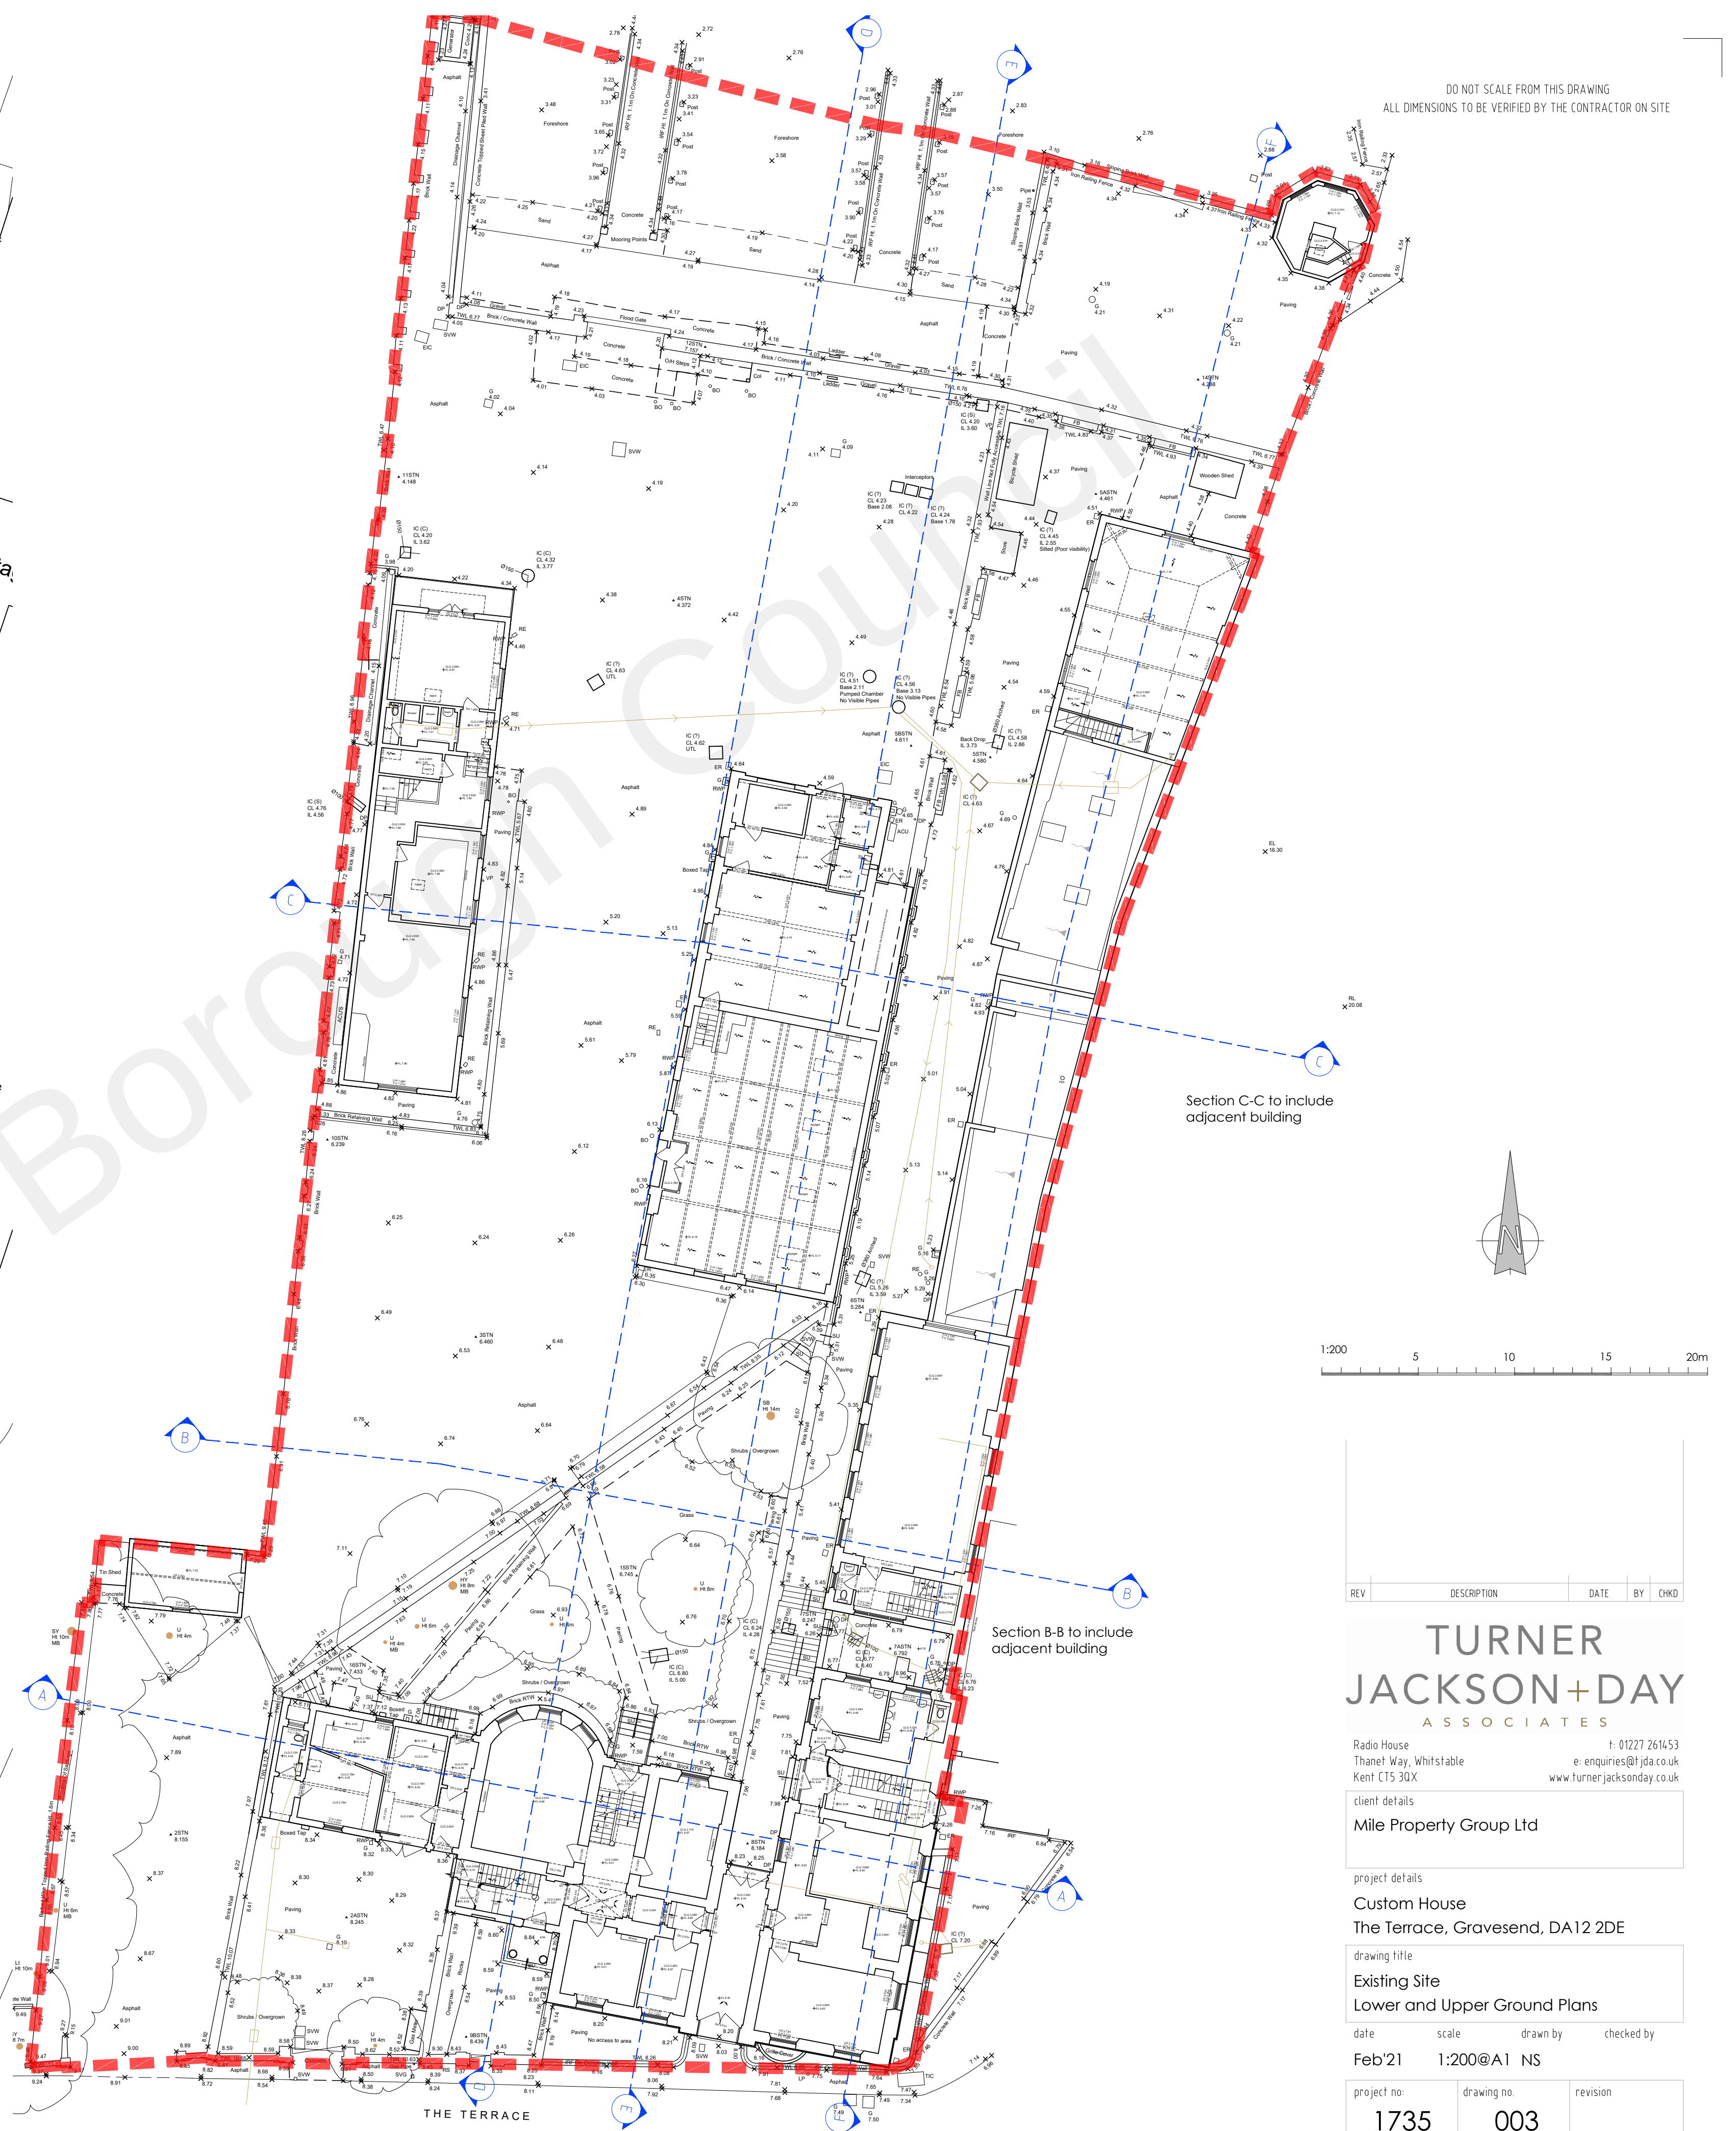

Existing Site and Upper Ground Plan

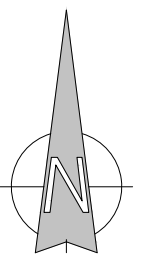

1:200 5 10 15 20m

REV	DESCRIPTION	DATE	BY	CHKD
-----	-------------	------	----	------

TURNER JACKSON+DAY ASSOCIATES

Radio House
Thanet Way, Whitstable
Kent CT5 3DX
t: 01227 261453
e: enquiries@tjda.co.uk
www.turnerjacksonday.co.uk

client details
Mile Property Group Ltd

project details
Custom House
The Terrace, Gravesend, DA12 2DE

drawing title
Existing Site
Lower and Upper Ground Plans

date scale drawn by checked by
Feb/21 1:200@A1 NS

project no:	drawing no:	revision
1735	003	