


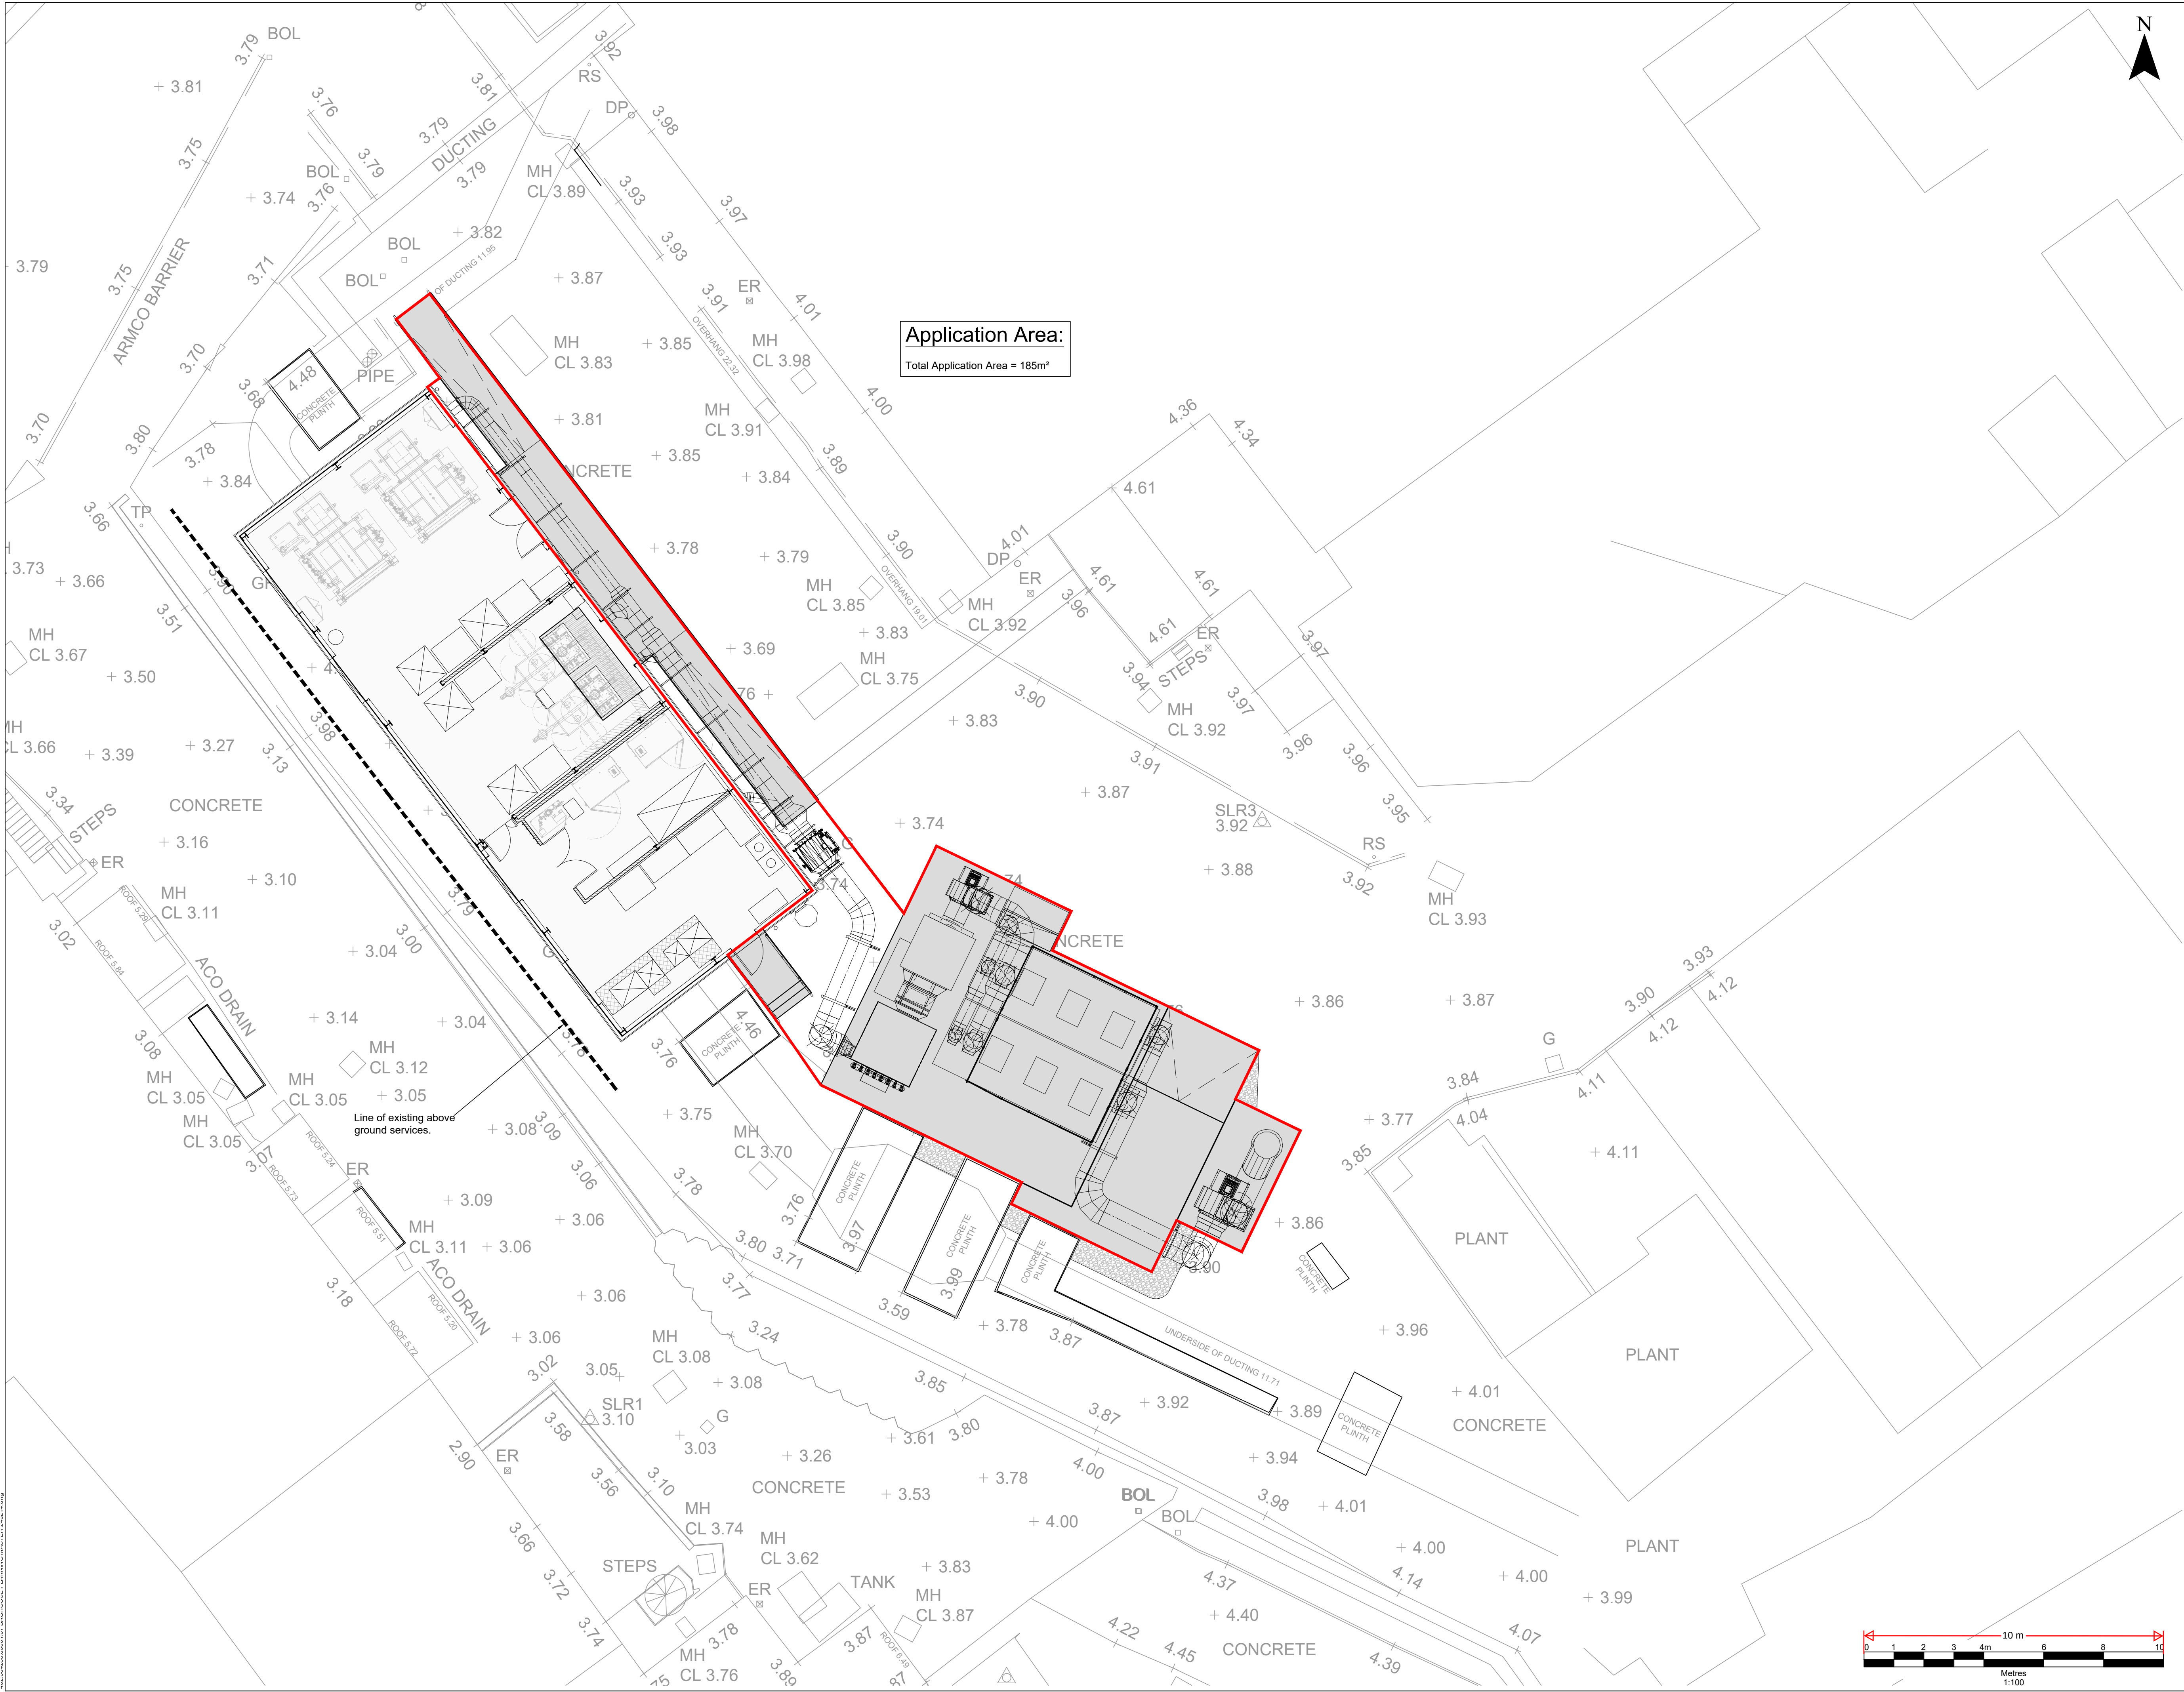

Application Area:
Total Application Area = 185m²



NOTES
1. Do not scale this drawing. If in doubt ask.

LEGEND
Application Boundary
Total Application Area = 185m²

P0	RW	PS	FEB 24	PLANNING ISSUE
Revision	By	Chk'd By	Date	Comments
BRITANNIA REFINED METALS Ltd				
 global environmental solutions				
Site BRITANNIA REFINED METALS LTD BOTANY ROAD, NORTHFLEET, KENT, DA11 9BG				
Project BAGHOUSE FACILITY				
Drawing Title APPLICATION BOUNDARY				
Scale 1:100 @ A1		Date FEBRUARY 2024		
Drawing Number 03		Revision P0		
PLANNING				

