


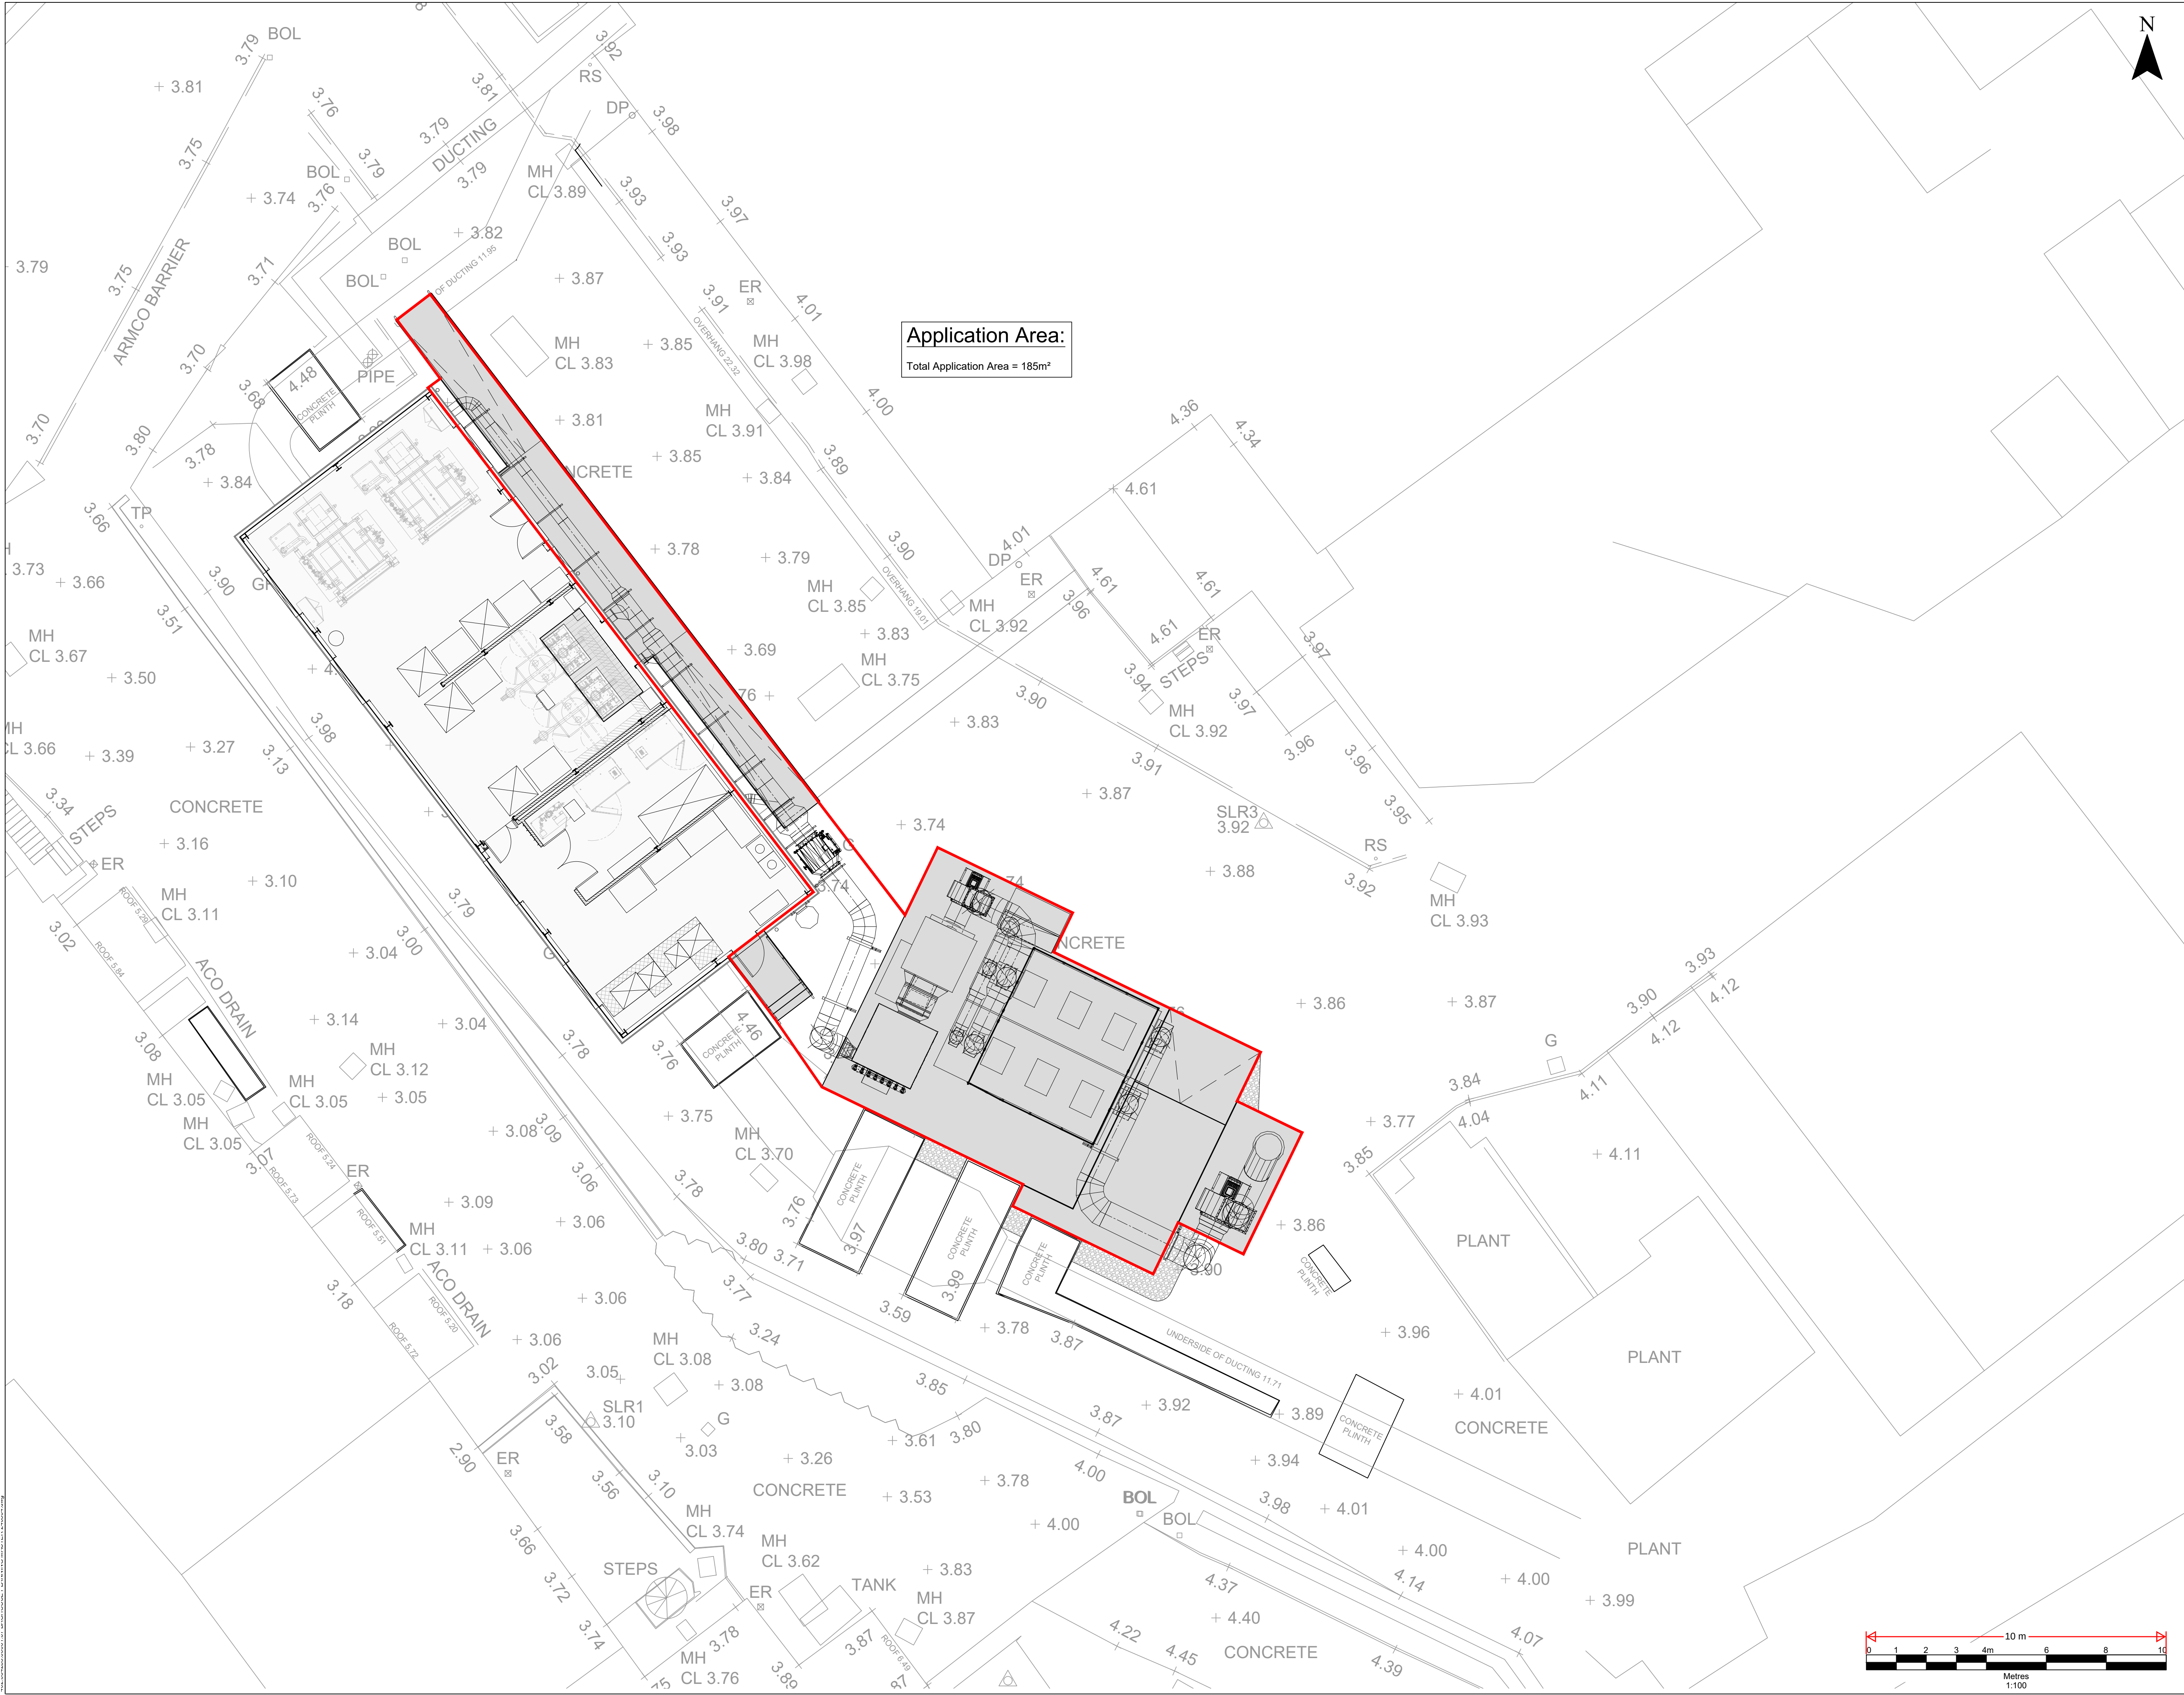

Application Area:
Total Application Area = 185m²



NOTES
1. Do not scale this drawing. If in doubt ask.

LEGEND
Application Boundary
Total Application Area = 185m²

P0	RW	PS	MAR 24	PLANNING ISSUE
Revision	By	Chk'd By	Date	Comments
BRITANNIA REFINED METALS Ltd				
		TREENWOOD HOUSE ROUENEN RD BRADFORD-ON-AV WILT. BA15 1T T: 01225 309 171 F: 01225 305 171 www.slrconsulting.co.uk		
Site: BRITANNIA REFINED METALS LTD BOTANY ROAD, NORTHFLEET, KENT, DA11 9BG				
Project: BAGHOUSE FACILITY				
Drawing Title APPLICATION BOUNDARY PROPOSED PLAN				
Scale 1:100 @ A1			Date MARCH 2024	
Drawing Number 04			Revision P	
PLANNING				

