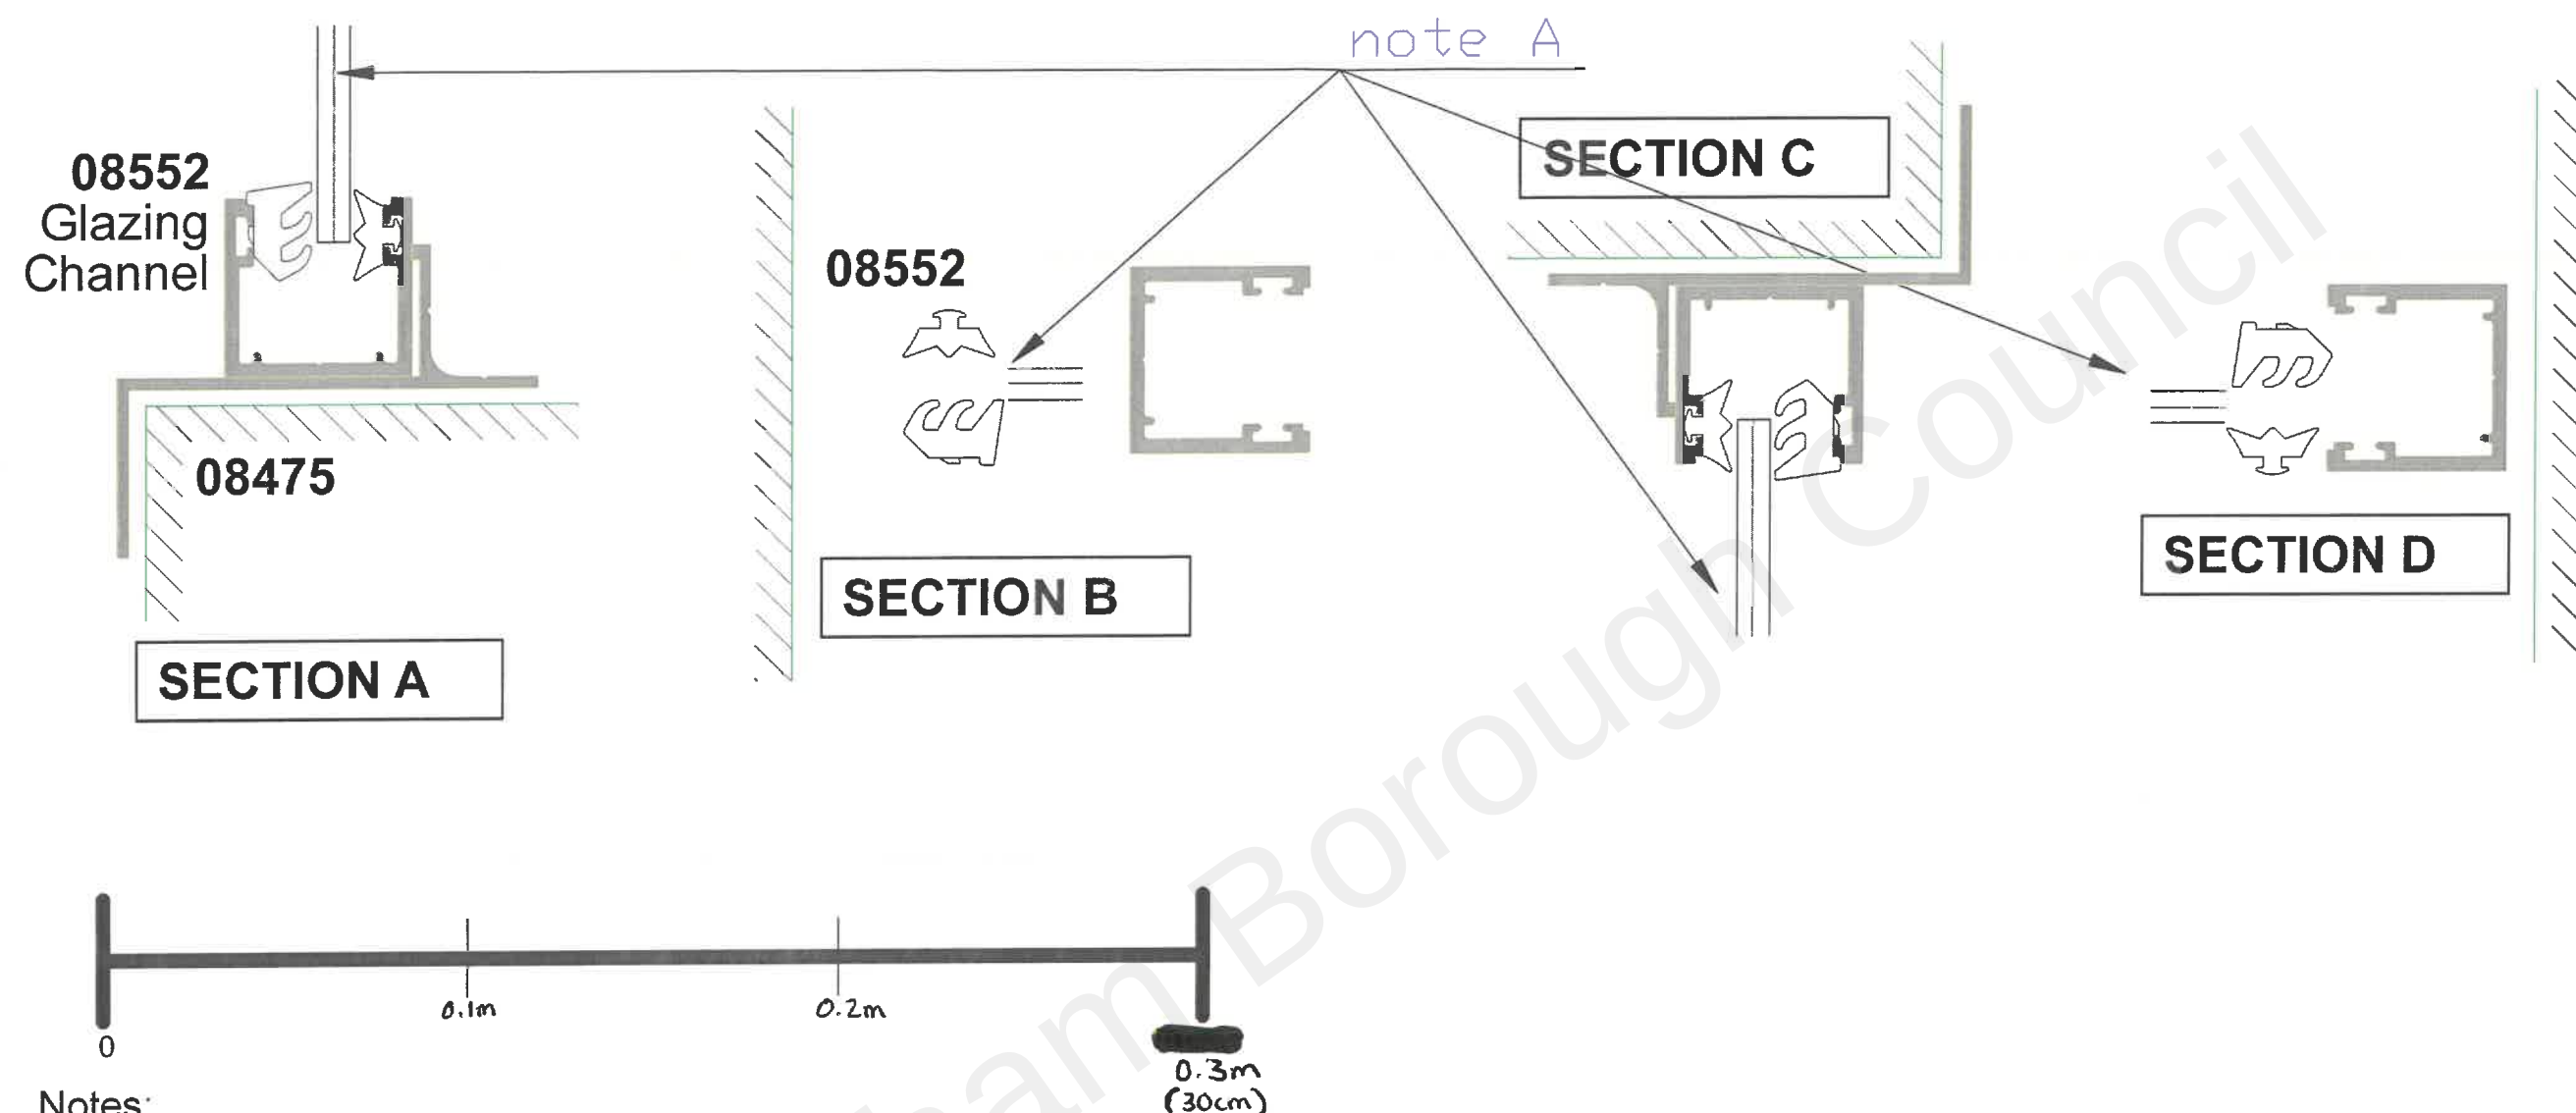


**Notes:**

Section A/B/C/D: The Glazing Channel will sit into the aluminium frame 45mmx100mm, the Glass is shown in (note A) laminated, thickness 8.8mm.

Joinery details

The Aluminium Frame will be attached to all sides, right, left top and bottom of the shopfront.

Screw specification: M6 Stainless steel 4inch (100mm) length

Right and Left: will require 5 x 100mm steel screws on both sides, this will secure the side frames in place

Top: will require 10 x 100mm steel screws, this will secure the top frame in place

Bottom: will require 6 x 100mm steel screws, this will secure the Bottom frame in place

TITLE: SHOPFRONT JOINERY DETAILS		
SITE LOCATION: 1&2 Darnley RD Gravesend, Kent DA11 0RU		
Date: 07/12/21	Scale: 1:2 @ A3	Drawn By: Ali Hassan
Project Number: AH001GKENT		Sheet 1 OF 1
REV: V1.1	Status: FOR APPROVAL	