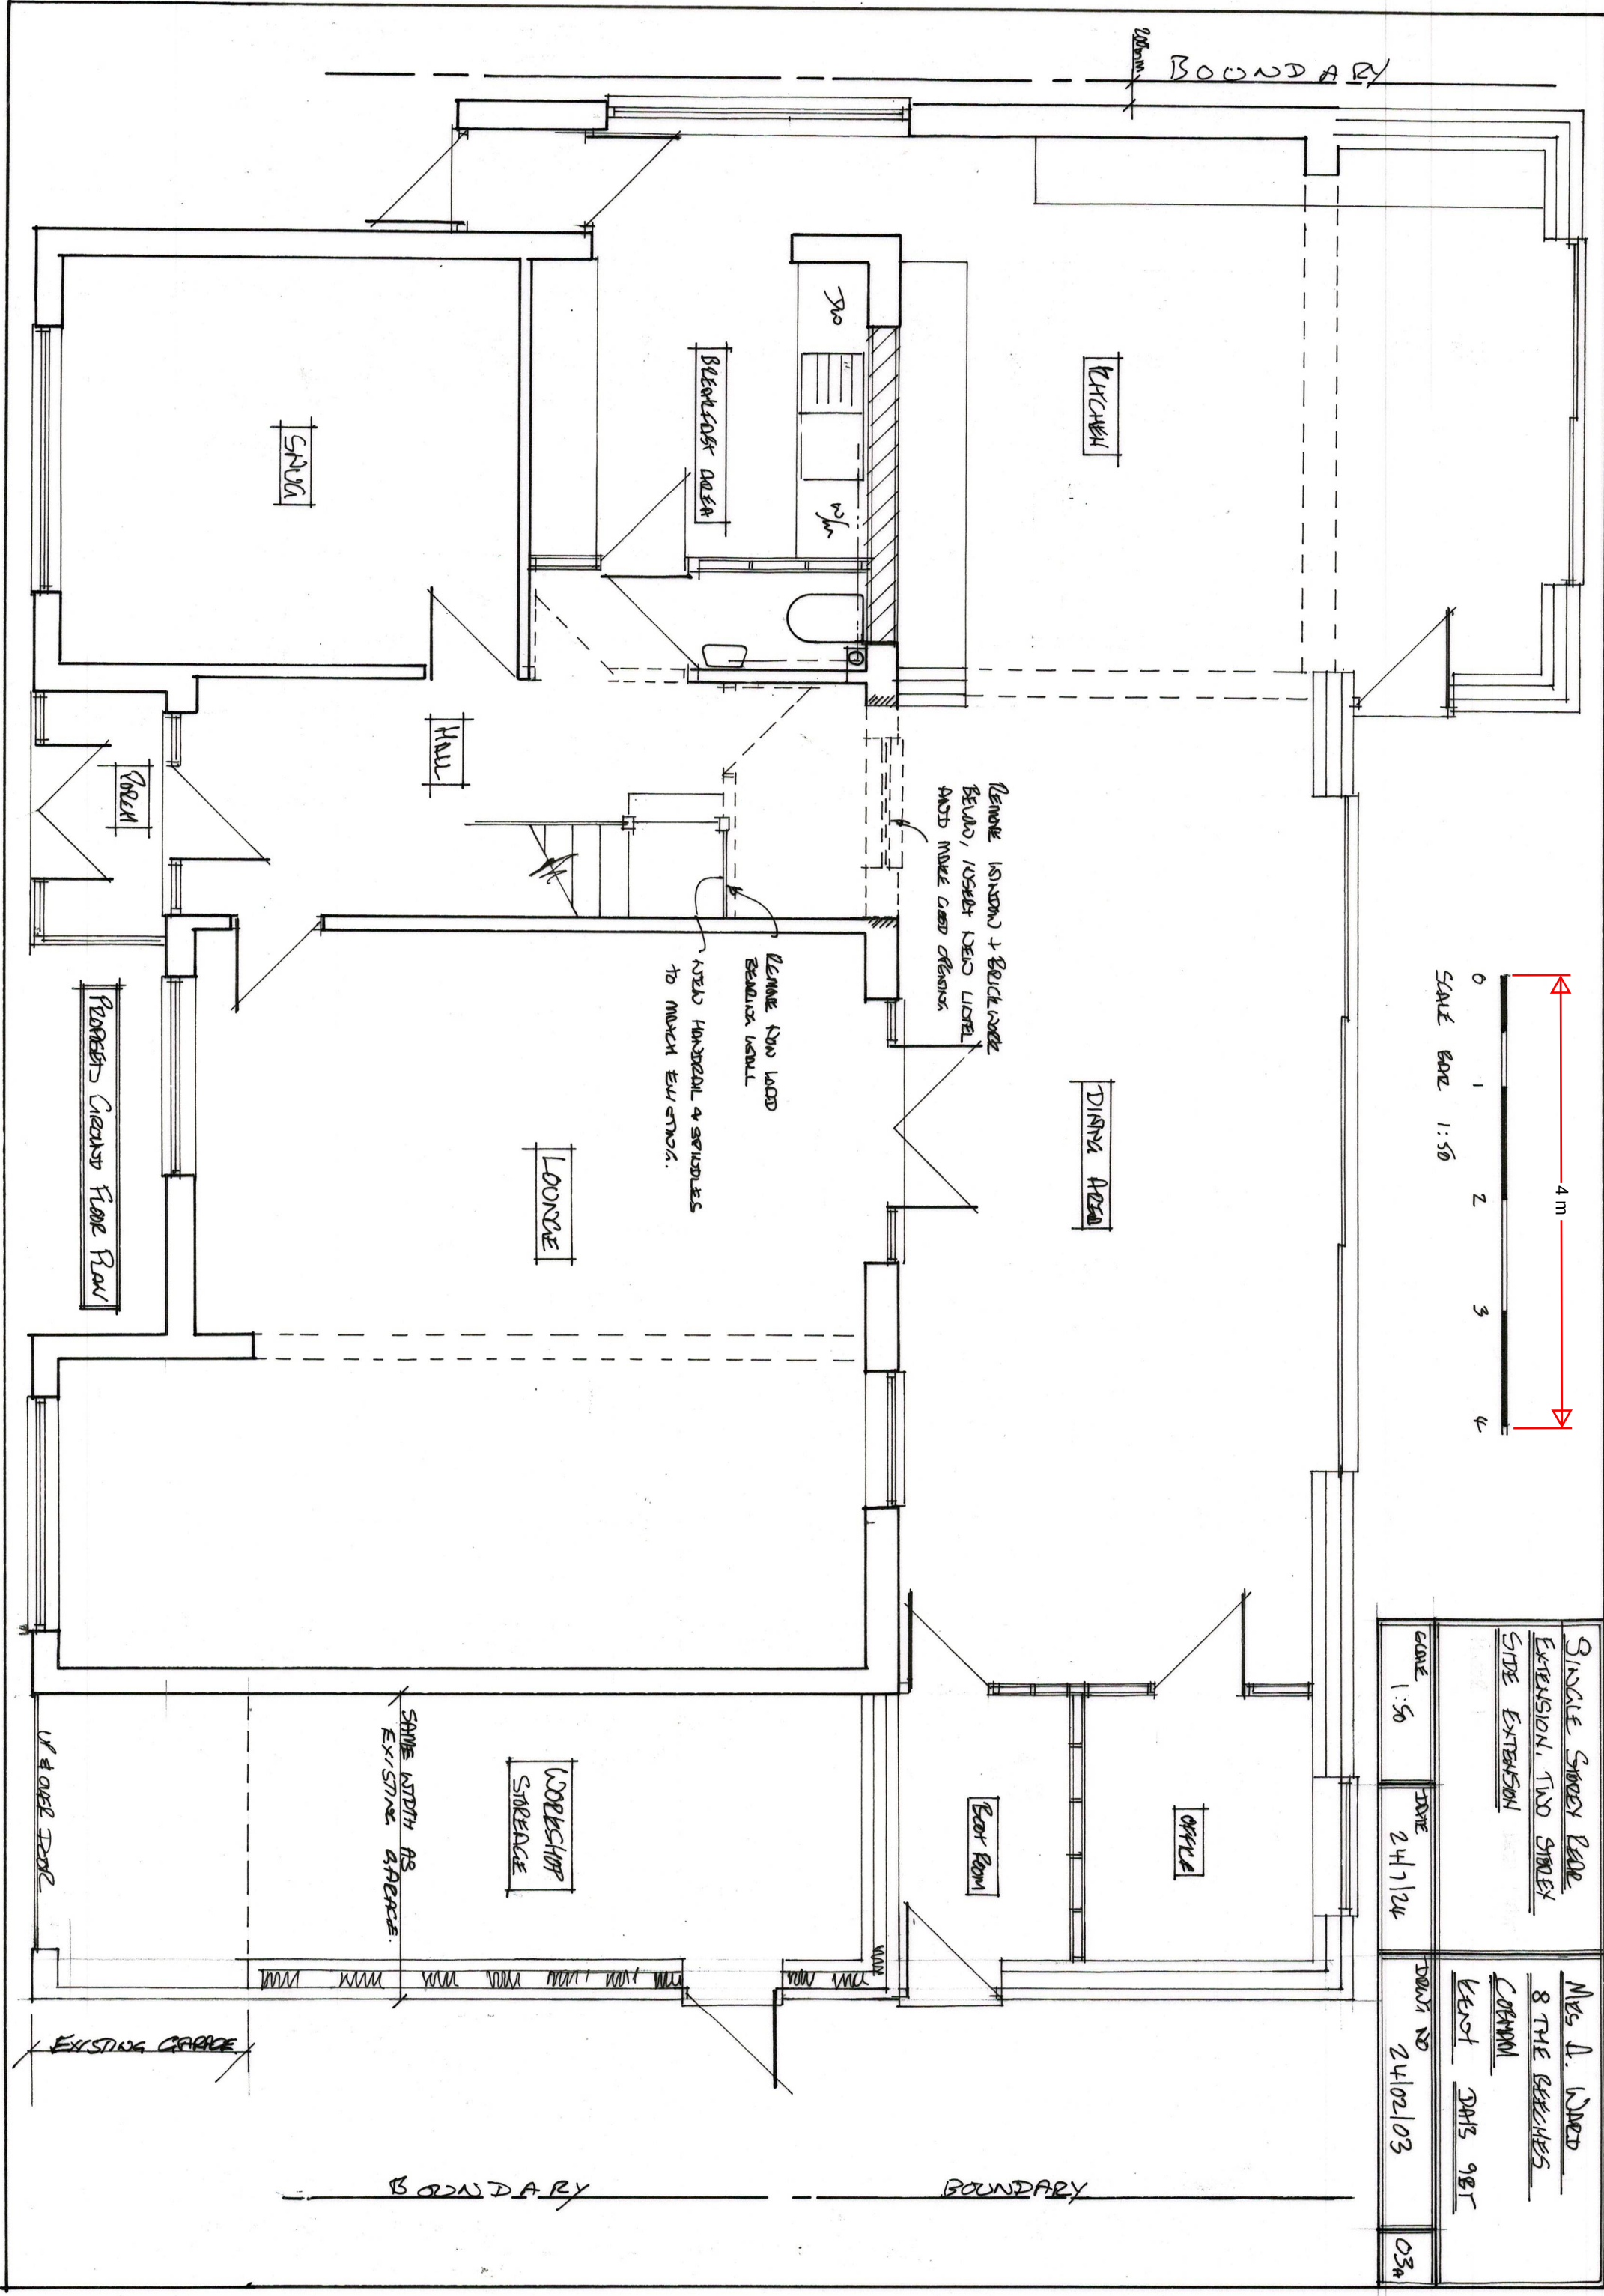


SCALE 1:50	DATE 24/1/24	DRAWN BY 24/02/03	034