

GENERAL NOTES

All work to be carried out in strict accordance with the current Building Regulations and its latest amendments, and to the complete satisfaction of the Local Authorities Building Control.




Contractors are responsible for complying with all relevant BS etc., and check that Building Control and Environmental Health Departments are satisfied with the scope and content of all work on completion and obtain any necessary certificates.

All existing construction levels and dimensions to be checked prior to construction, especially where new construction levels and dimensions are to match existing.

All site dimensions and site levels must be checked on site.

This drawing must not be used for construction unless issued for construction.

This drawing should be read in conjunction with all relevant Engineer's and specialist drawings.

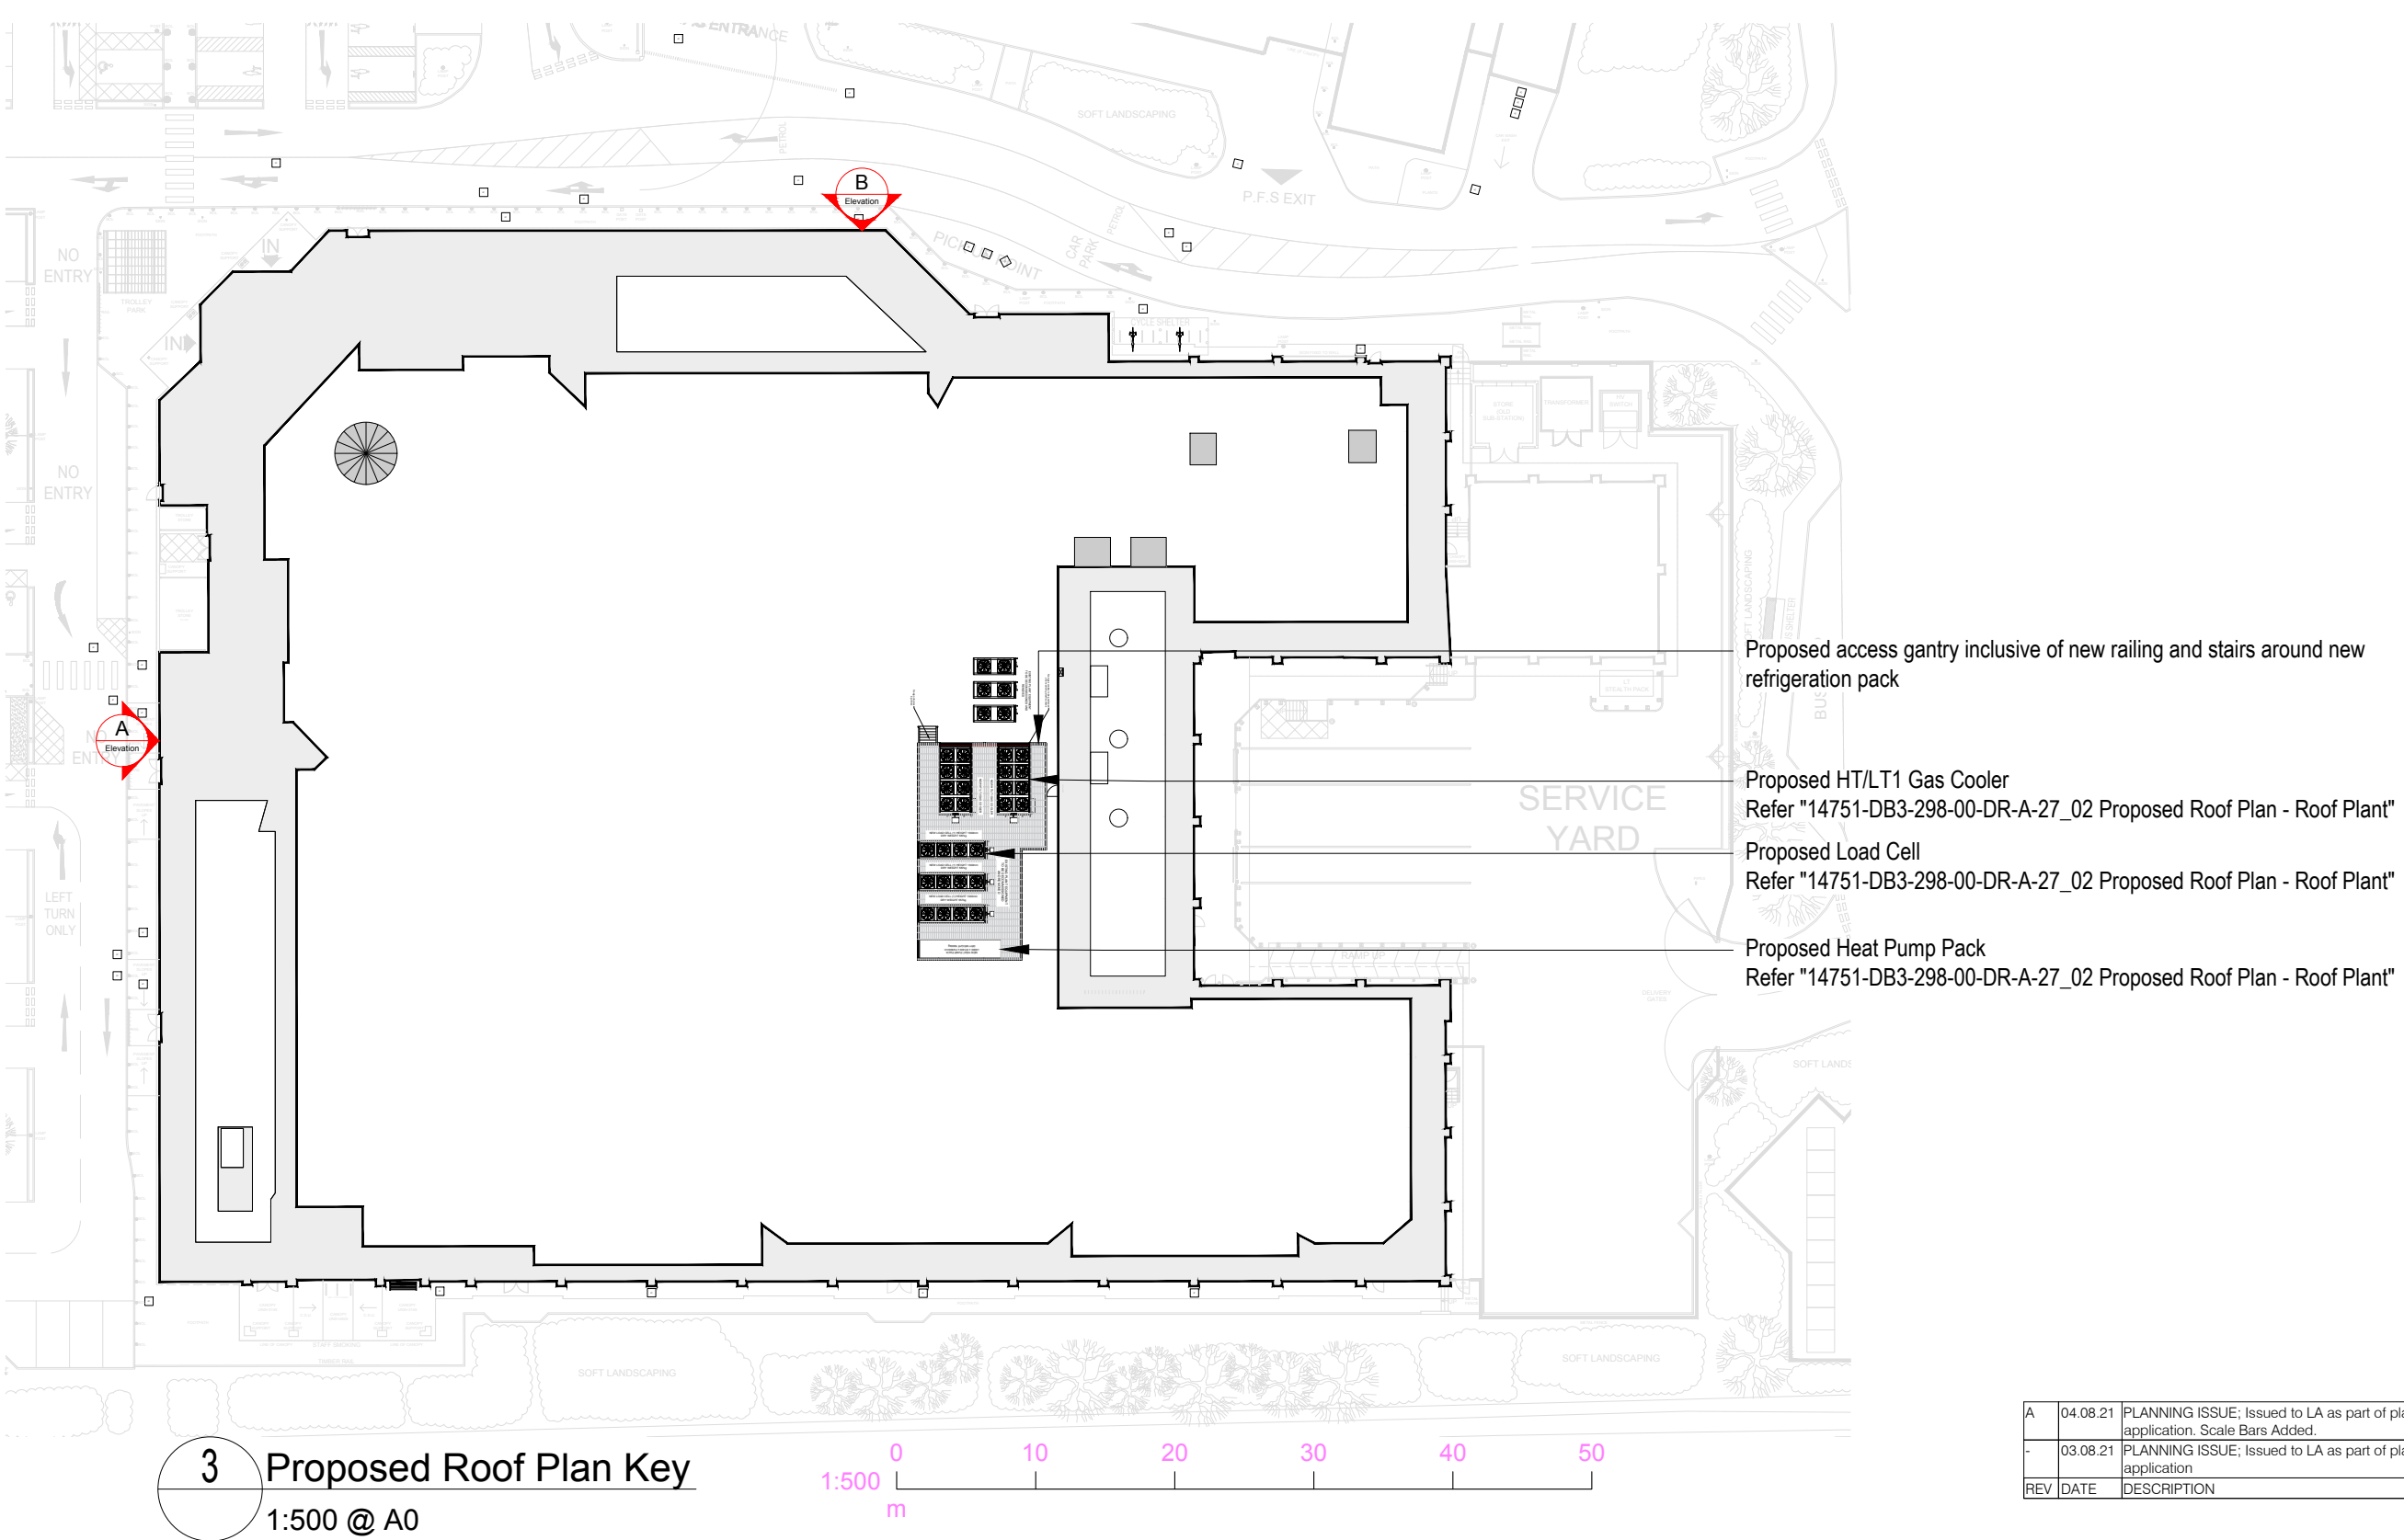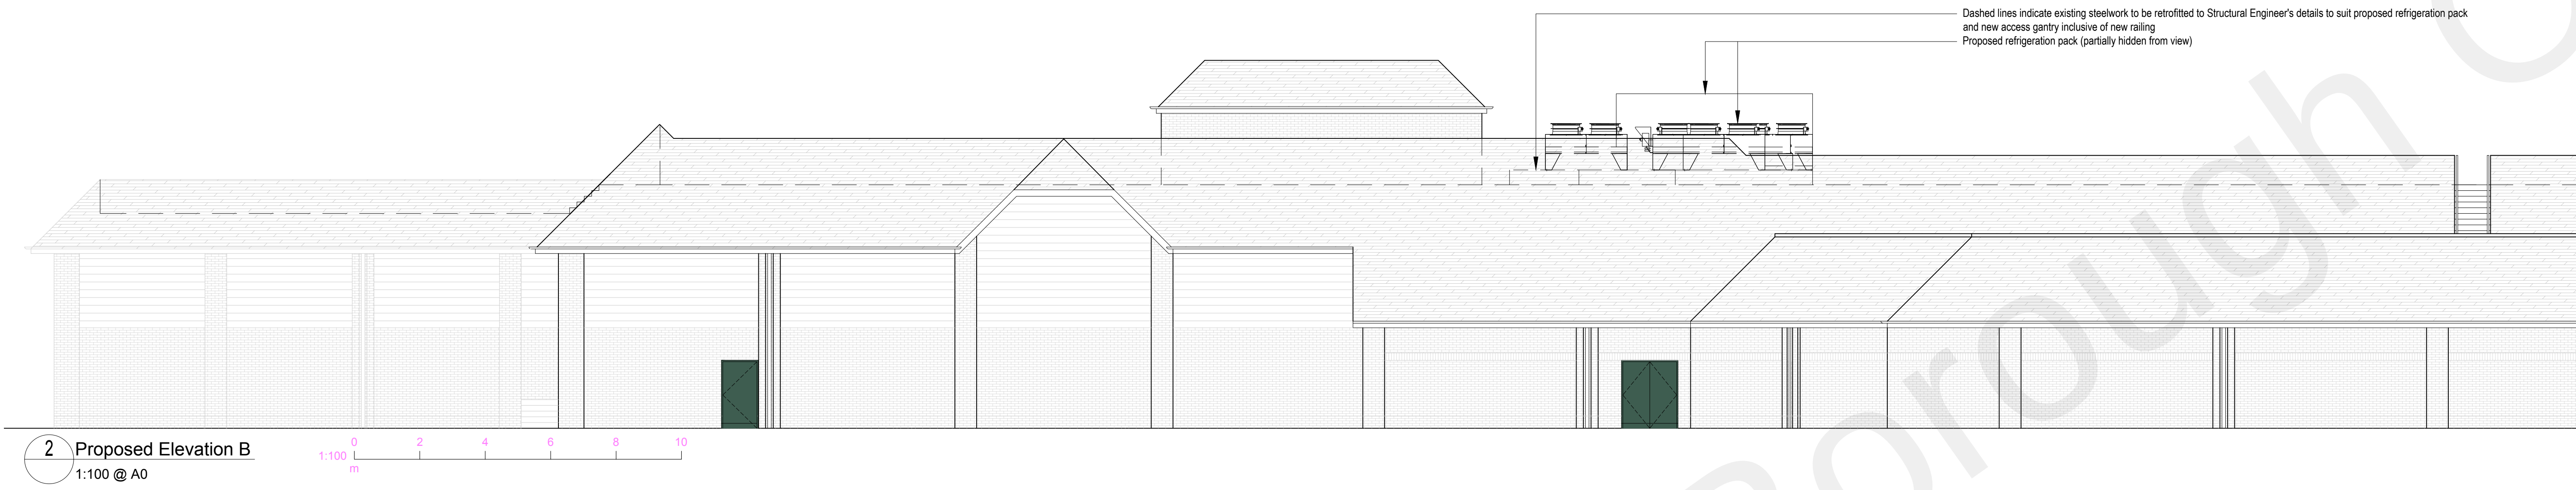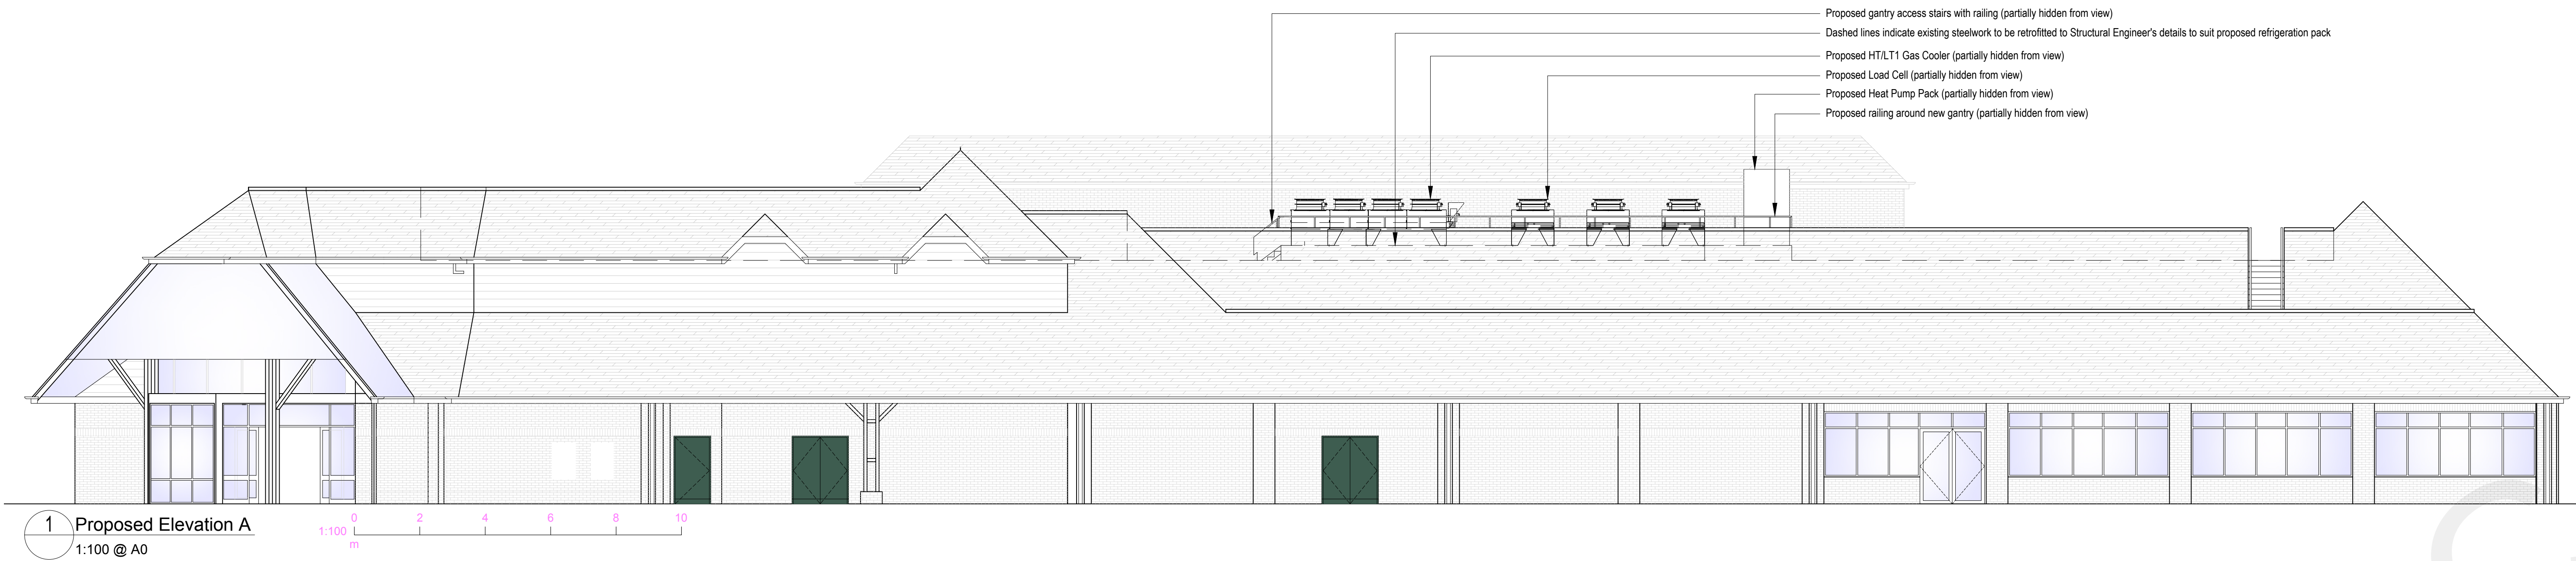

PLANNING ISSUE

darnton
ARCHITECTURE

CLIENT
Morrisons

PROJECT
WMS Fresh Look Refurbishment
#208 VMS GRAVESEND

DRAWING
General Arrangement
Proposed Roof Top Plant Elevations

SCALE @ A0
1:100

CREATION DATE
July 2021

DARNTON DRAWING NO.
14751 - DB3 - 298 - 00 - DR - A - 27 - 02

PROJECT NO. COMPANY. ZONE. LEVEL. TYPE. ROLE. NUMBER
14751 - DB3 - 298 - 00 - DR - A - 27 - 02

DISCLAIMER
© COPYRIGHT. ALL RIGHTS RESERVED.
NO GUARANTEE OR WARRANTY IS GIVEN FOR THE ACCURACY OF THE INFORMATION.
NO PART OF THIS DRAWING IS TO BE USED FOR CONSTRUCTION UNLESS EXPRESSLY ISSUED FOR CONSTRUCTION.
ANY INFORMATION MUST BE REPORTED TO DARNTON IMMEDIATELY.
DARNTON WILL NOT BE RESPONSIBLE FOR ANY DAMAGE TO THE DRAWING OR THE INFORMATION CONTAINED THEREIN.