


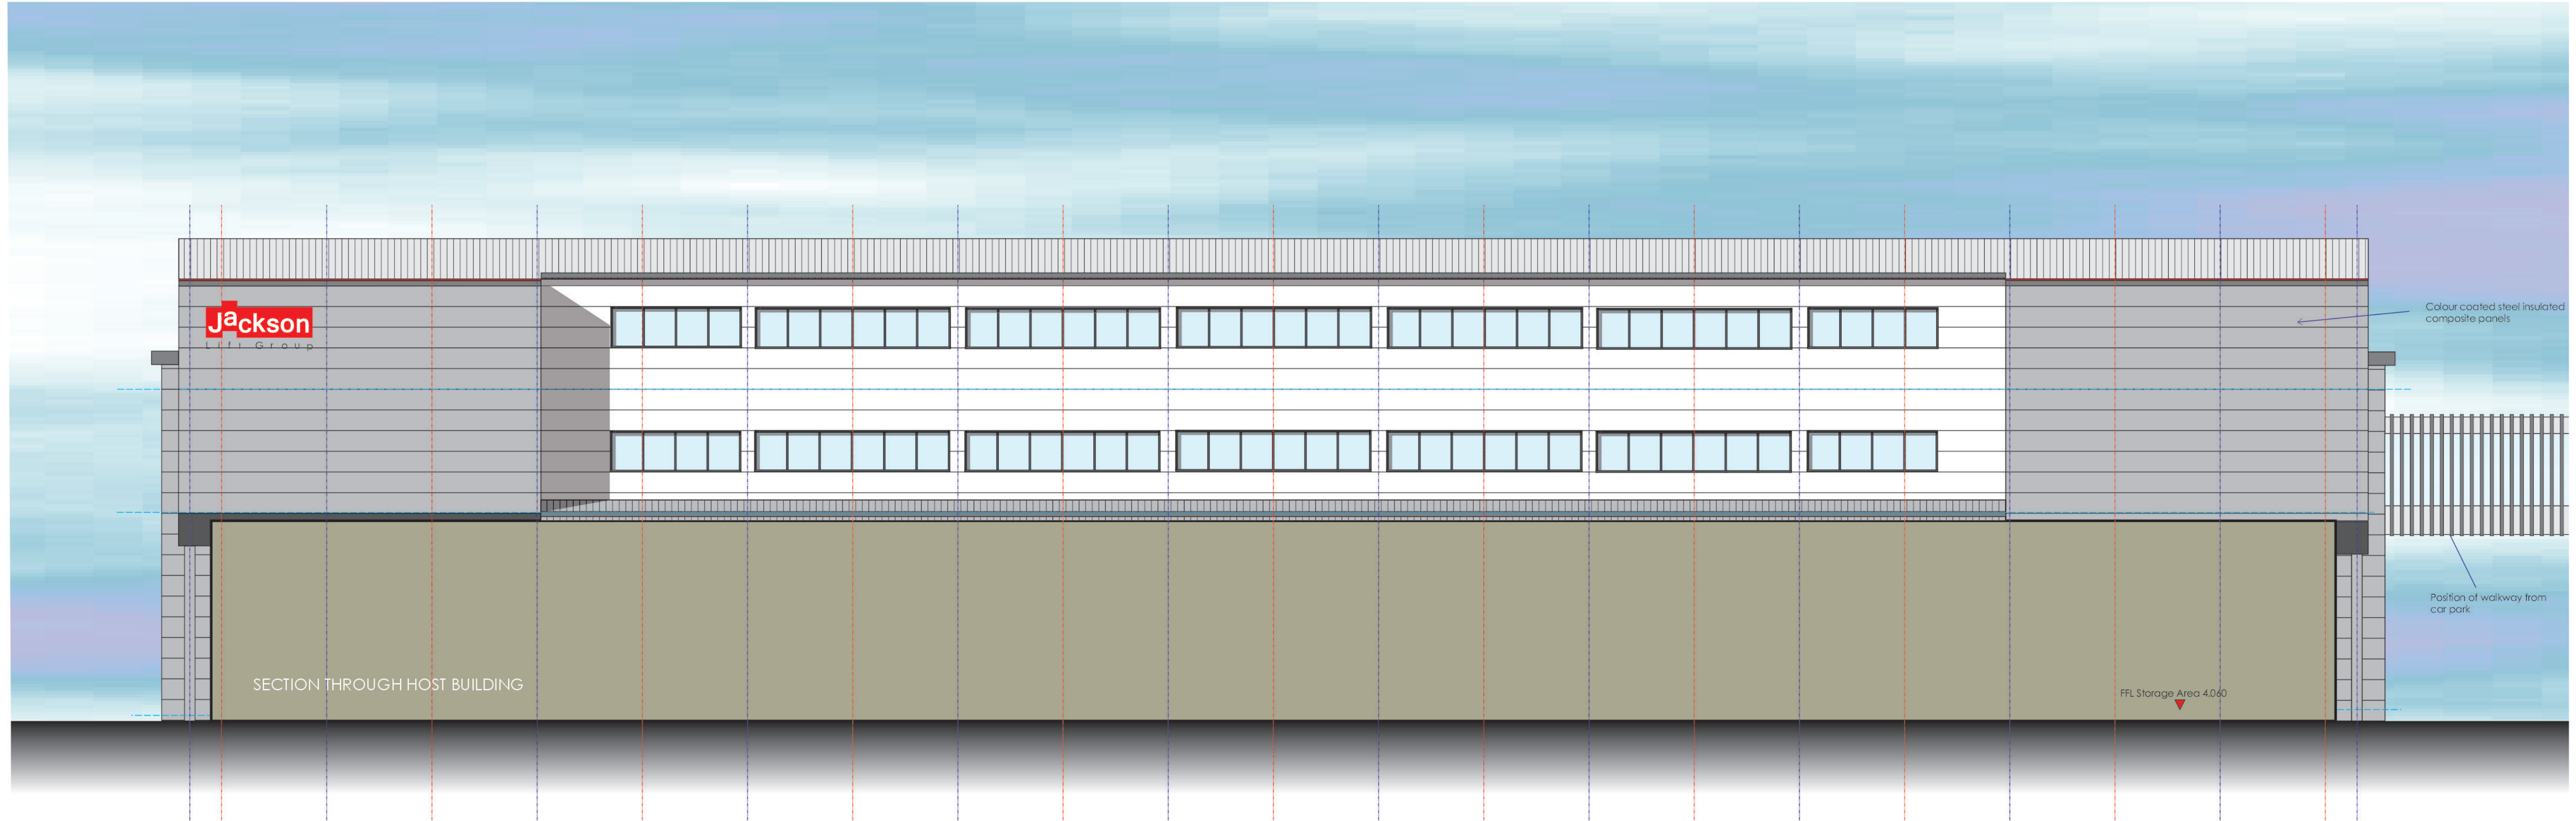

Proposed Side Elevation - 1 : 100 SOUTH EAST



Proposed Front Elevation - 1 : 100 NORTH EAST