


- Legend
- LC - Lighting Column
 - LP - Lighting Pole
 - TP - Telegraph Pole
 - SP - Sign Post
 - DP - Downpipe
 - SVP - Soil Vent Pipe
 - PO - Post
 - BO - Bollard
 - SNP - Street Name Plate
 - SC - Stop Cock (Water)
 - SG - Stop Cock (Gas)
 - SV - Stop Valve
 - IC - Inspection Cover
 - BT - British Telecom
 - FI - Fire Hydrant
 - WM - Water Meter
 - GM - Gas Meter
 - EM - Electric Meter
 - GU - Gully
 - OW - Overhead Wire
 - OK - Drop Kerb
 - TS - Tree Stump
- Fences
- CB - Closed Boarded
 - CP - Chestnut Paving
 - CL - Chain Linked
 - FW - Post/Wire
 - PVR - Post V/Rail
 - PR - Post/Rail
- Levels
- FL - Floor Level
 - TL - Threshold Level
 - RL - Ridge Level
 - EL - Eaves Level
 - CL - Cover Level
 - SL - Soffit Level
 - ERL - Edge Roof Level
 - TWL - Top Wall Level
 - UCL - Underside Cladding



Schweger woodcrete sparrow nest box painted black to match the boarding of the building thus.

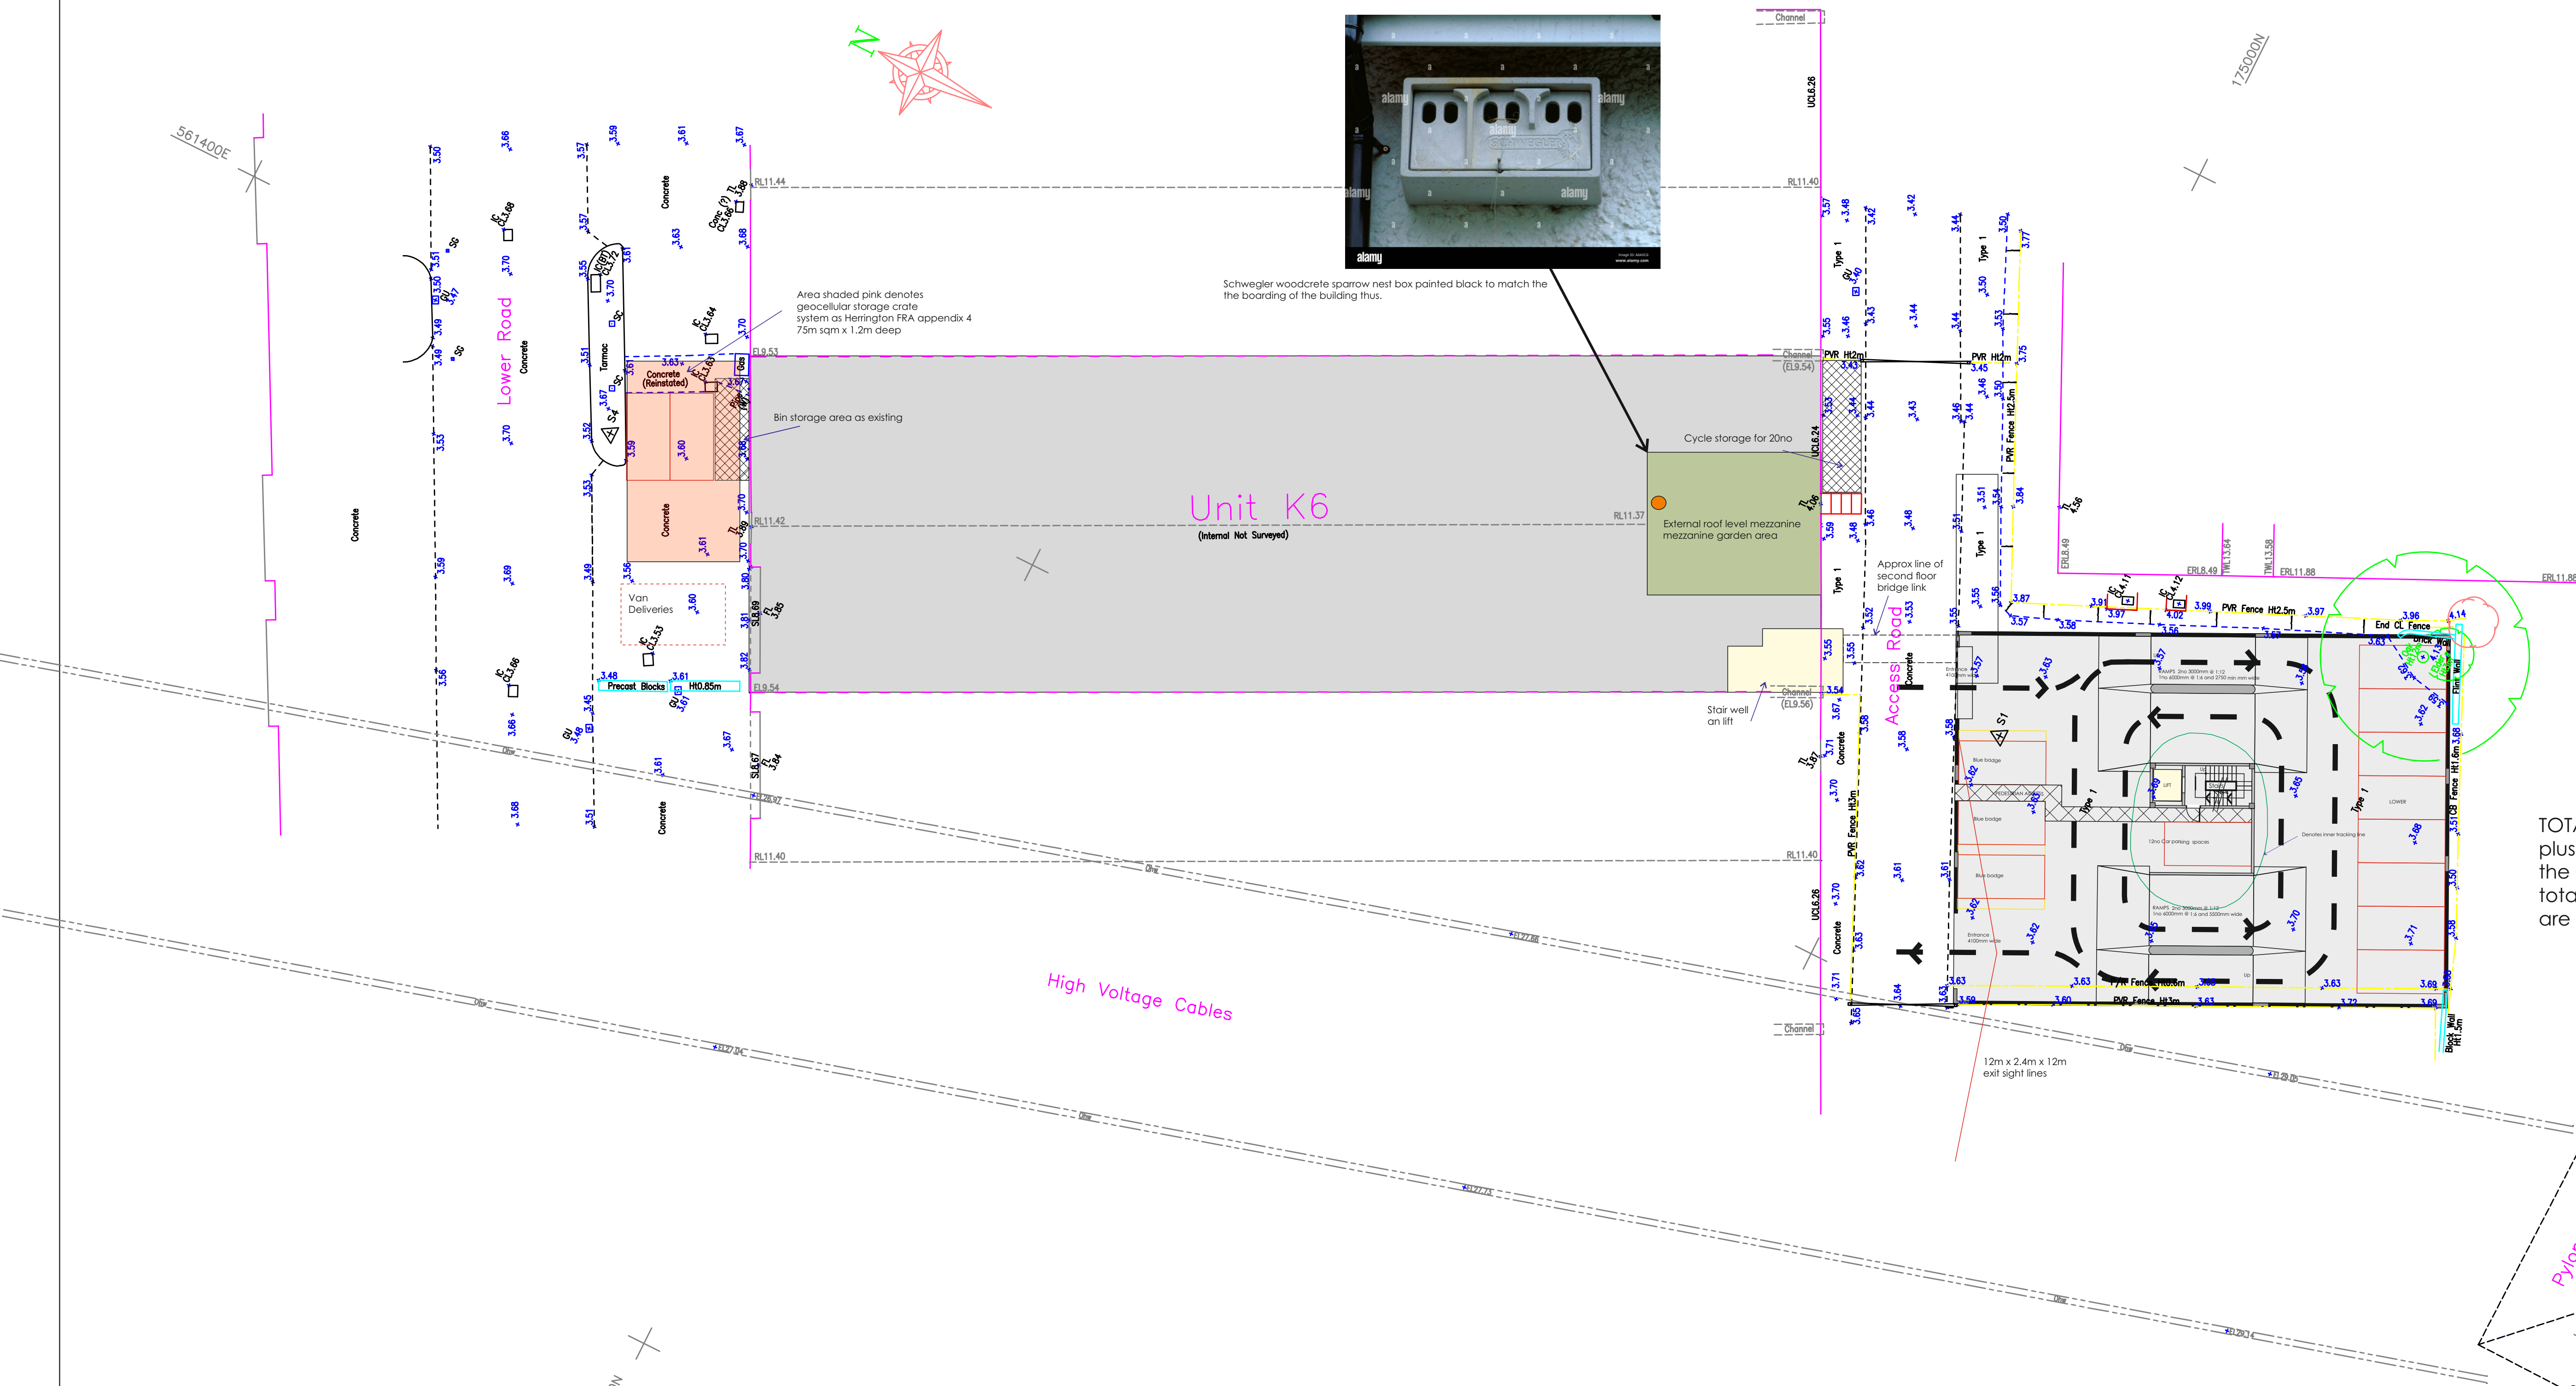

TOTAL 59no SPACES
plus 2no spaces at
the front 61no site
total of which 3no
are blue badge

Proposed Topographical Site Plan - 1:200
Showing multi storey car park and two parking at the front of Unit K6 61no spaces in total

- Notes
- Coordinates to OSGB36(15) Grid established by GPS Observations using the OS Active Network
 - Levels based on OS(ODS) Datum established by GPS Observations using the OS Active Network
 - Tree Circles plotted to scale with approx heights indicated. Species may require expert verification
 - Lowest and Extents of High Voltage Cables Surveyed Remotely

SURVEY STATIONS			
Name	Easting	Northing	Height
S1	561416.022	174995.890	3.640
S2	561421.565	175028.590	3.550
S3	561427.987	175100.639	4.270
S4	561395.935	175079.080	3.670

- Revisions
- F. Bird box added
 - E. Exit sight lines added
 - D. Geocellular crate storage added
 - C. Revised car park layout
 - B. Revised car park layout
 - A. Revised car park layout

REVISIONS	SCALE	DATE	DRAWN
SCALE	1:200	DATE	RFW

Proposed Topographical Site Plan

PROJECT
Proposed New Warehouse and Offices
Unit K6 Lower Road
Northfleet Kent DA11 9BL
for: Jackson Family Holdings limited

WARD + ASSOCIATES
THE HOO WROTHAM ROAD
MEOPHAM GRAVESEND KENT DA13 0HP
T: 01474 814196 M: 07771 863940
E: admin@wardassociates.co.uk W: www.wardassociates.co.uk
Skype User Name: ragnarwardassociates

2521.WD.10F

