


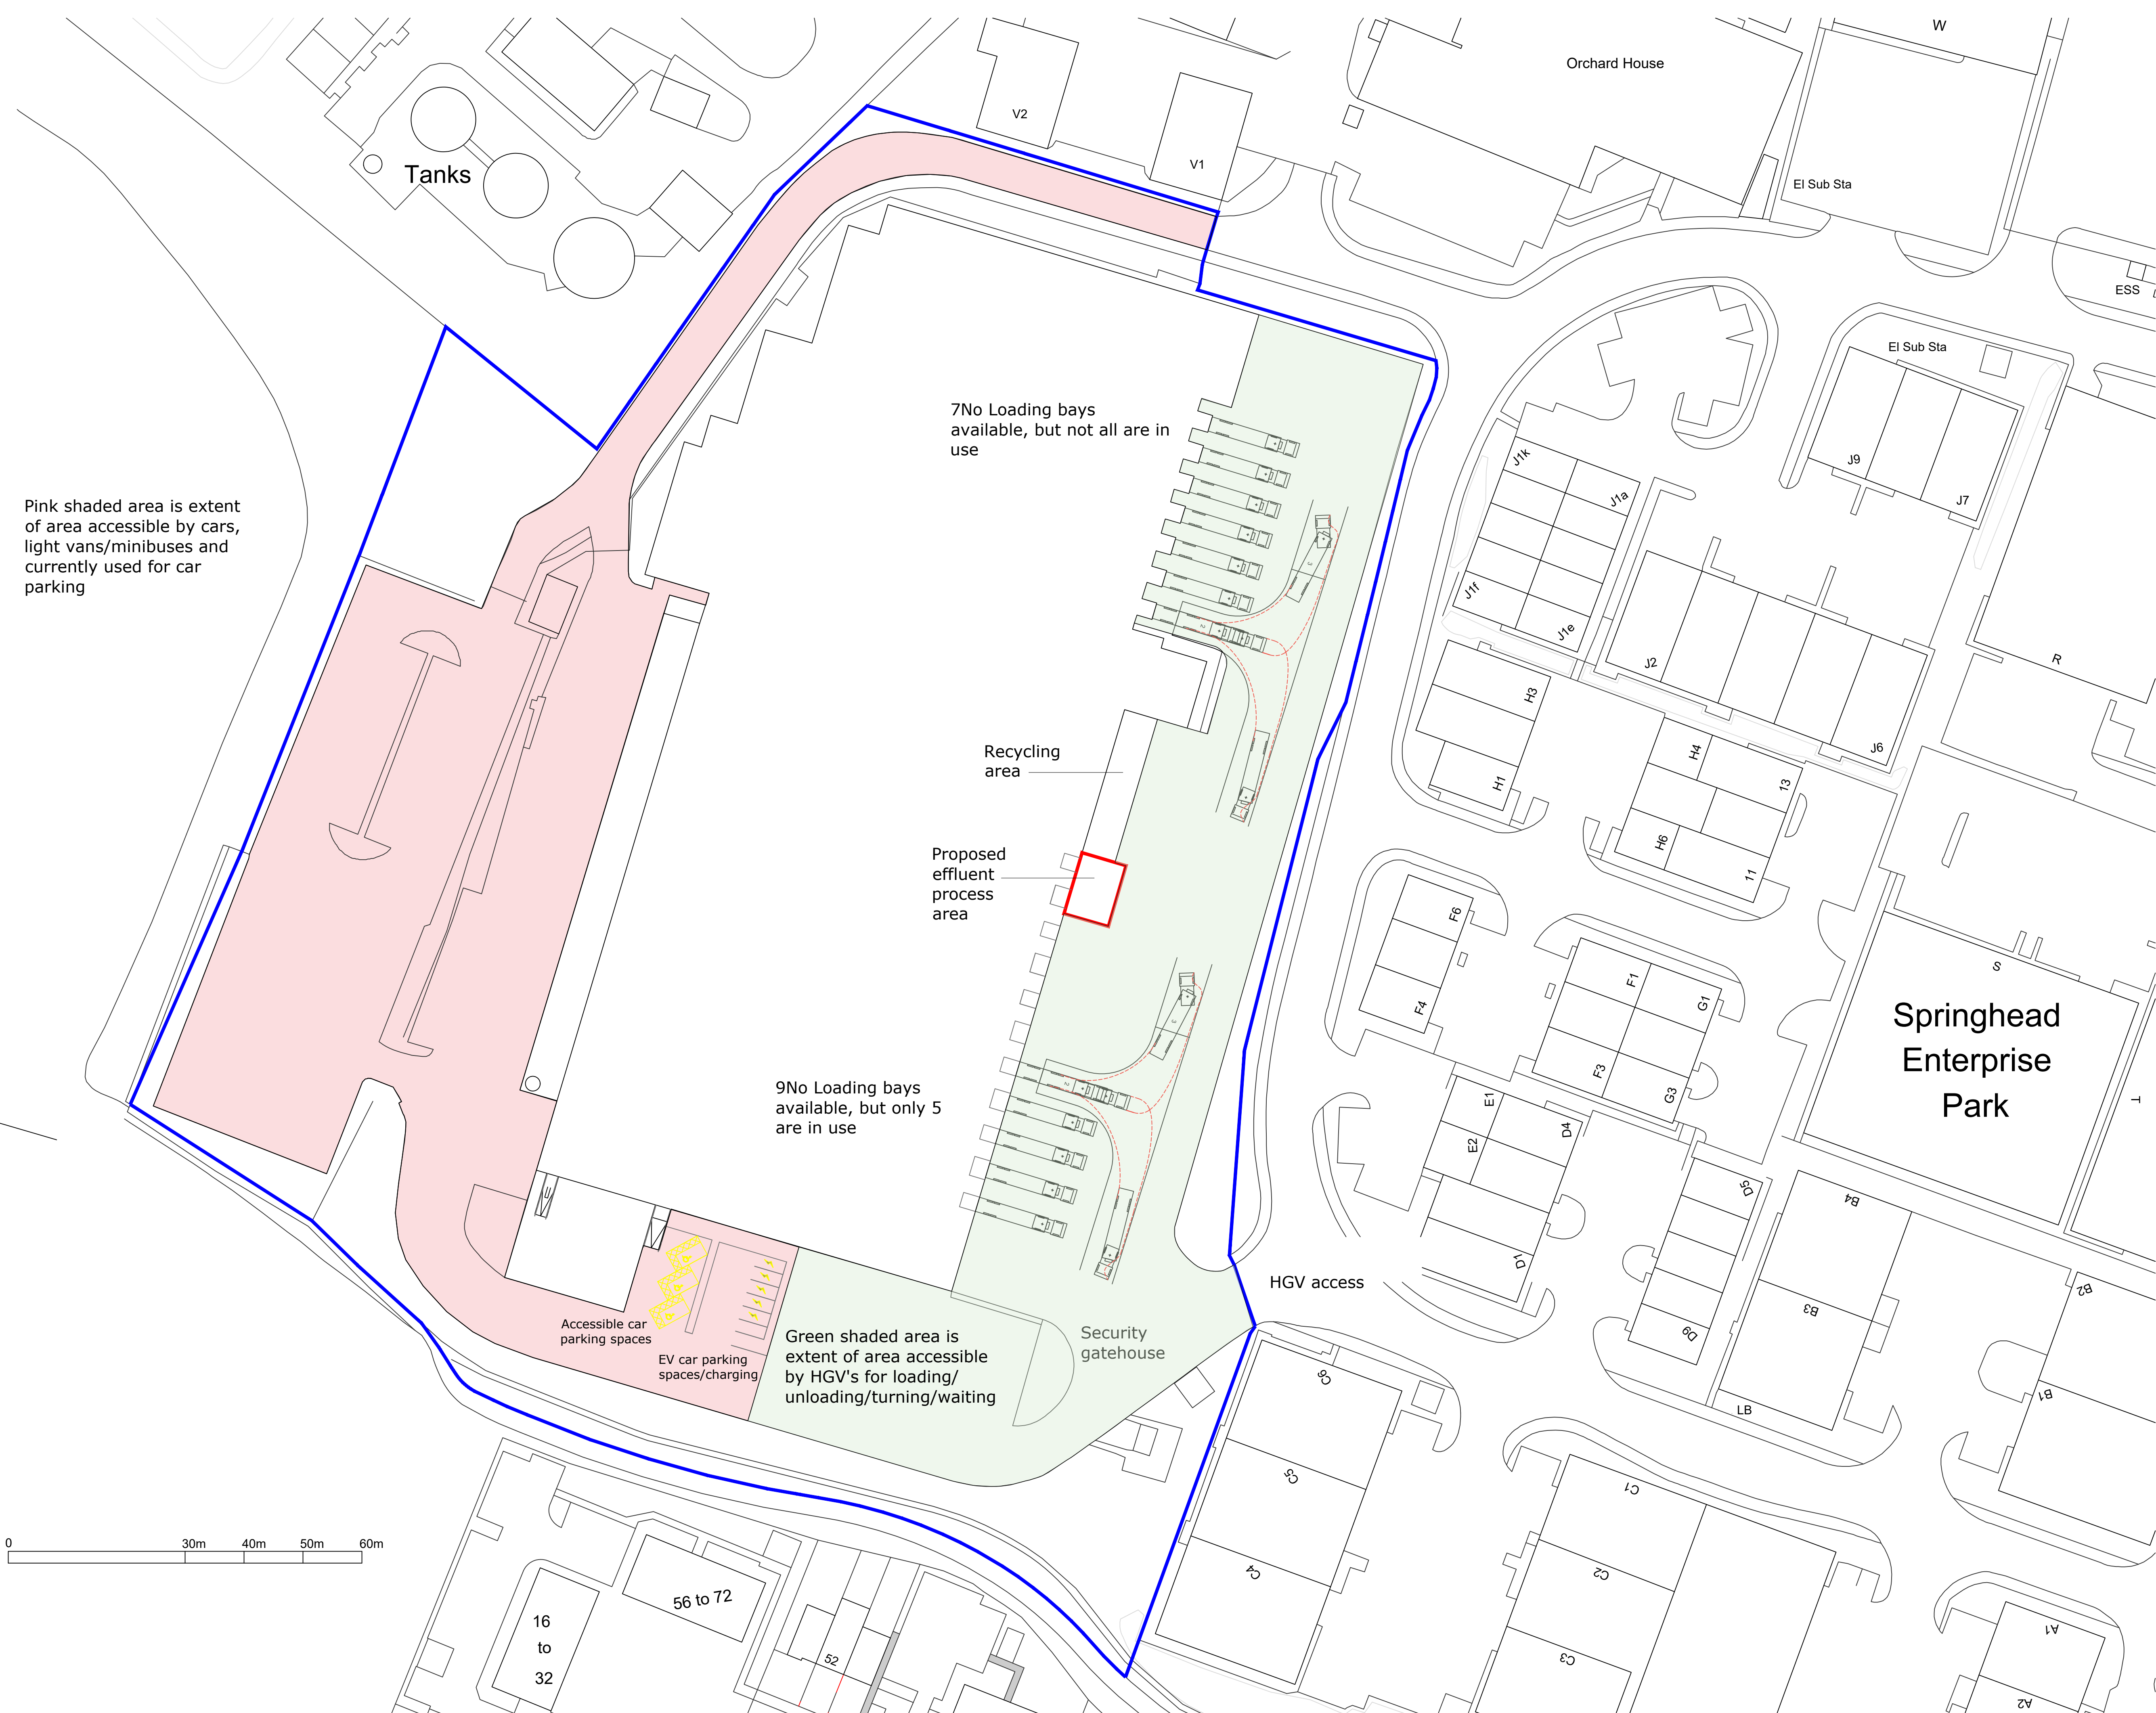

## PLANNING

| REV                                                                                      | DATE     | DESCRIPTION                                 |
|------------------------------------------------------------------------------------------|----------|---------------------------------------------|
| CLIENT:                                                                                  |          |                                             |
| PrepWorld<br>Unit K<br>Springhead Enterprise Park<br>Northfleet<br>Gravesend<br>DA11 8HH |          |                                             |
| PROJECT TITLE:                                                                           |          |                                             |
| Effluent processing project                                                              |          |                                             |
| DRAWING TITLE:                                                                           |          |                                             |
| Planning-HGV arrangements                                                                |          |                                             |
| <div><div></div><div>celsius<br/>Consulting</div></div>                                  |          |                                             |
| Celsius Consulting<br>Carrwood Park<br>Selby Road<br>Leeds LS15 4LG                      |          | info@celsius-consulting.com<br>0113 8730180 |
| DRAWN BY                                                                                 | DATE     | SCALE                                       |
| PW                                                                                       | 03-09-24 | NTS                                         |
| CHECKED BY                                                                               | DATE     |                                             |
| DRAWING No.                                                                              |          | REVISION                                    |
| Effluent-010                                                                             |          | A1                                          |