



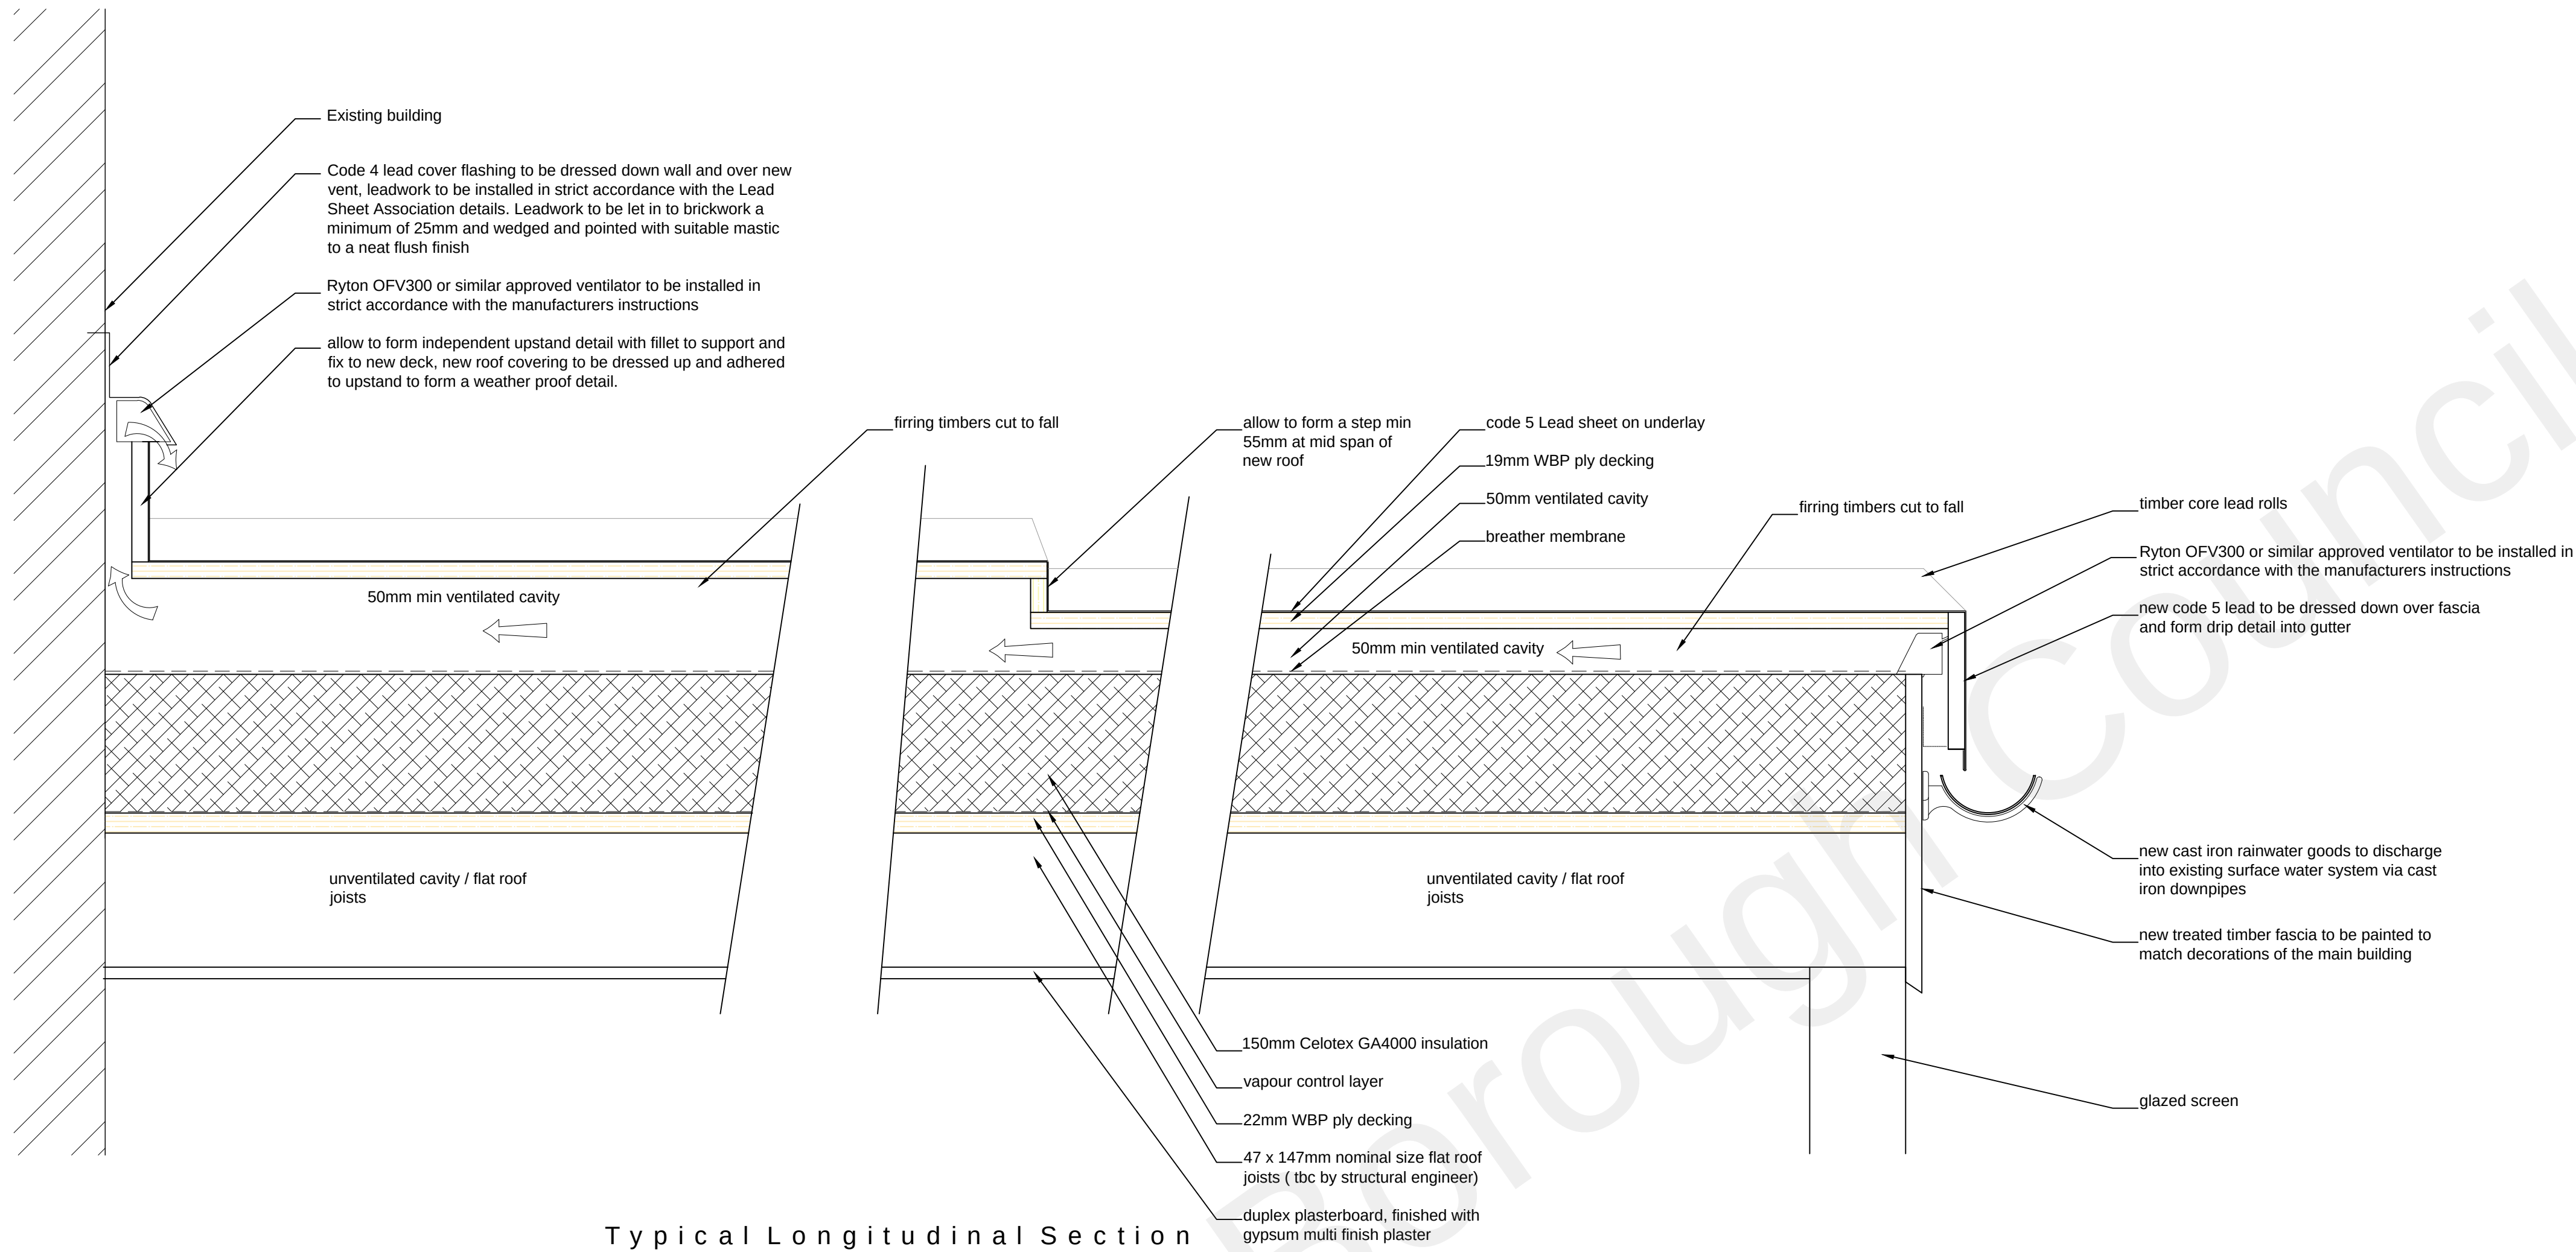

Typical Longitudinal Section

scale 1:5 @ A1

All works to be carried in strict accordance with The Lead Sheet Association guidelines, insulation manufacturers instructions etc.

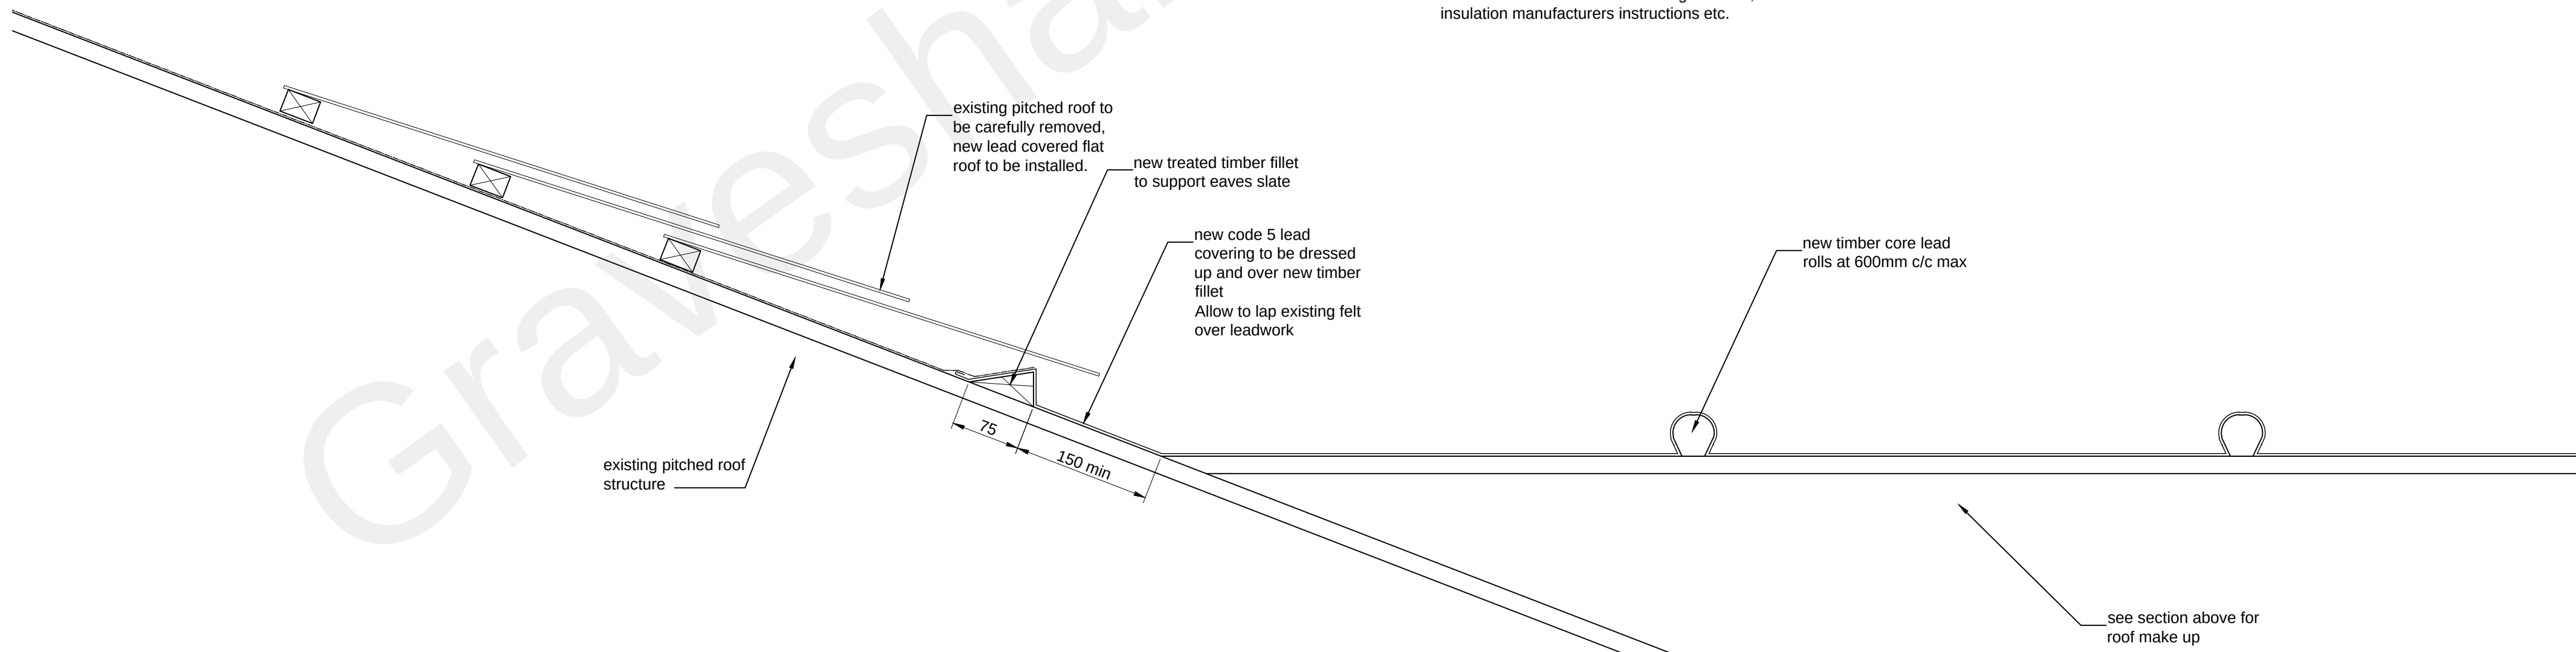

Typical Section at junction with Existing Pitched Roof

scale 1:5 @ A1

Copyright This drawing is the property of Maylands Consulting. Its copyright and design content is reserved by them and the drawing is issued on the condition that it is not copied, reproduced, retained or disclosed to any other unauthorised person, either wholly or in part without the consent in writing of Maylands Consulting. Do not scale this drawing.

Verify all dimensions on site before commencing any work or preparing any shop drawings. All dimensions are in mm unless otherwise stated. Report any alterations or omissions to the Architect. This drawing incorporates information from other professions. Maylands Consulting cannot accept responsibility for the integrity or accuracy of such information. Any clarification and/or additions that are required appertaining to such information should be sought from the relevant party or their appointed representative.

Rev	Details	Name	Date



the mark of
property
professionalism
worldwide



SURVEYING
ARCHITECTURAL DESIGN
PROJECT MANAGEMENT



Milroy House
Sayers Lane
Tenterden
Kent TN30 6BW
Tel: 01580 761723
Fax: 01580 761378
email: mail@maylandsconsulting.co.uk
www.maylandsconsulting.co.uk
Regulated by RICS

Client Shepherd Neame 17 Court Street Faversham Kent	
Project The George PH, Wrotham Road Meopham Gravesend, Kent. DA13 0AH	
Drawing Name Release of Conditions	
Roof details	
Status Release of Conditions	
Scale As stated	Date Aug 2022
Drawn By R.F	Checked By
Job Number MC17075	
Drawing No 001	Revision