



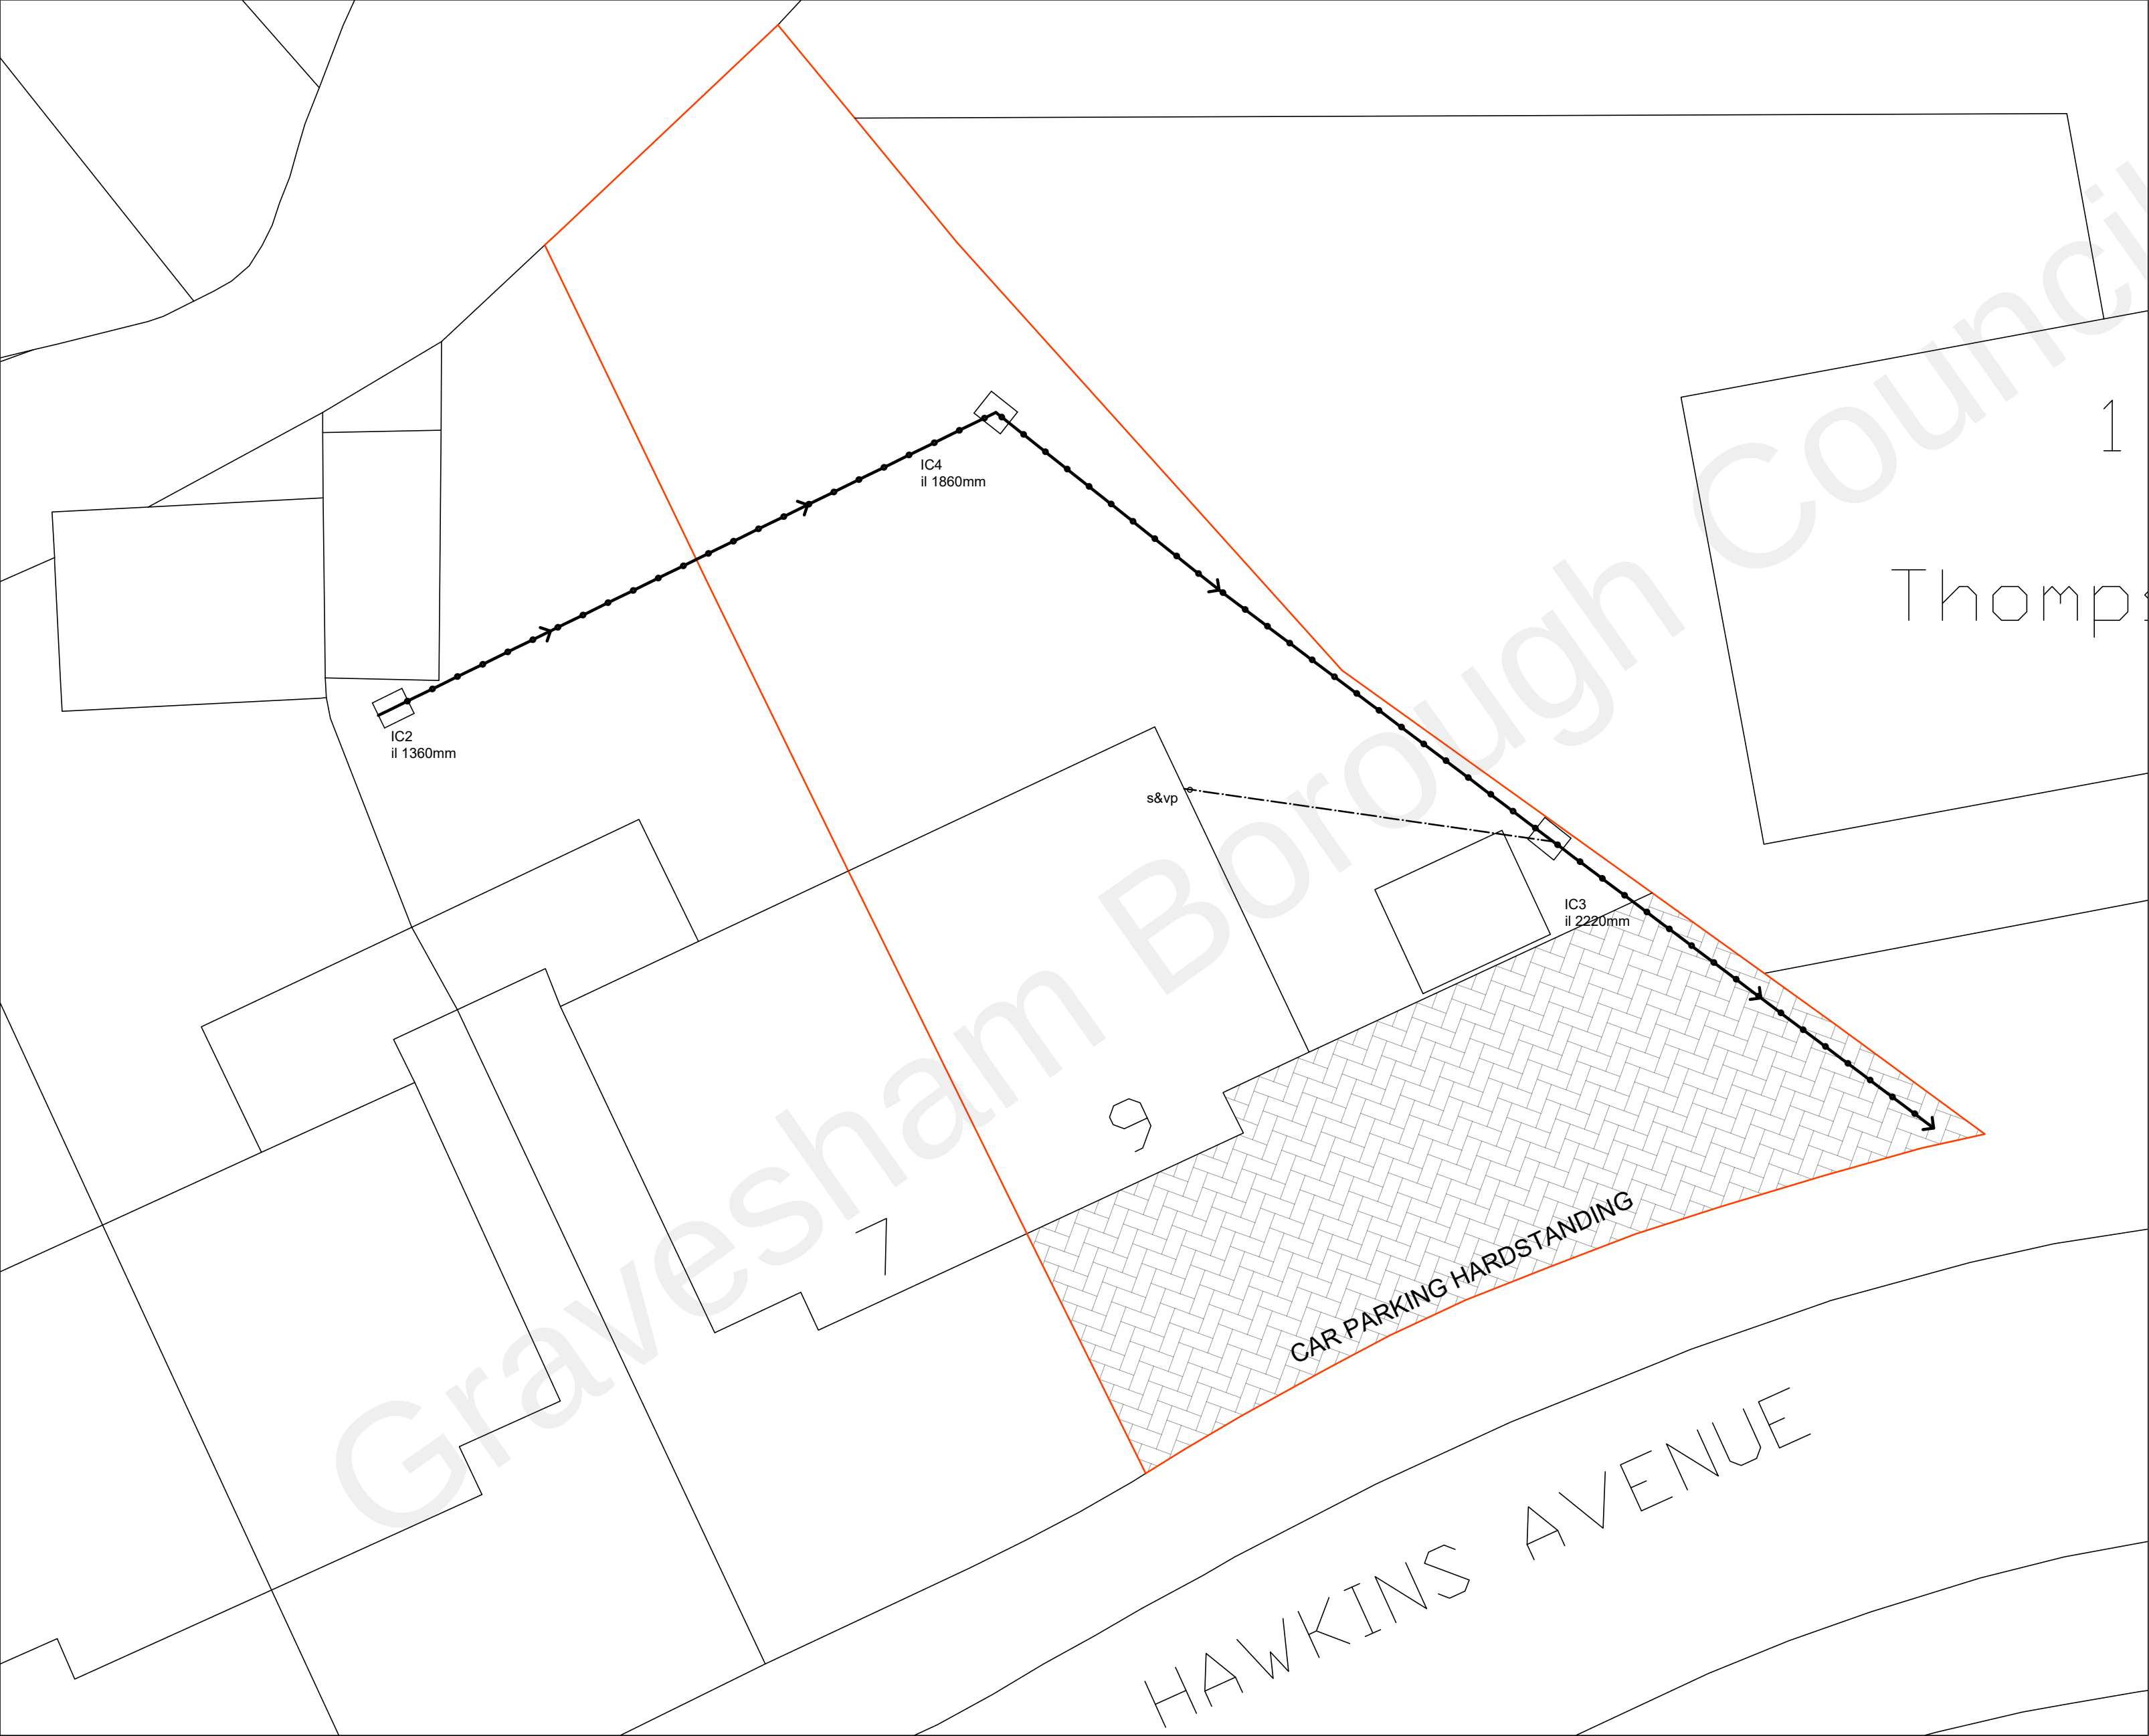

BLOCK PLAN
AS EXISTING
(1:100)

DRAINAGE LEGEND

	EXISTING 100mm PRIVATE DRAIN
	EXISTING PRIVATE DRAIN REMOVED
	EXISTING 100mm PUBLIC SEWER
	PROPOSED 100mm PRIVATE DRAIN

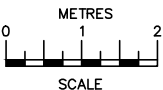

SCALE BAR @ 1:100

13/01/22	A	Correct scale bar added
Date	No	Revision
Penfold Project Services Epmarket, Wrotham Road, Meopham, Kent, DA13 0JH Telephone: 01474 816690 e-mail: apenfold448@btinternet.com		
Job Title:	9 HAWKINS AVENUE GRAVESEND KENT DA12 5NB	
Dwg Title:	BLOCK PLAN AS EXISTING	
Scale:	1:100 @ A2	
Dwg No.:	04A	
Date:	January 2022	