


General Notes:

Do not scale from this drawing- refer only to stated dimensions. If in doubt request clarification from this office. This drawing, and associated copyright, is the property of Convery Prenty Shields Architects Ltd.

Revision	Initials	Date
A	WG	06.03.25
1. Timber fence detail updated to include acoustic fence.		

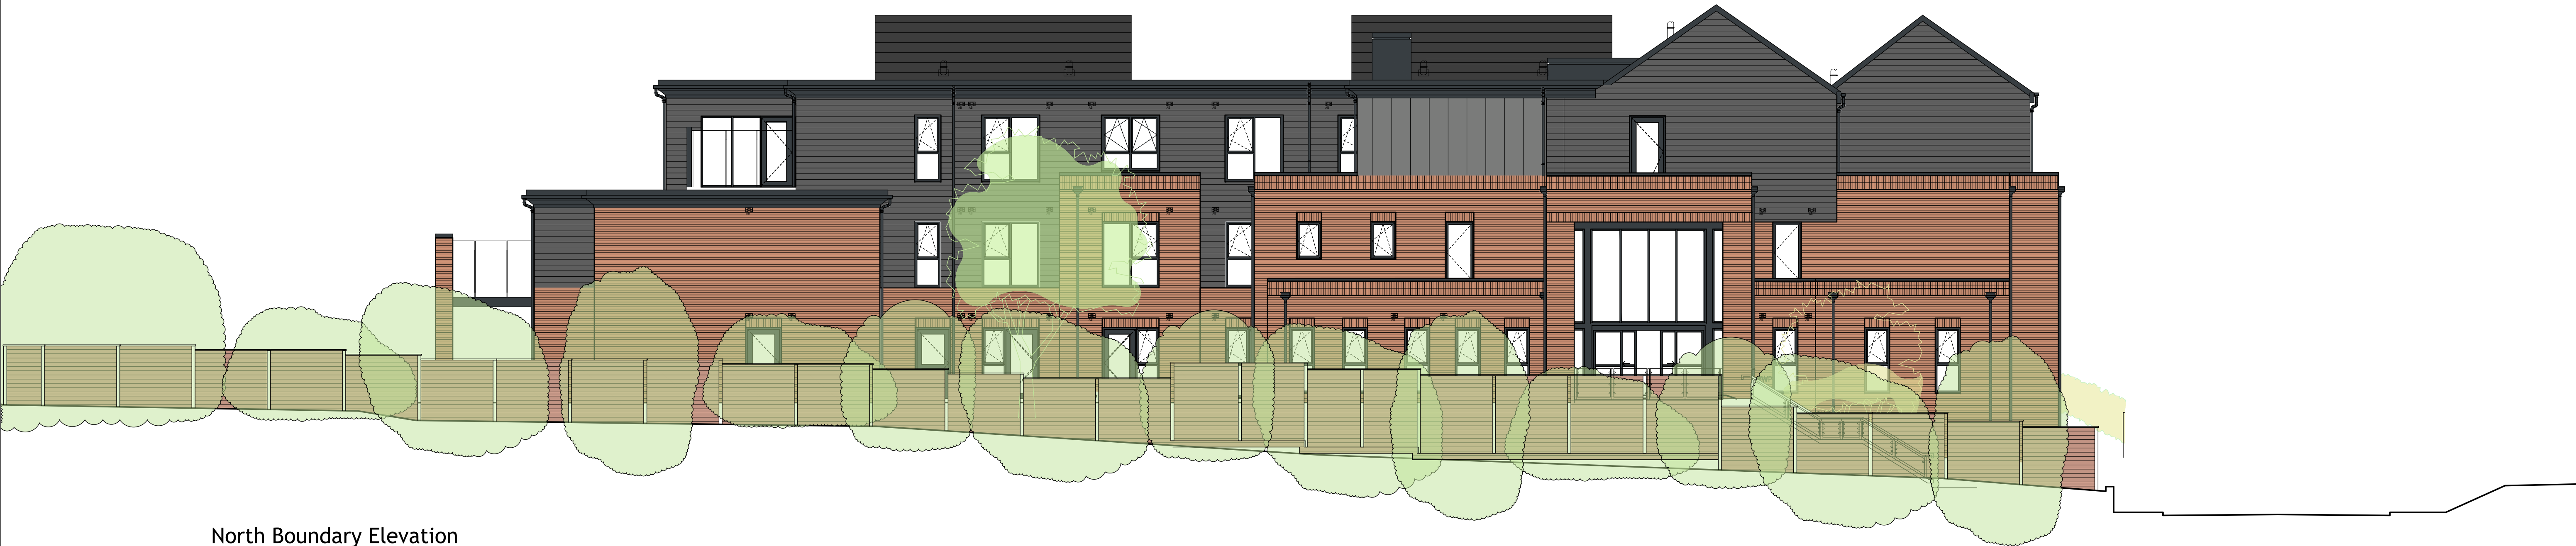

North Boundary Elevation

CONSTRUCTION

ConveryPrentyShields
ARCHITECTS

144 West George Street, Glasgow, G2 2HG www.cpsarchitects.co.uk 0141 258 3100

CLIENT	Simply Construct Ltd
PROJECT	Proposed Care Home Former Battle of Britain Site, Coldharbour Road, Northfleet, Gravesend, DA11 8NT
DRAWING	Proposed Street Elevation to North Boundary

PAPER SIZE	SCALE	DATE
A1	1:100	20.11.23
DRAWING NUMBER	REVISION	
2271_00_208	A	

0 1 2 3 4 5
metres
1:100