




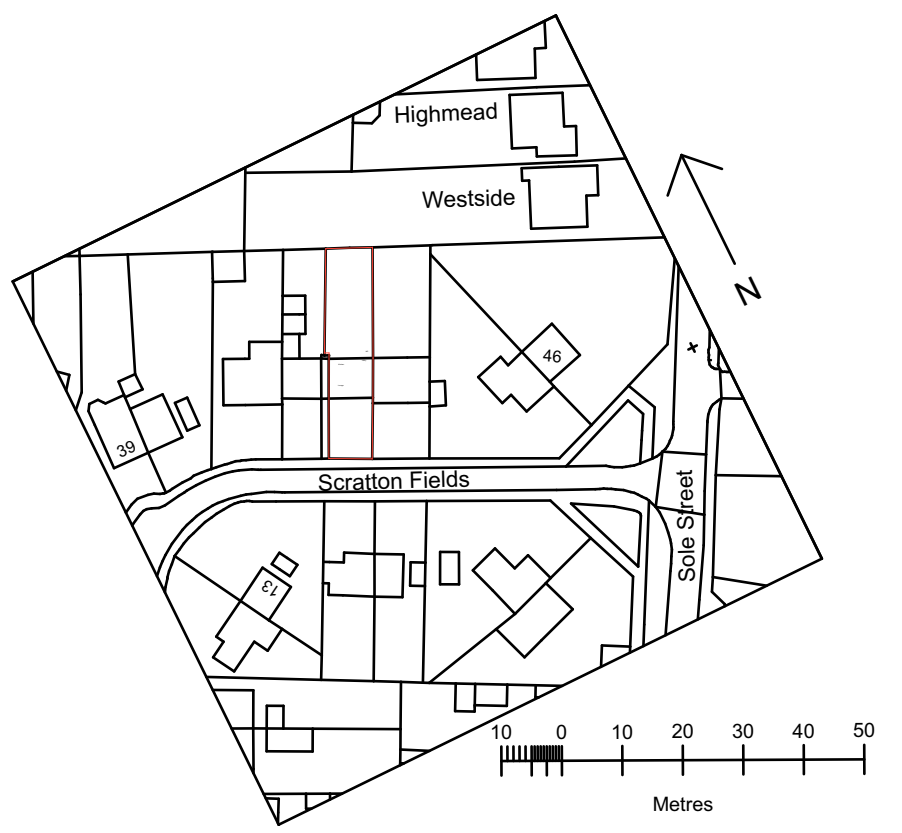

1 Location Plan 1:1250

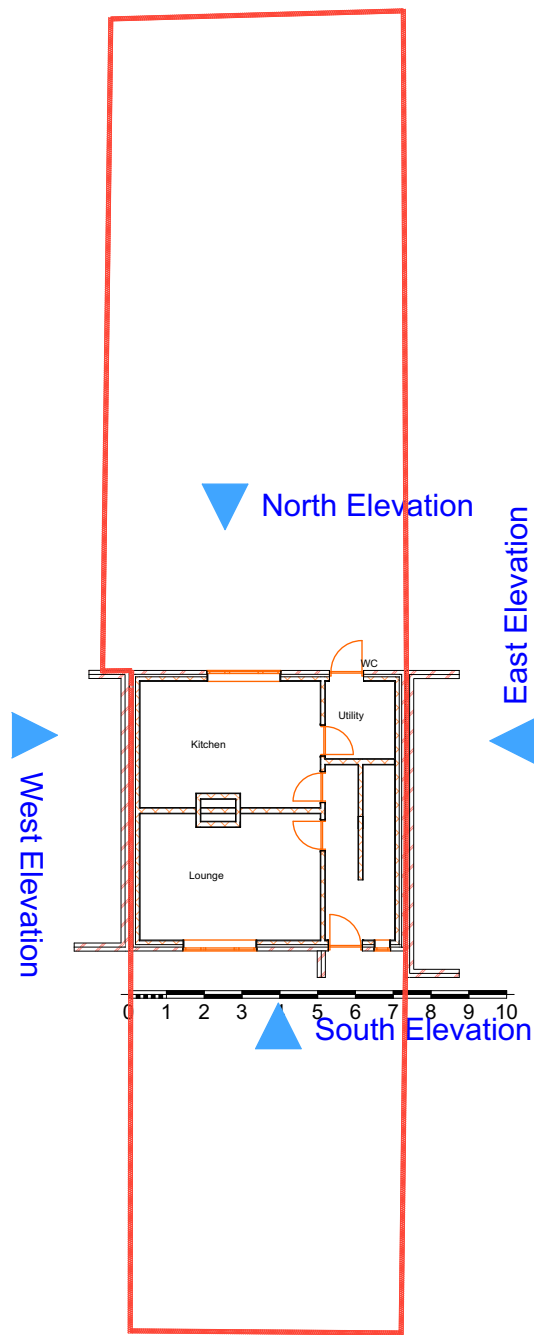

2 Site Plan Existing 1:200

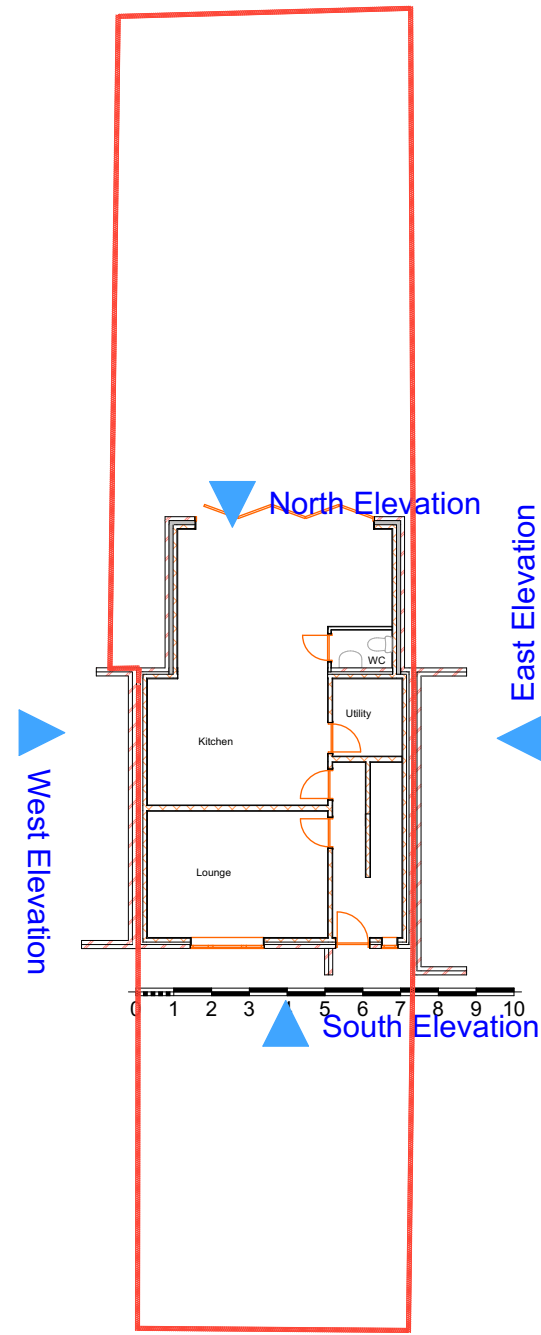

3 Site Plan Proposed 1:200

Class A
The enlargement, improvement or other alteration of a dwelling house.

Summary

Single-storey extension
An extension or addition to your house is considered to be permitted development, not requiring an application for planning permission, provided certain limits and conditions are met.

- 1. On designated land* - no cladding of the exterior. *Designated land (Article 2(3)) includes national parks and the Broads, Areas of Outstanding Natural Beauty, conservation areas and World Heritage Sites.
- 2. On designated land* - no side extensions.
- 3. No more than half the area of land around the "original house" would be covered by additions or other buildings. Sheds and other outbuildings must be included when calculating the 50 per cent limit.
- 4. No extension forward of the principal elevation or side elevation fronting a highway.
- 5. Materials to be similar in appearance to the existing house.
- 6. Side extensions to be single storey.
- 7. Side extensions to have a maximum height of four metres and width no more than half that of the original house.
- 8. If the extension is within 2m of a boundary, maximum eaves height should be no higher than 3m to be permitted development.
- 9. Single-storey rear extensions must not extend beyond the rear wall of the original house* by more than 4m if a detached house; or more than 3m for any other house. Where not on designated land (Article 2(3)) or a Site of Special Scientific Interest, this limit is increased to 8m if a detached house; or 6m for any other house. [Find out more.](#)
- 10. Maximum height of a single-storey rear extension of 4m.
- 11. Maximum eaves and ridge height of extension no higher than existing house.

The term 'original house' means the house as it was first built or as it stood on 1 July 1948 (if it was built before that date). Although you may not have built an extension to the house, a previous owner may have done so.

© Planning Portal 2019

Class A
The enlargement, improvement or other alteration of a dwelling house.

Important note

The permitted development allowances described here apply to houses, not flats, maisonettes or other buildings. You should check with your Local Planning Authority whether permitted development rights apply - they may have been removed by what are known as Article 4 directions. Other consents may be required if your house is listed or in a designated area.

When planning work you should read all the advice on the Planning Portal under 'Your responsibilities'. - Other considerations before you start work.

As well as other important information you will find guidance here on the permitted development regime.

Wales
This guidance relates to the planning regime for England. Policy in Wales may differ. Contact your local planning authority for further information.

Building Regulations
Most extensions of properties require approval under the Building Regulations. For more information, read [Planning Portal online guidance](#).

Installation, alteration or replacement of a chimney, flue or soil and vent pipe
[Read guidance on the permitted development regime under Class G.](#)

Disclaimer
Users should note that this is an introductory guide and is not a definitive source of legal information. [Read the full disclaimer.](#)

© Planning Portal 2019



6 3D Rear Existing - Not Materials 1:100



7 3D Rear Proposed - Not Materials 1:100

ARCHITECHNOLOGY.

This document and its design content is copyright ©. It shall be read in conjunction with all other associated project information including models, specifications, schedules and related consultants documents. Do not scale from documents. All dimensions to be checked on site. Immediately report any discrepancies, errors or omissions on this document to the Originator. If in doubt ASK.

	Scales @ A1	Date
	1:1250, 1:200, 1:1.52,	2023-11-06

Client Approval	1:100
A - Approved	
B - Approved with Comments	
C - Do Not Use	

Layout Title

Site Plan

Architechnology.design
179 Edwin Road Rainham, Kent ME8 0AH

www.architechnology.design
Tel: 07957 350204
info@architechnology.design

Project

43 Scrutton

status

Permitted Development Rear

Site Address

43 Scrutton Fields Gravesend Kent DA123AS

Drawing Number	project	originator	zone	level	type	role	number	rev
Layout ID	01							01 - WIP