
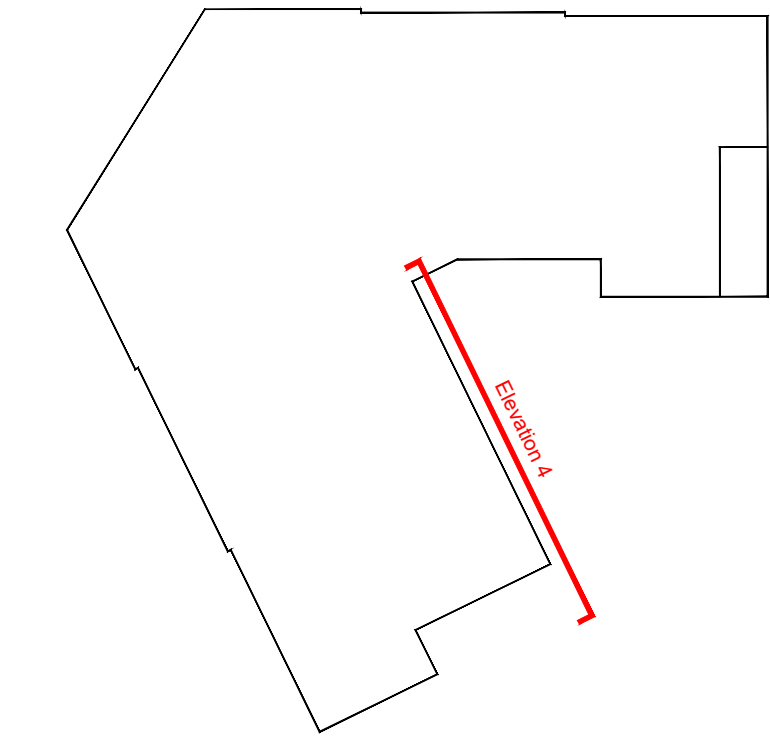


| No. | Date       | Rev. by | Description                  |
|-----|------------|---------|------------------------------|
| P01 | 29.10.2025 | HE      | Preliminary Issue            |
| P02 | 07.11.2025 | HE      | Design Development           |
| P03 | 26.01.2026 | LB      | Design Development           |
| C01 | 27.02.2026 | HE      | Construction Issue           |
| C02 | 10.03.2026 | LP      | Swift box added and set out. |

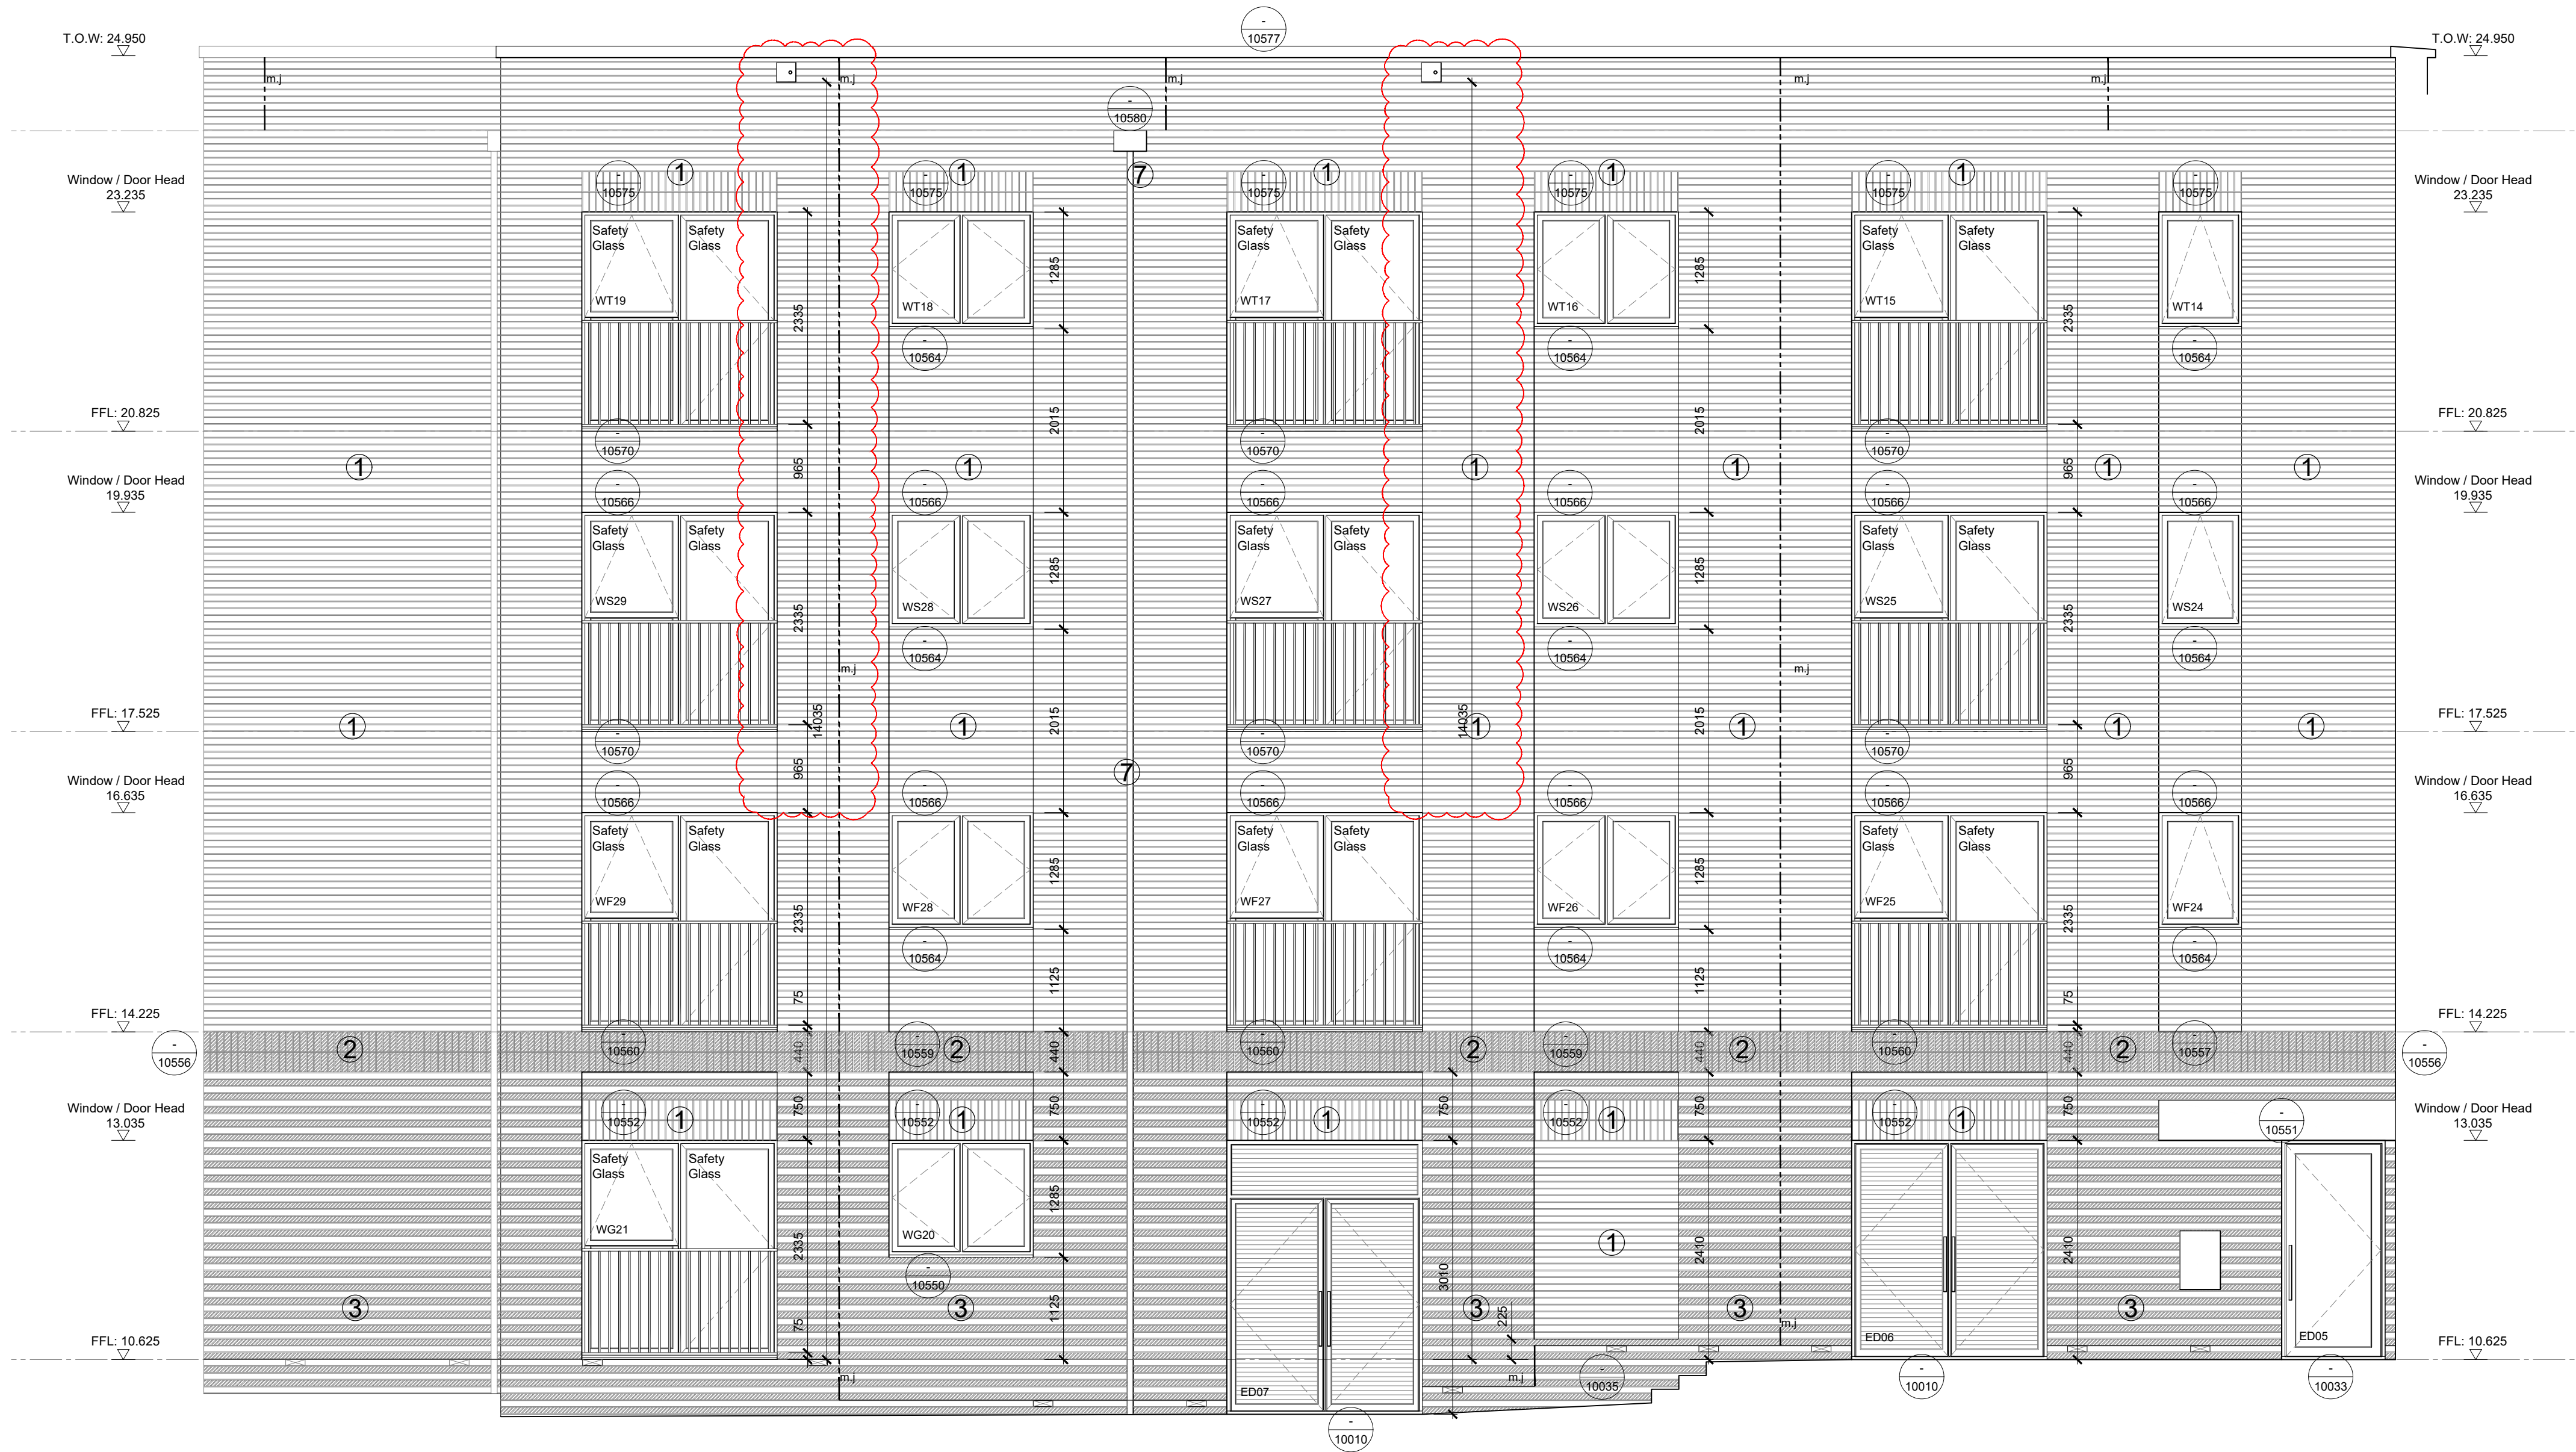

KEY PLAN

Proposed Residential Development, Milton Place, Gravesend.

KEY TO SYMBOLS ELEVATION

m.j. --- Movement Joint positions are shown indicatively. Structural engineer to confirm locations

ED01 External door reference

WG01 Window reference

\* Windows marked thus to be egress windows

Safety Glass Indicates location of safety glass

Obscure Indicates obscure glazing

drawing detail Detail Drawing Number

KEY TO SYMBOLS ELEVATION

Indicates position of tile vents

tap Cold water bib tap

m.j. --- Movement Joint positions are shown indicatively. Structural engineer to confirm locations

ED01 External door reference

WG01 Window reference

\* Windows marked thus to be egress windows

Safety Glass Indicates location of safety glass

Obscure Indicates obscure glazing

drawing detail Detail Drawing Number

Swift Brick

Materials Key:

1 - Brick Type 1: Cream

2 - Brick Type 2: White

3 - Alternating courses of brick type 1 and 2 (commencing in brick type 2 at finished floor level, alternating above and below)

Refer to Materials Schedule for specified items

