
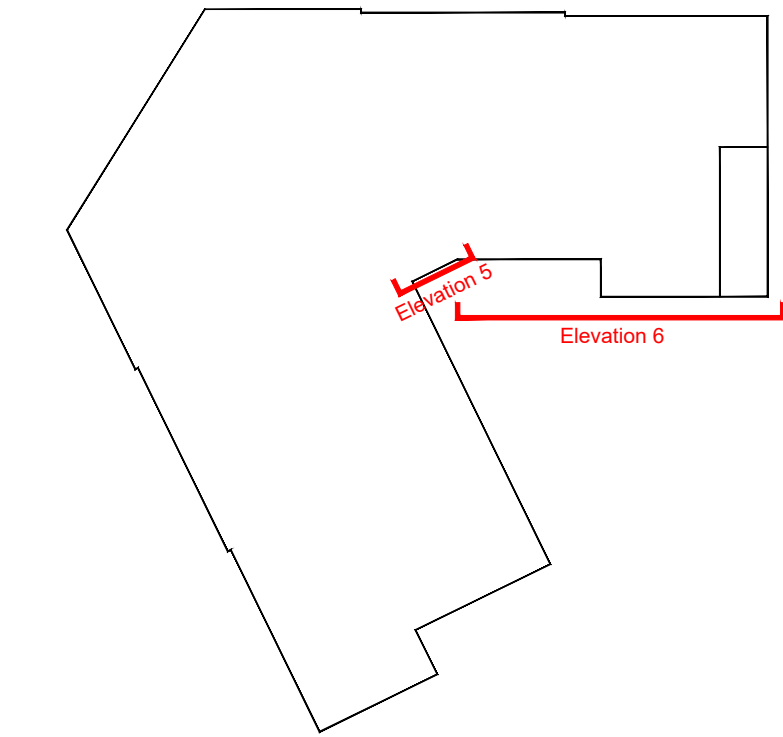


No.	Date	Rev. by	Description
P01	29.10.2025	HE	Preliminary Issue
P02	07.11.2025	HE	Design Development
P03	26.01.2026	LB	Design Development
C01	27.02.2026	HE	Construction Issue
C02	10.03.2026	LP	Swift box added and set out.

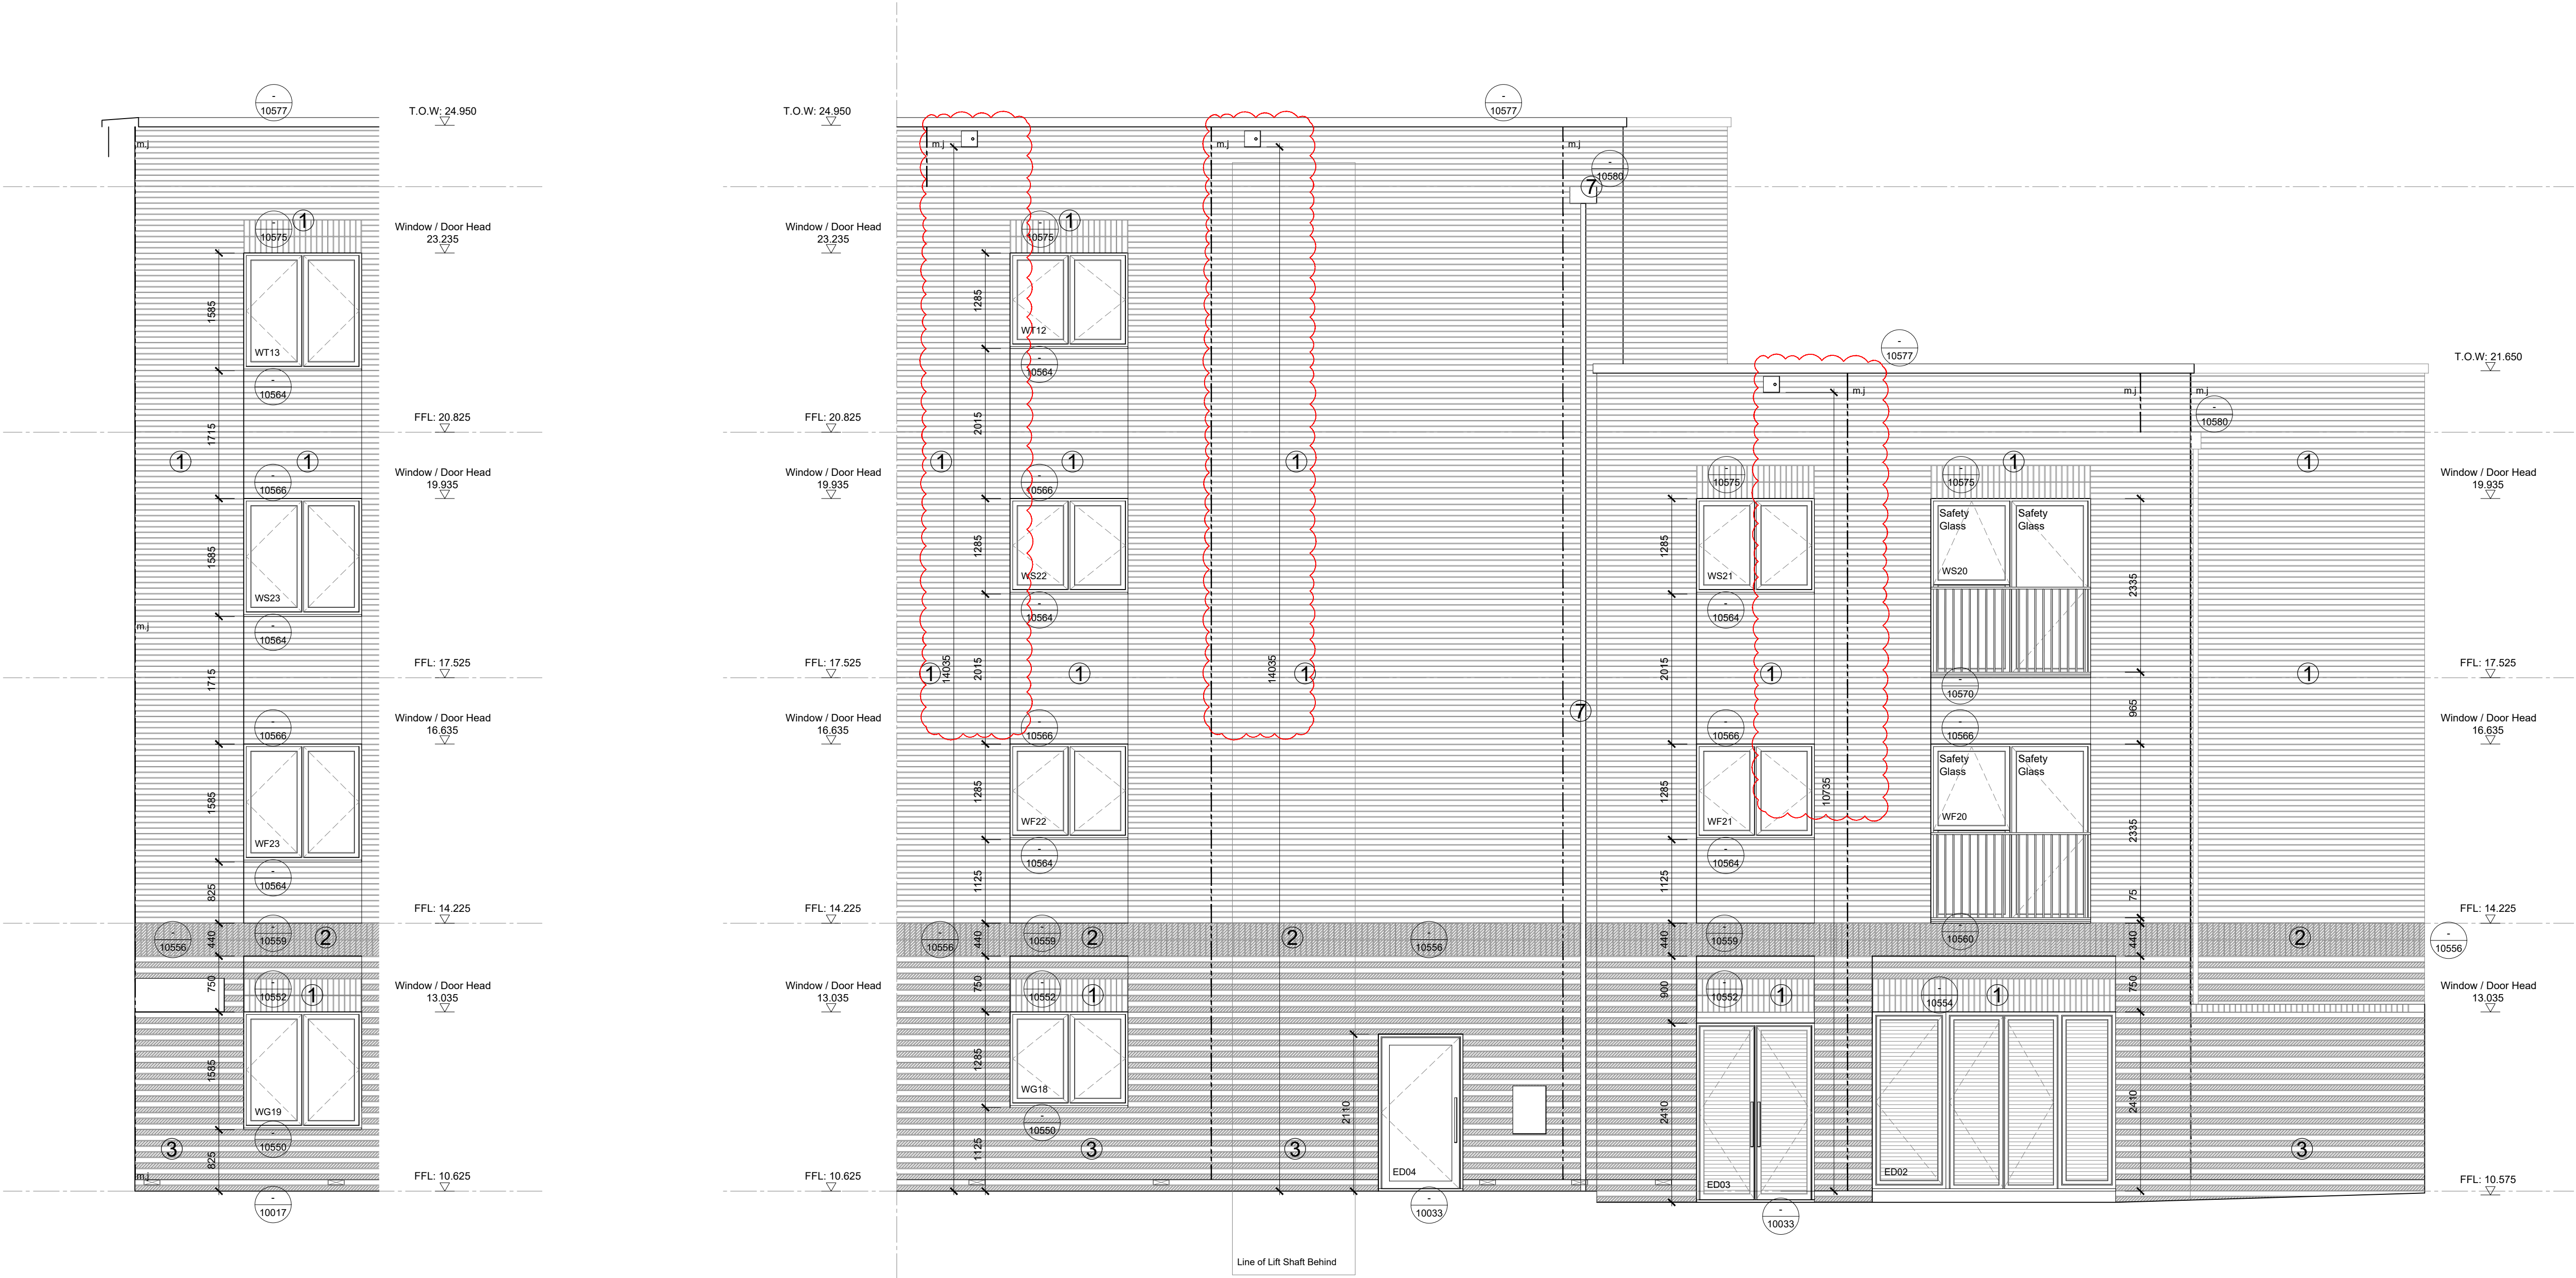

KEY PLAN

Proposed Residential Development, Milton Place, Gravesend.

KEY TO SYMBOLS ELEVATION	
	Indicates position of tile vents
	Cold water bib tap
	Movement Joint positions are shown indicatively. Structural engineer to confirm locations
	External door reference
	Window reference
	Windows marked thus to be egress windows
	Indicates location of safety glass
	Indicates obscure glazing
	Detail Drawing Number
	Swift Brick

Materials Key:

1 - Brick Type 1: Cream
2 - Brick Type 2: White
3 - Alternating courses of brick type 1 and 2 (commencing in brick type 2 at finished floor level, alternating above and below)

Refer to Materials Schedule for specified items

KEY TO SYMBOLS ELEVATION	
	Movement Joint positions are shown indicatively. Structural engineer to confirm locations
	External door reference
	Window reference
	Windows marked thus to be egress windows
	Indicates location of safety glass
	Detail Drawing Number

