


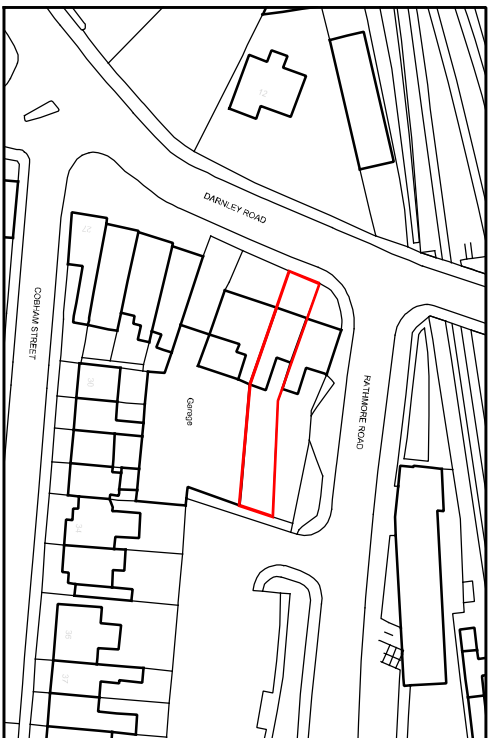


location plan  
1:1250  
0 50



NOTES  
No existing walls or chimneys to be removed without the prior approval of the client's structural engineer.  
The proposed scheme is subject to Building Regulation Approval


Space standards  
Flat 1 2 bedroom/3 person flat GIA 94sqm  
Flat 2 2 bedroom/3 person flat GIA 94sqm  
Flat 3 2 bedroom/2 person flat GIA 67sqm

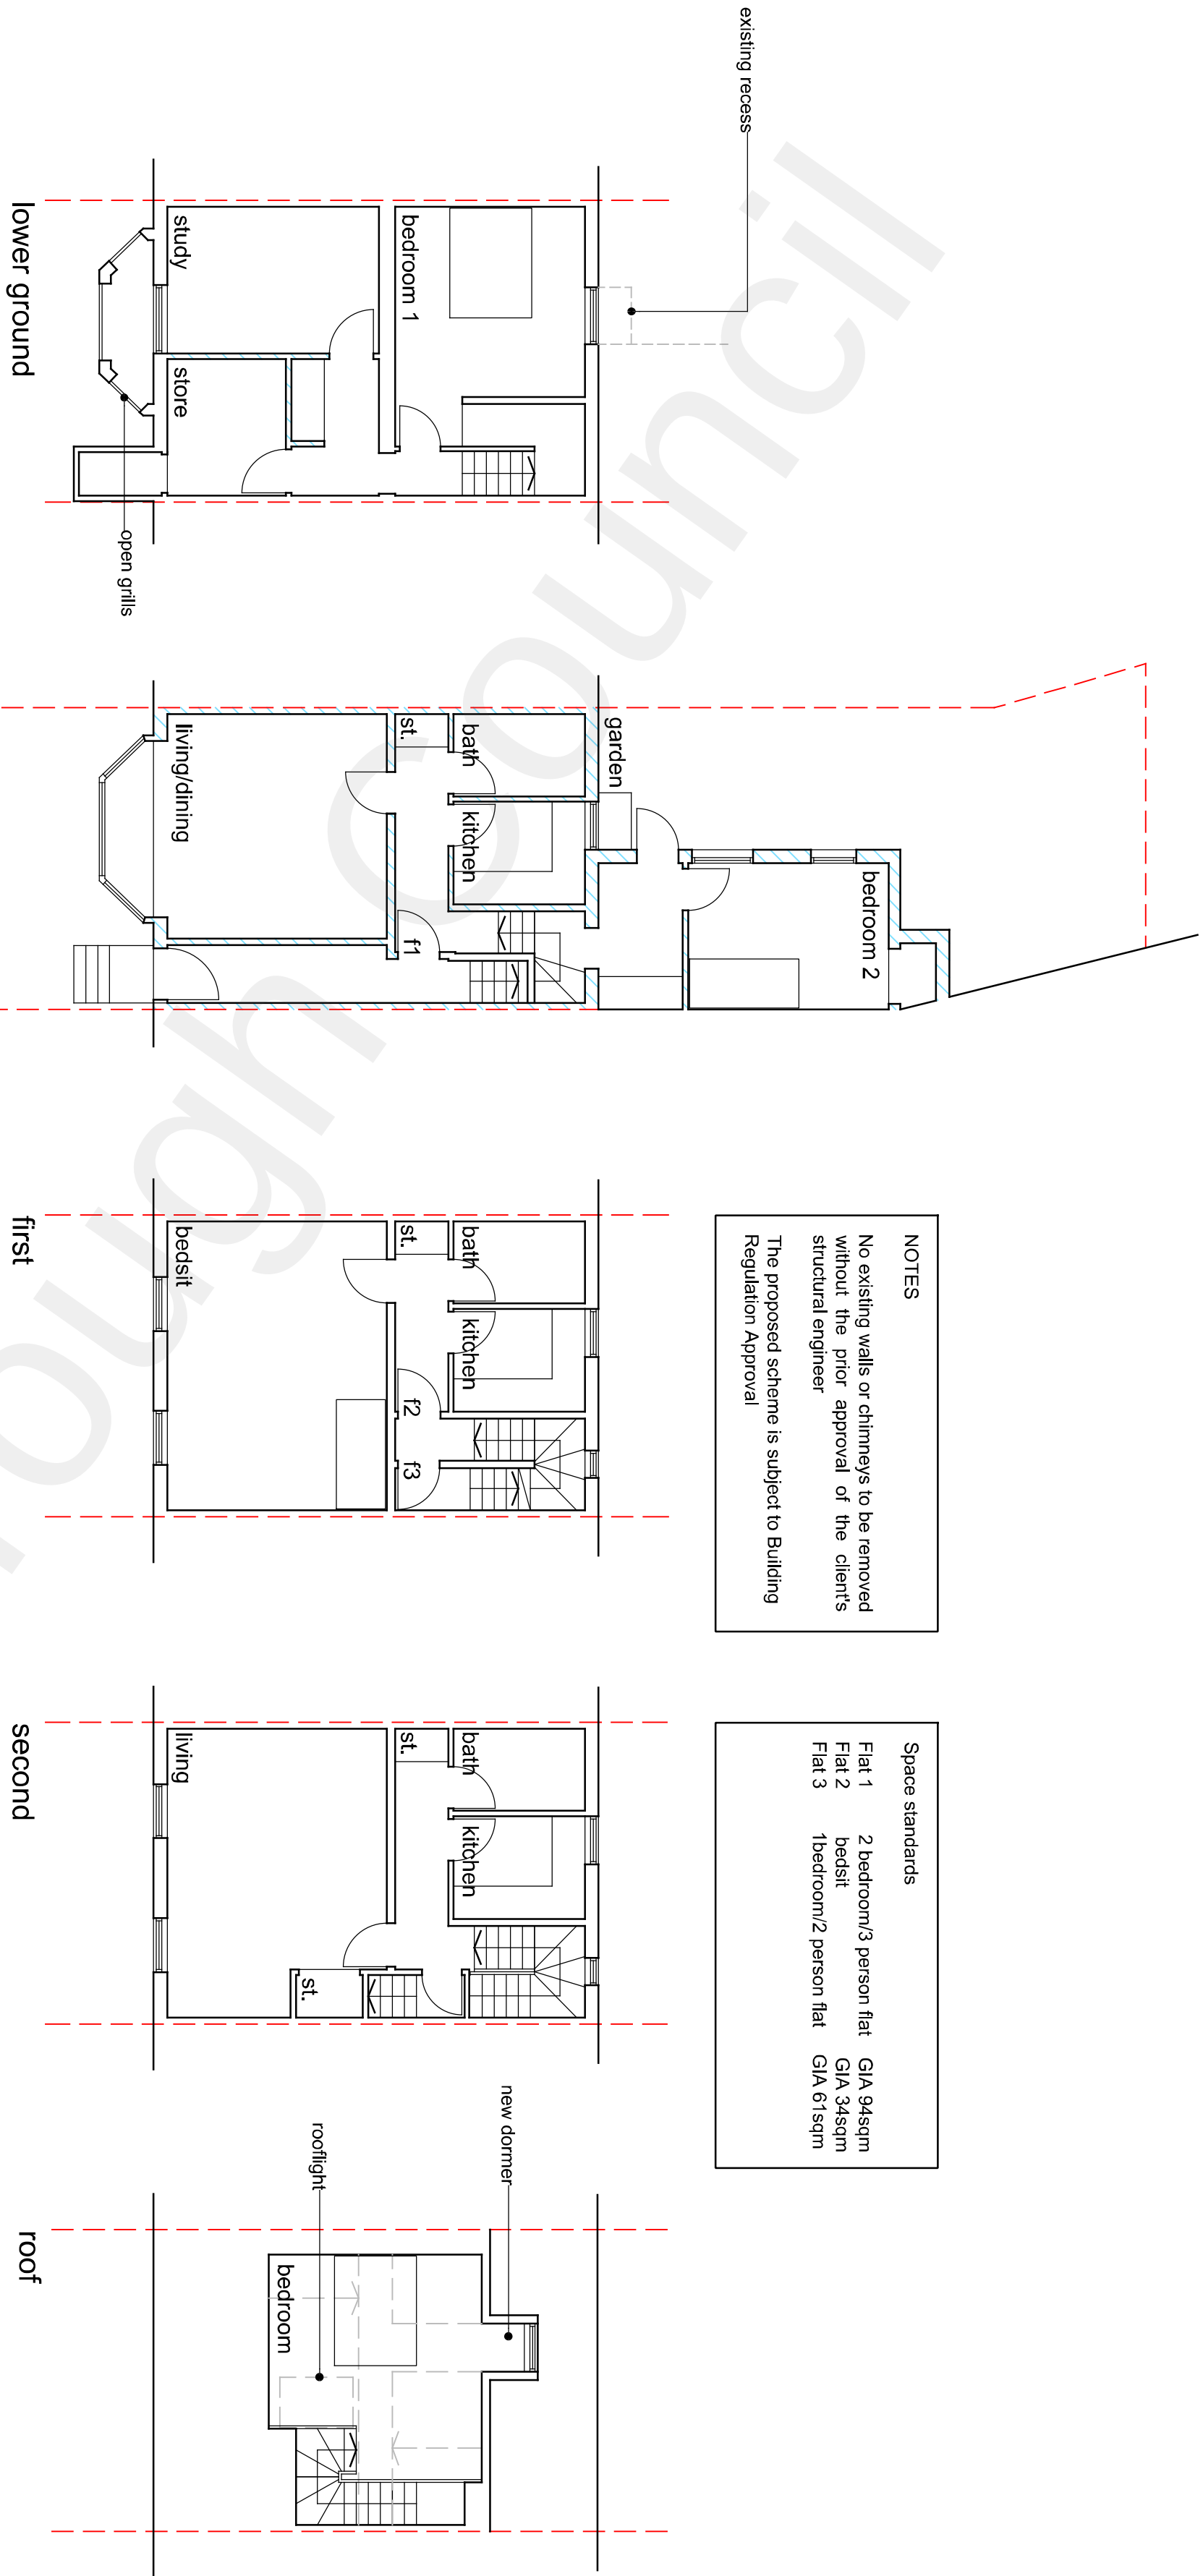

black stained timber clad refuse and recycling store containing 2x770l bins



1:100  
0 5

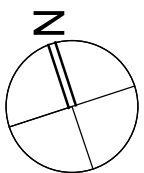

## Conversion to three flats

17 Danley Road

As proposed

| DRAWING STATUS |                                     | Revisions |                          |
|----------------|-------------------------------------|-----------|--------------------------|
| Preparatory    | <input checked="" type="checkbox"/> | Final     | <input type="checkbox"/> |
| For Approval   | <input type="checkbox"/>            | As Built  | <input type="checkbox"/> |
| Information    | <input type="checkbox"/>            |           |                          |

| Project     |                |
|-------------|----------------|
| Client      | M. Hayer       |
| Site        | 17 Danley Road |
| Title       | As proposed    |
| Scale at A1 | 1:100          |
| Date        | Mar 22         |

**sub rosa**  
architecture

SUB ROSA ARCHITECTURE LTD  
The Studios 62 Pine Avenue Gravesend DA12 1QZ  
t: 01474 74707  
e: carous@subrosa.co.uk

DRAWING NUMBER

22 - 1421 - 02C