
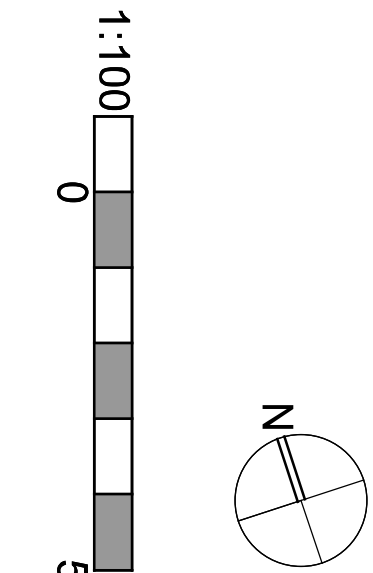
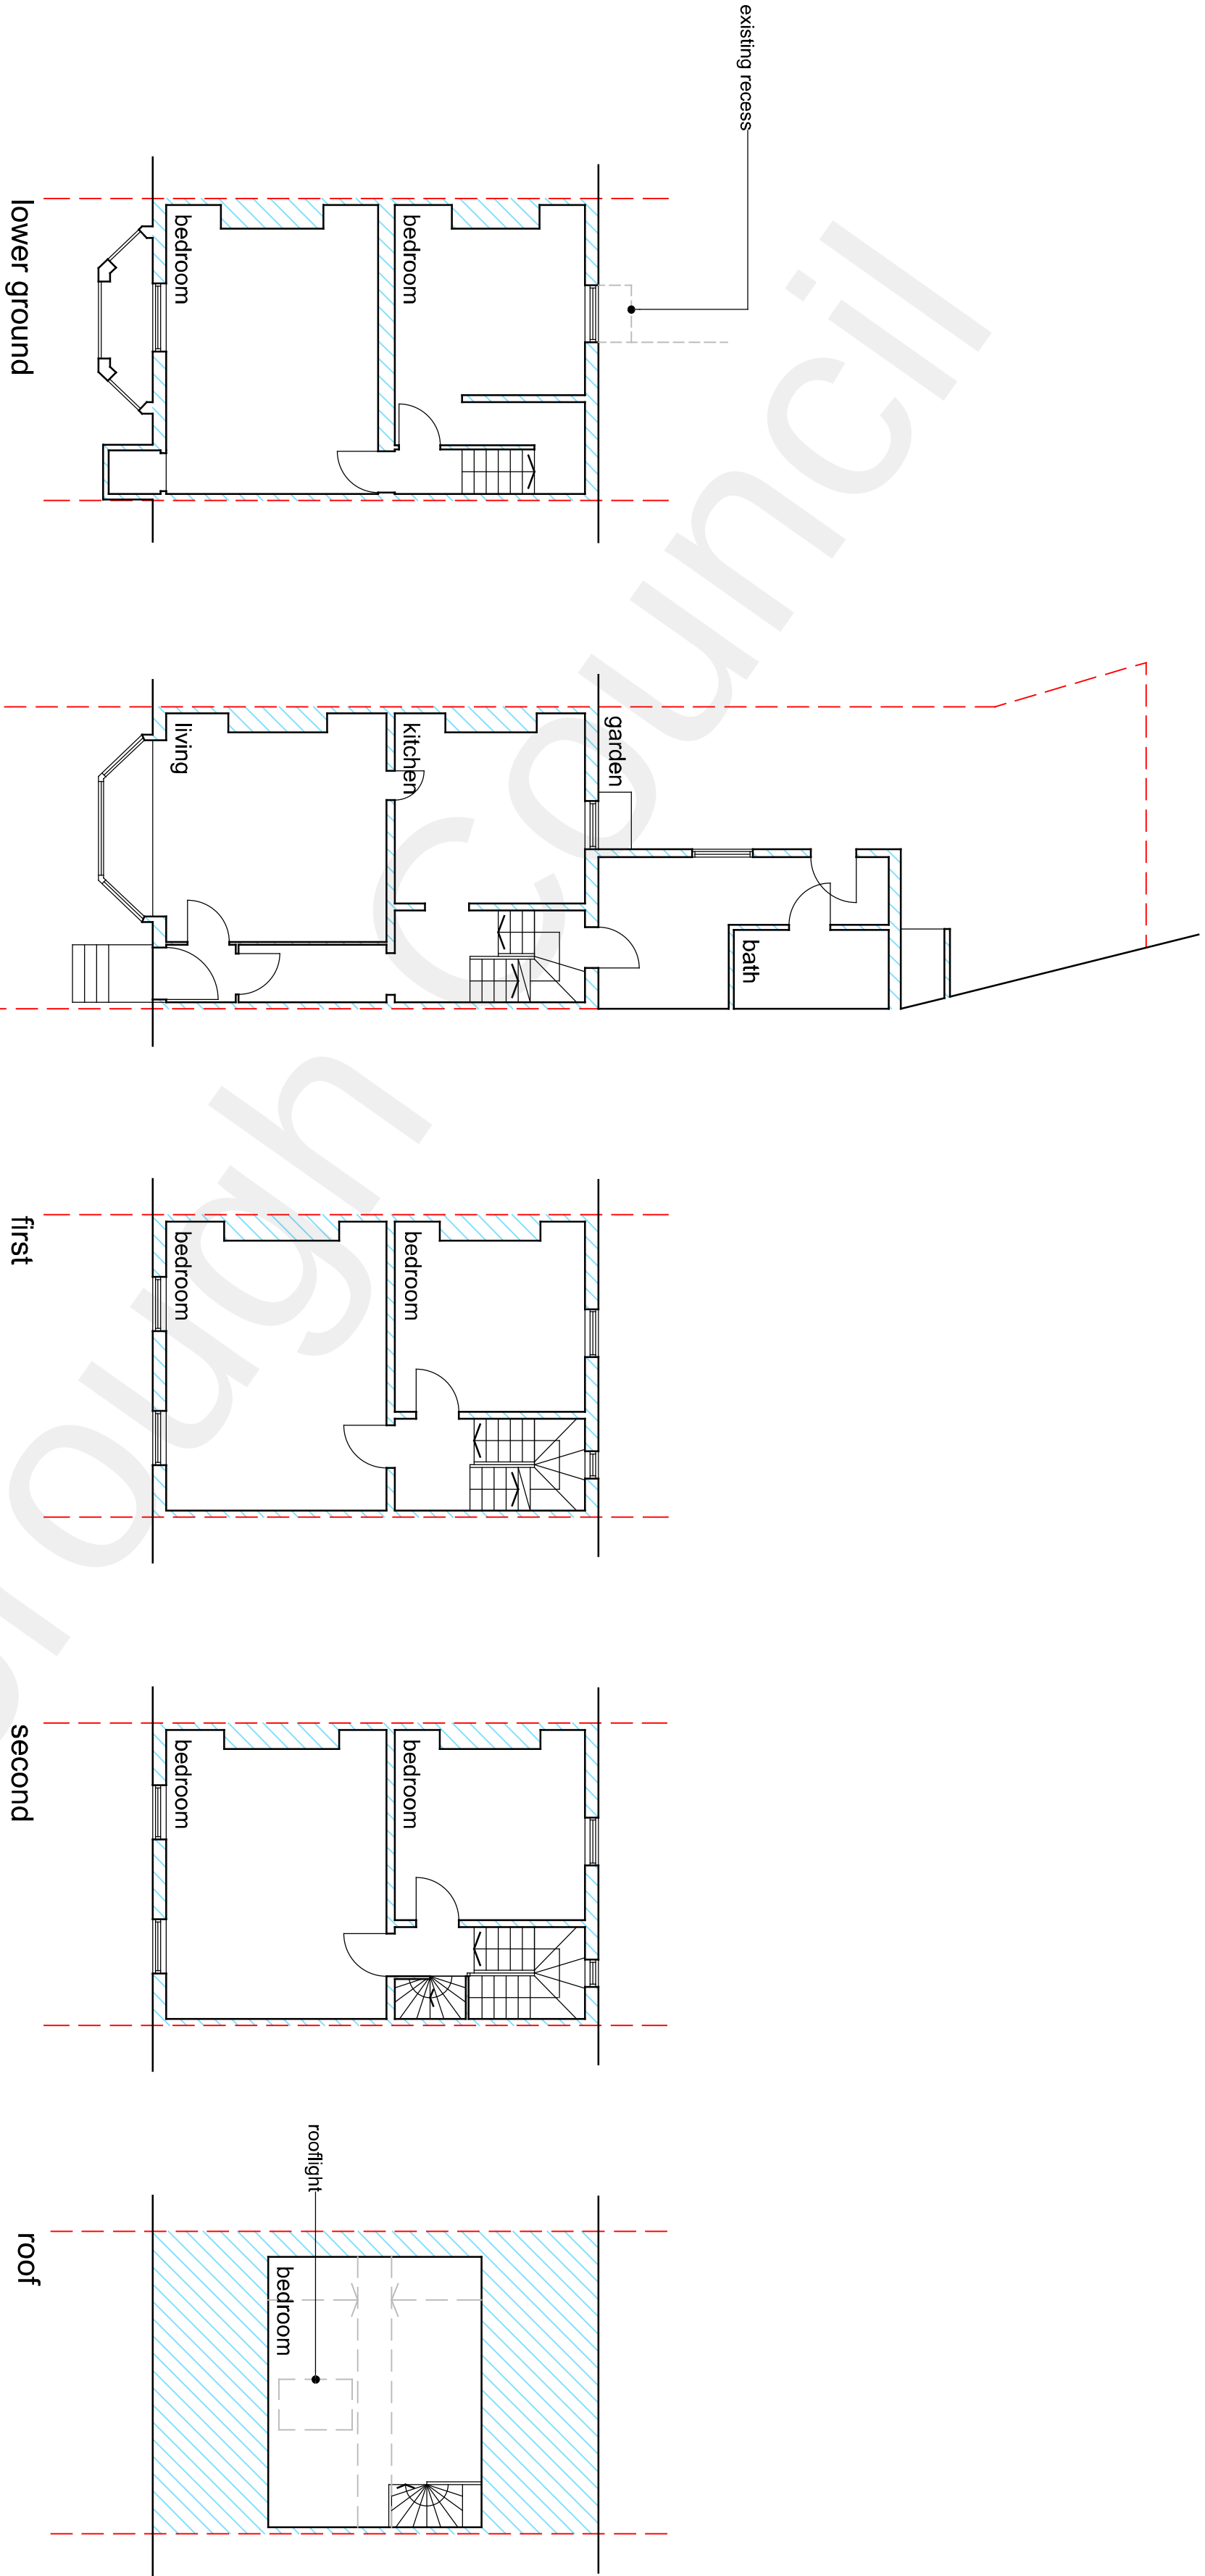


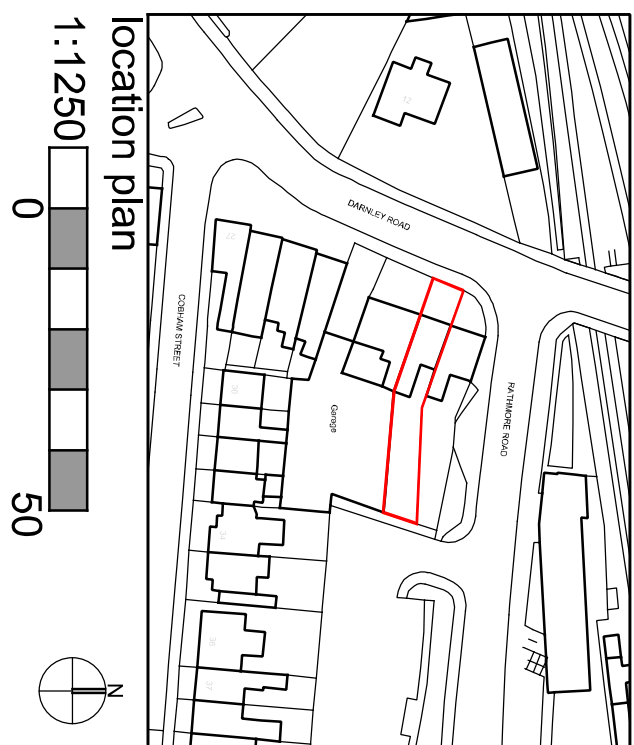

Conversion to three flats

17 Danley Road

As existing

DRAWING STATUS
Preliminary ☐
For Approval ☒
Information ☐

For Approval ☐
Actual ☐

Revisions

Project
Client
Site
Title
Scale at A1
Date

Conversion to three flats
M. Hayer
17 Danley Road
As existing
1:100
Mar 22

sub rosa
architecture
SUA, D&S, Architects Ltd
The Studios 62 Pine Avenue Gravesend DA12 1QZ
t: 01474 747707
e: c@subrosa.co.uk
DRAWING NUMBER

22 - 1421 - 01C