


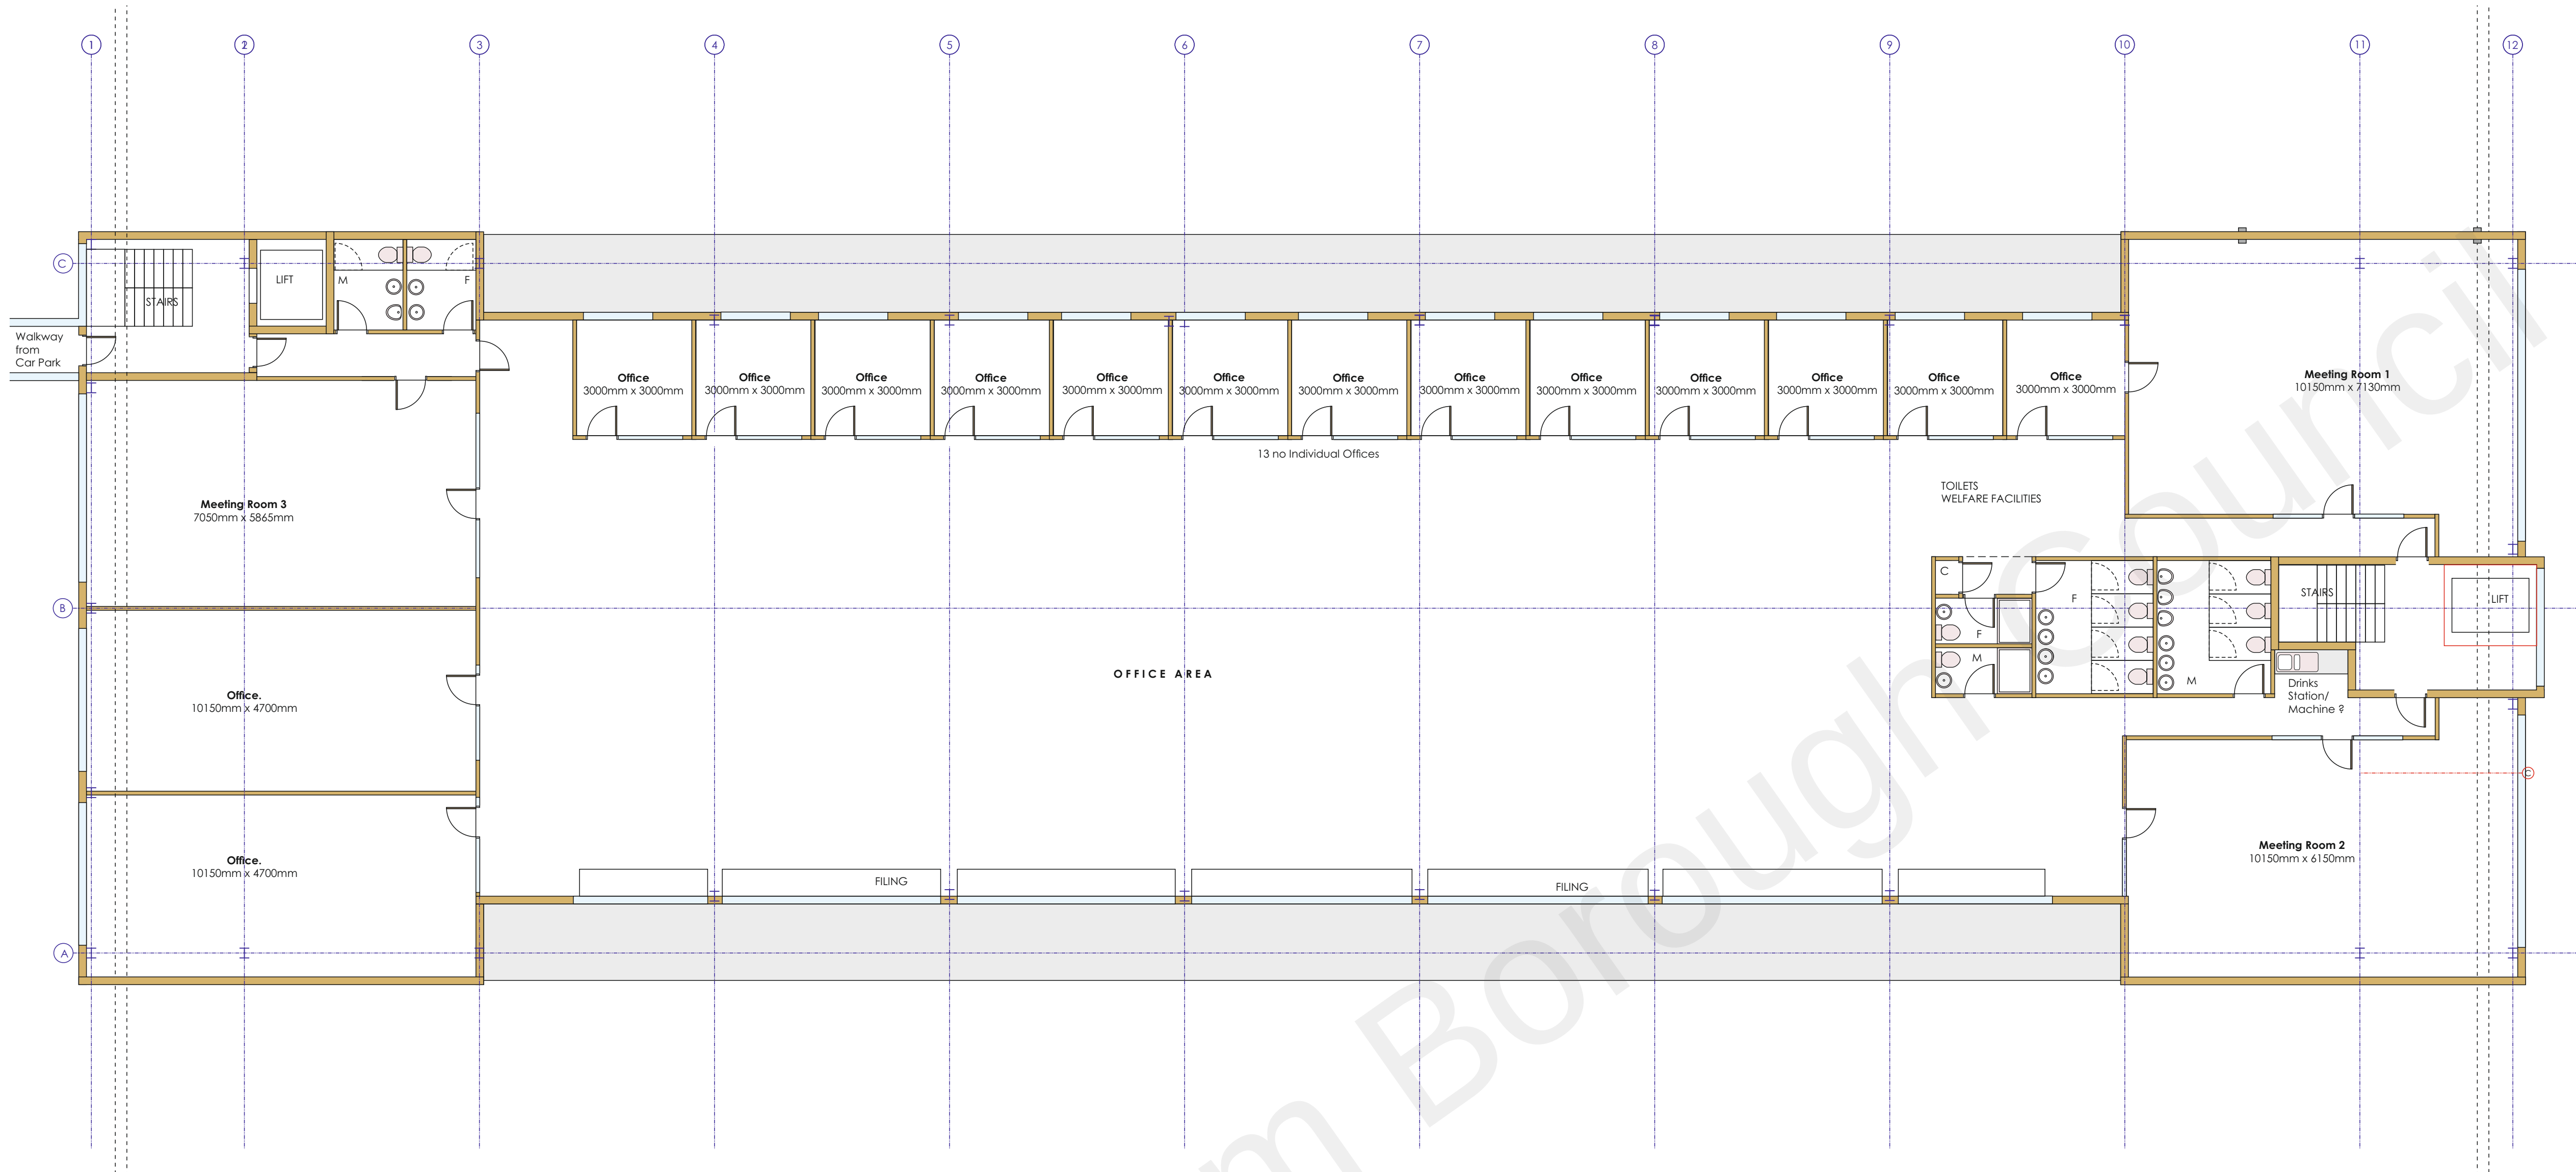

Proposed First Floor Plan-1:100



Units 3/19, Ripery Business Park
Anchor and Hope Lane, Charlton
London SE7 7RX
Telephone 020 8293 4176
Facsimile 020 8205 0274
E Mail: info@jacksonlifts.com
Website: www.jacksonlifts.com



E. Application layout
D. Minor changes
C. Offices handed
B. Client changes
A. Revised to suit initial comments

RFW
RFW
RFW
RFW
RFW

REVISION	SCALE	DATE	BY	CHKD
1	1:100	March 2022	RFW	RFW

Proposed First Floor Plan

PROJECT
Proposed New Warehouse and Offices
Unit K6 Lower Road
Northfleet Kent DA11 9BL
for: Jackson Family Holdings limited

WARD + ASSOCIATES
THE HOO WROTHAM ROAD
MEOPHAM GRAVESEND KENT DA13 0HP
T: 01474 814196 M: 07771 863940
E: admin@wardassociates.co.uk W: www.wardassociates.co.uk
Skype User Name: ragerwardassociates

2521.WD.04E

