



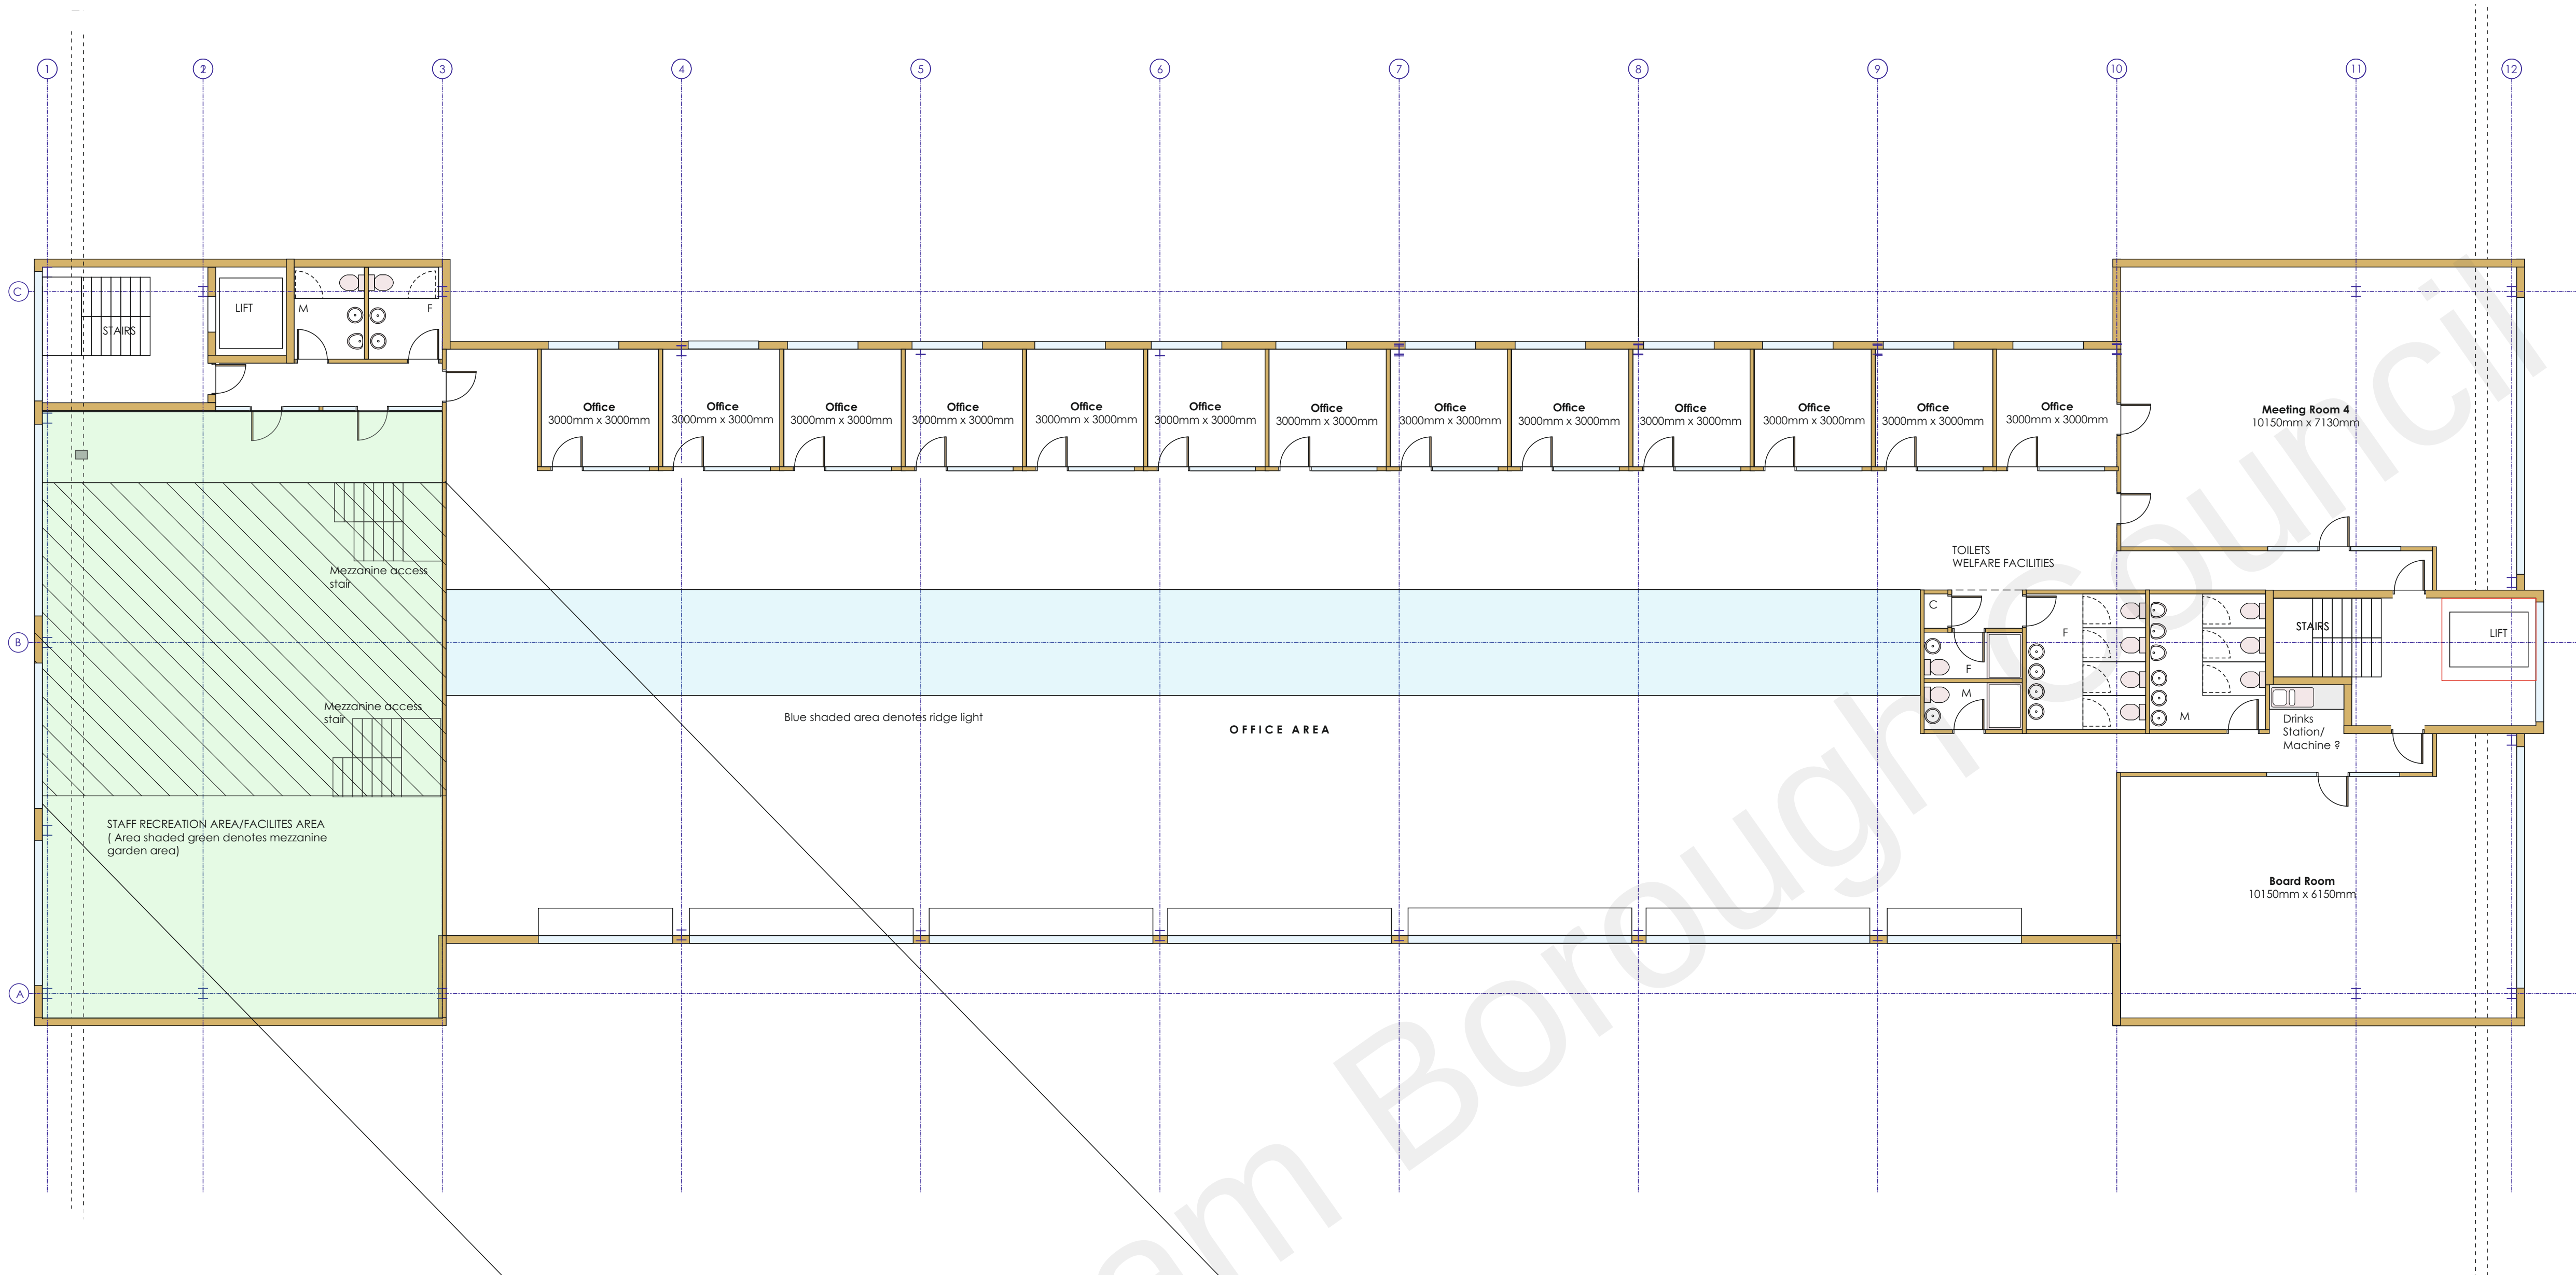

Proposed Second Floor Plan-1:100

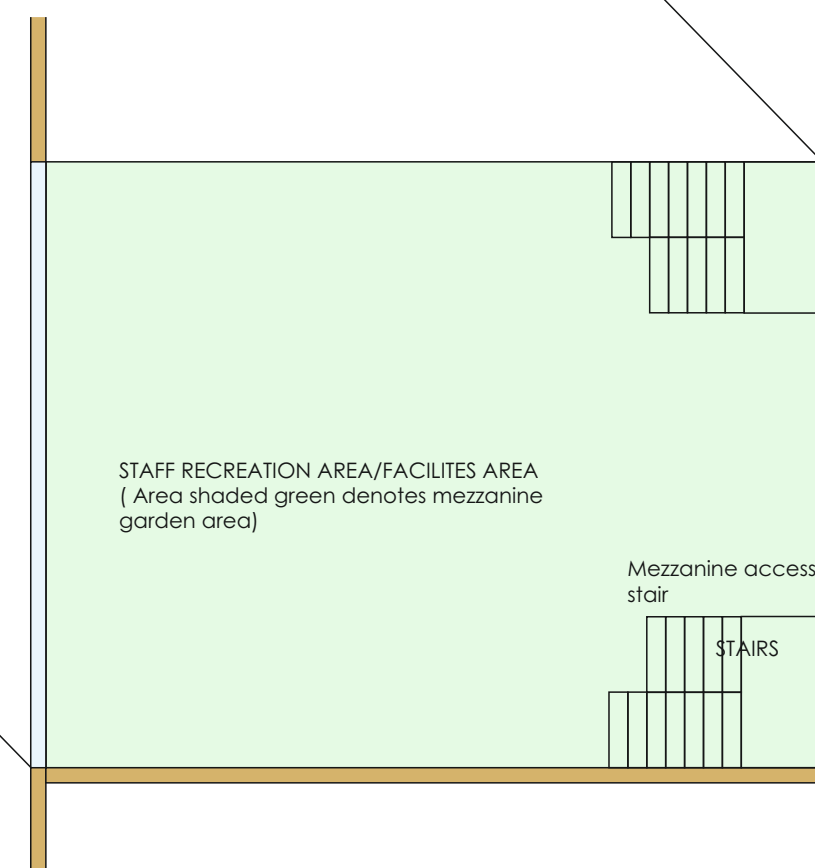

Proposed Second Floor Garden Mezzanine Plan-1:100