



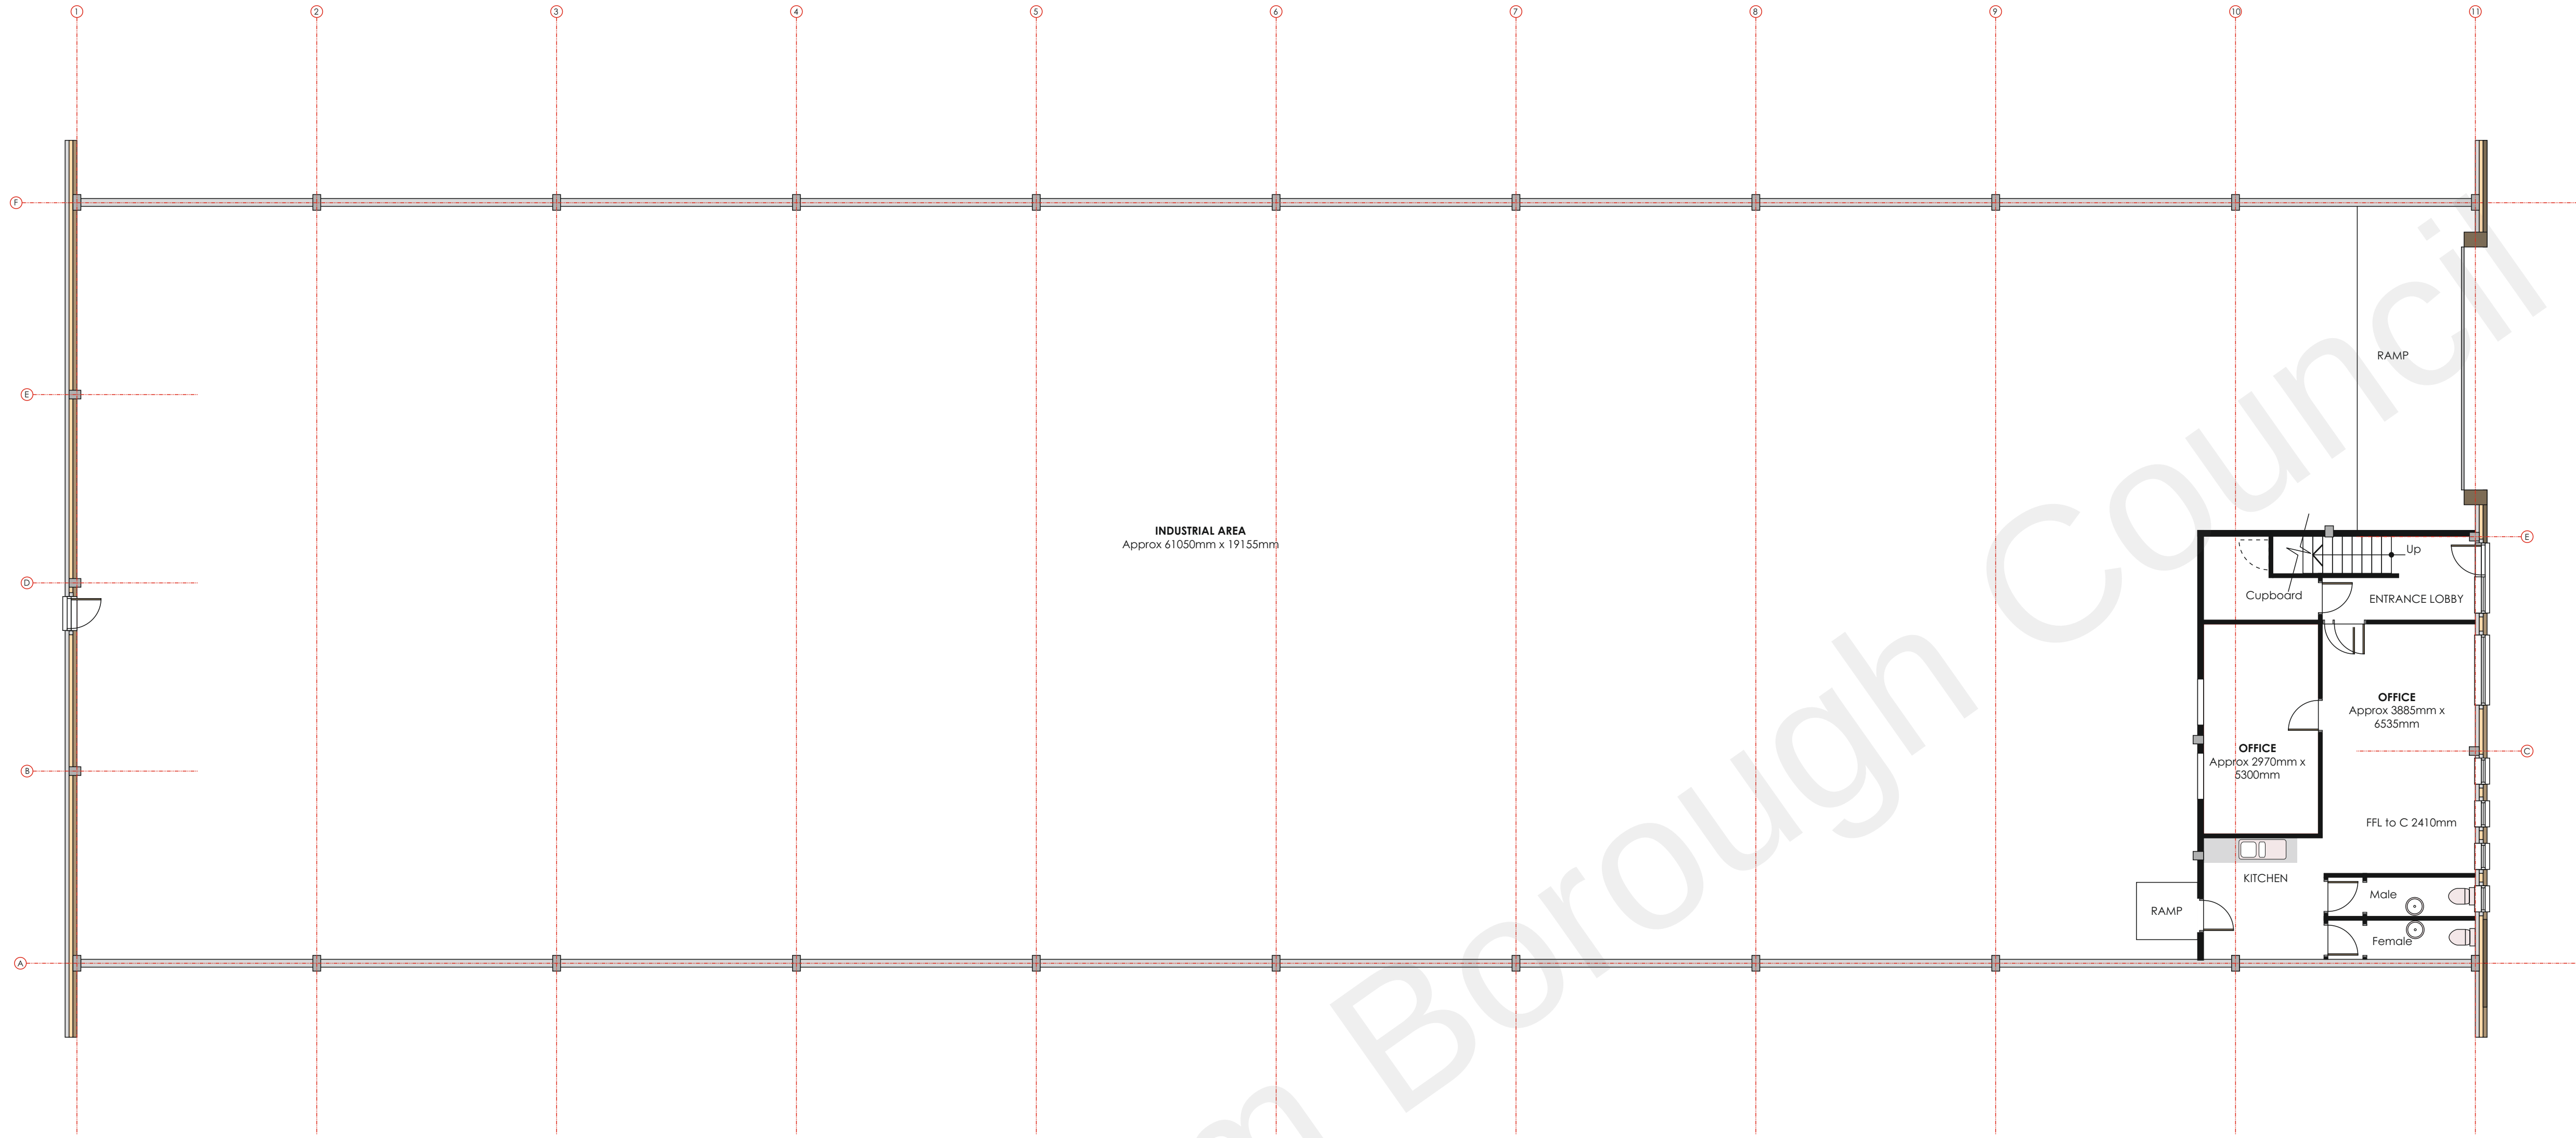

Existing Ground Floor Plan-1:100

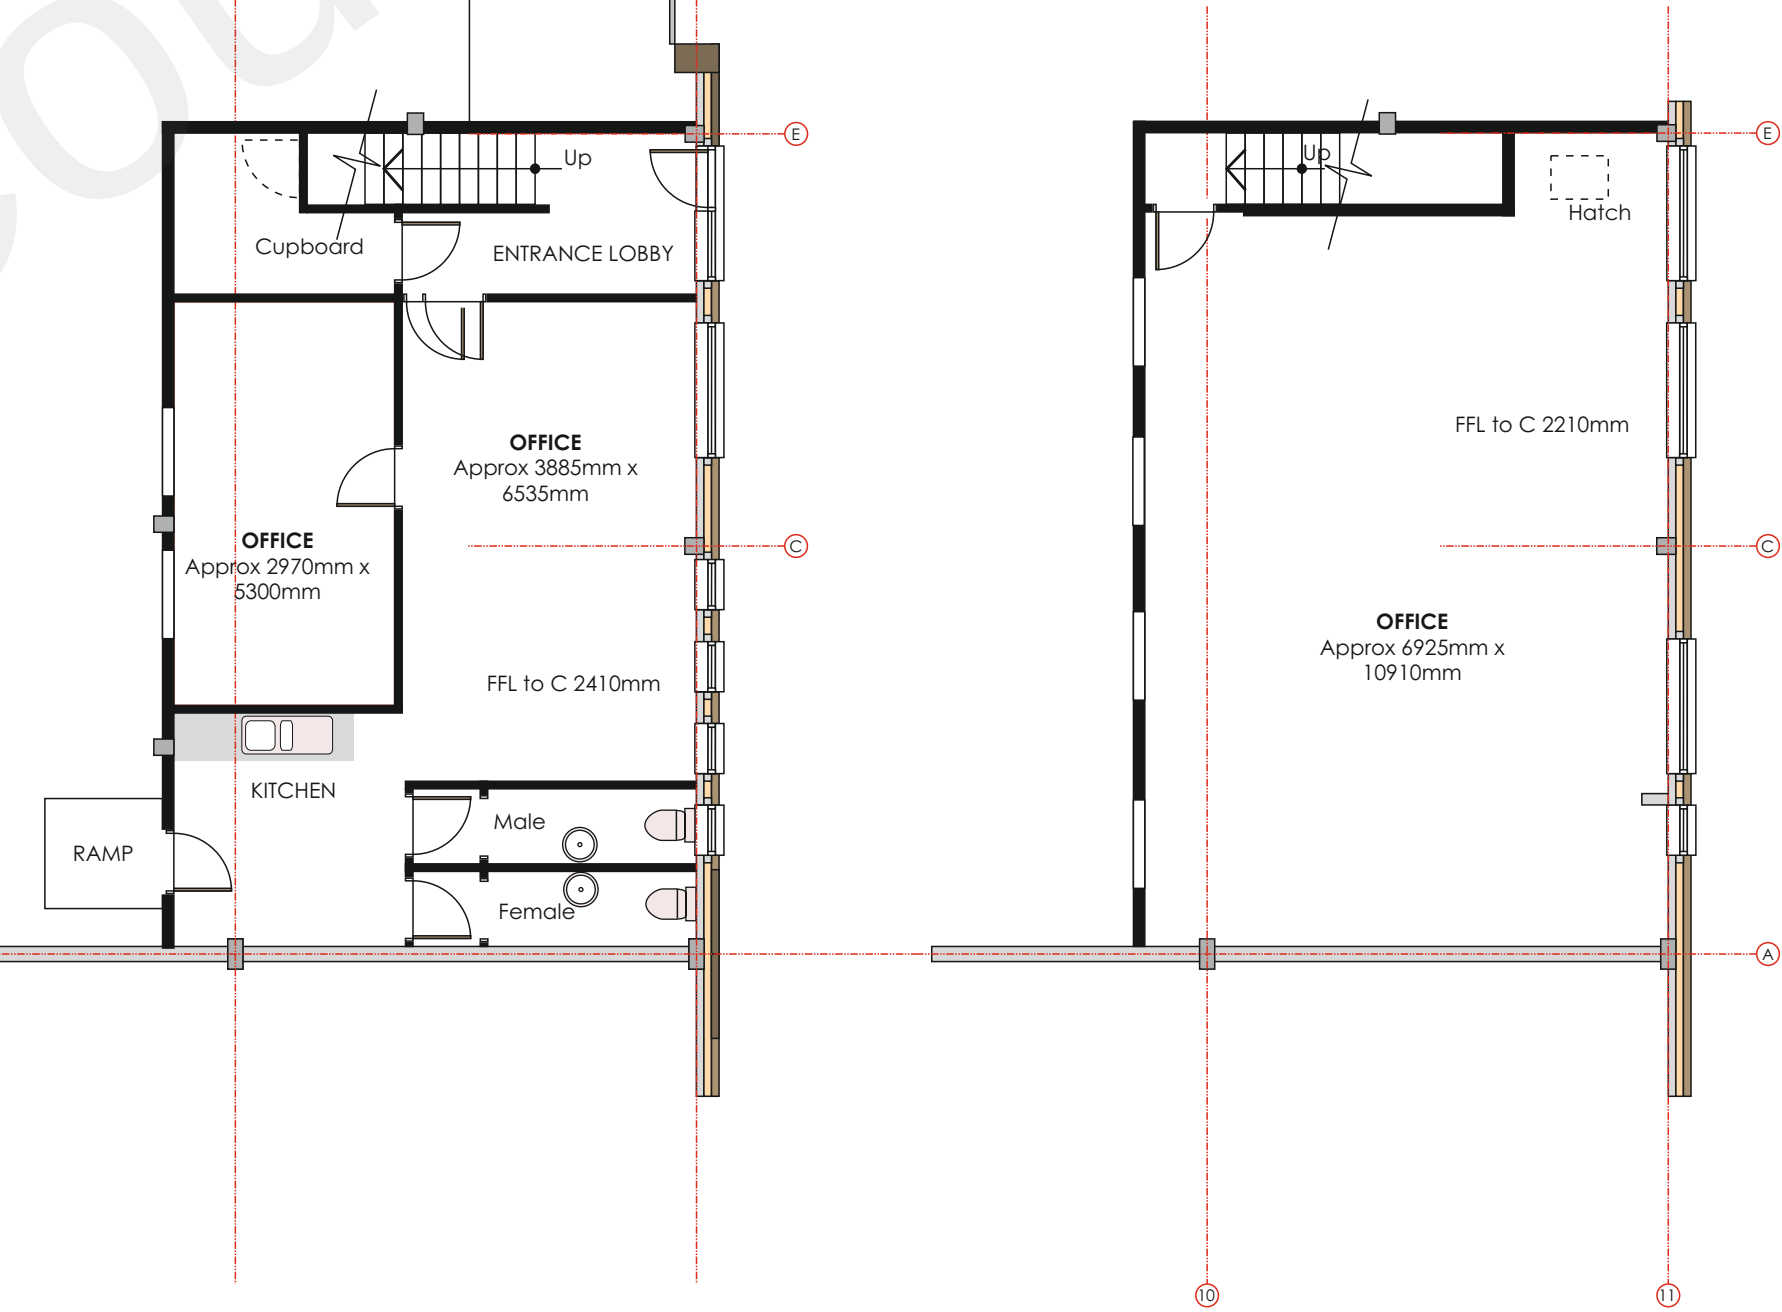

Existing First Floor Plan-1:100



Units 3/19, Ripery Business Park
Anchor and Hope Lane, Charlton
London SE7 7RX
Telephone 020 8293 4176
Facsimile 020 8205 0274
E Mail: info@jacksonlifts.com
Website: www.jacksonlifts.com



REVISIONS	
SCALES	1:100
DATE	May 2021
Existing Floor Plans	
PROJECT	
Proposed New Warehouse and Offices Unit K6 Lower Road Northfleet Kent DA11 9BL for: Jackson Family Holdings limited	

WARD + ASSOCIATES
THE HOO WROTHAM ROAD
MEOPHAM GRAVESEND KENT DA13 0HP

T: 01474 814196 M: 07771 863940
E: admin@wardassociates.co.uk W: www.wardassociates.co.uk
Skype User Name: ragerwardassociates

2521.WD.03