


- Legend
- LC - Lighting Column
 - LP - Lighting Pole
 - TP - Telegraph Pole
 - SP - Sign Post
 - DP - Downpipe
 - SVP - Soil Vent Pipe
 - PO - Post
 - BO - Bollard
 - SNP - Street Name Plate
 - SC - Stop Cock (Water)
 - SG - Stop Cock (Gas)
 - SV - Stop Valve
 - IC - Inspection Cover
 - BT - British Telecom
 - FI - Fire Hydrant
 - WM - Water Meter
 - GM - Gas Meter
 - EM - Electric Meter
 - GU - Gully
 - OW - Overhead Wire
 - OK - Drop Kerb
 - TS - Tree Stump
- Fences
- CB - Closed Boarded
 - CP - Chestnut Piling
 - CL - Chain Linked
 - FW - Post/Wire
 - PVR - Post V/Rail
 - PR - Post/Rail
- Levels
- FL - Floor Level
 - TL - Threshold Level
 - RL - Ridge Level
 - EL - Eave Level
 - CL - Cover Level
 - SL - Soffit Level
 - ERL - Edge Roof Level
 - TWL - Top Wall Level
 - UCL - Underside Cladding

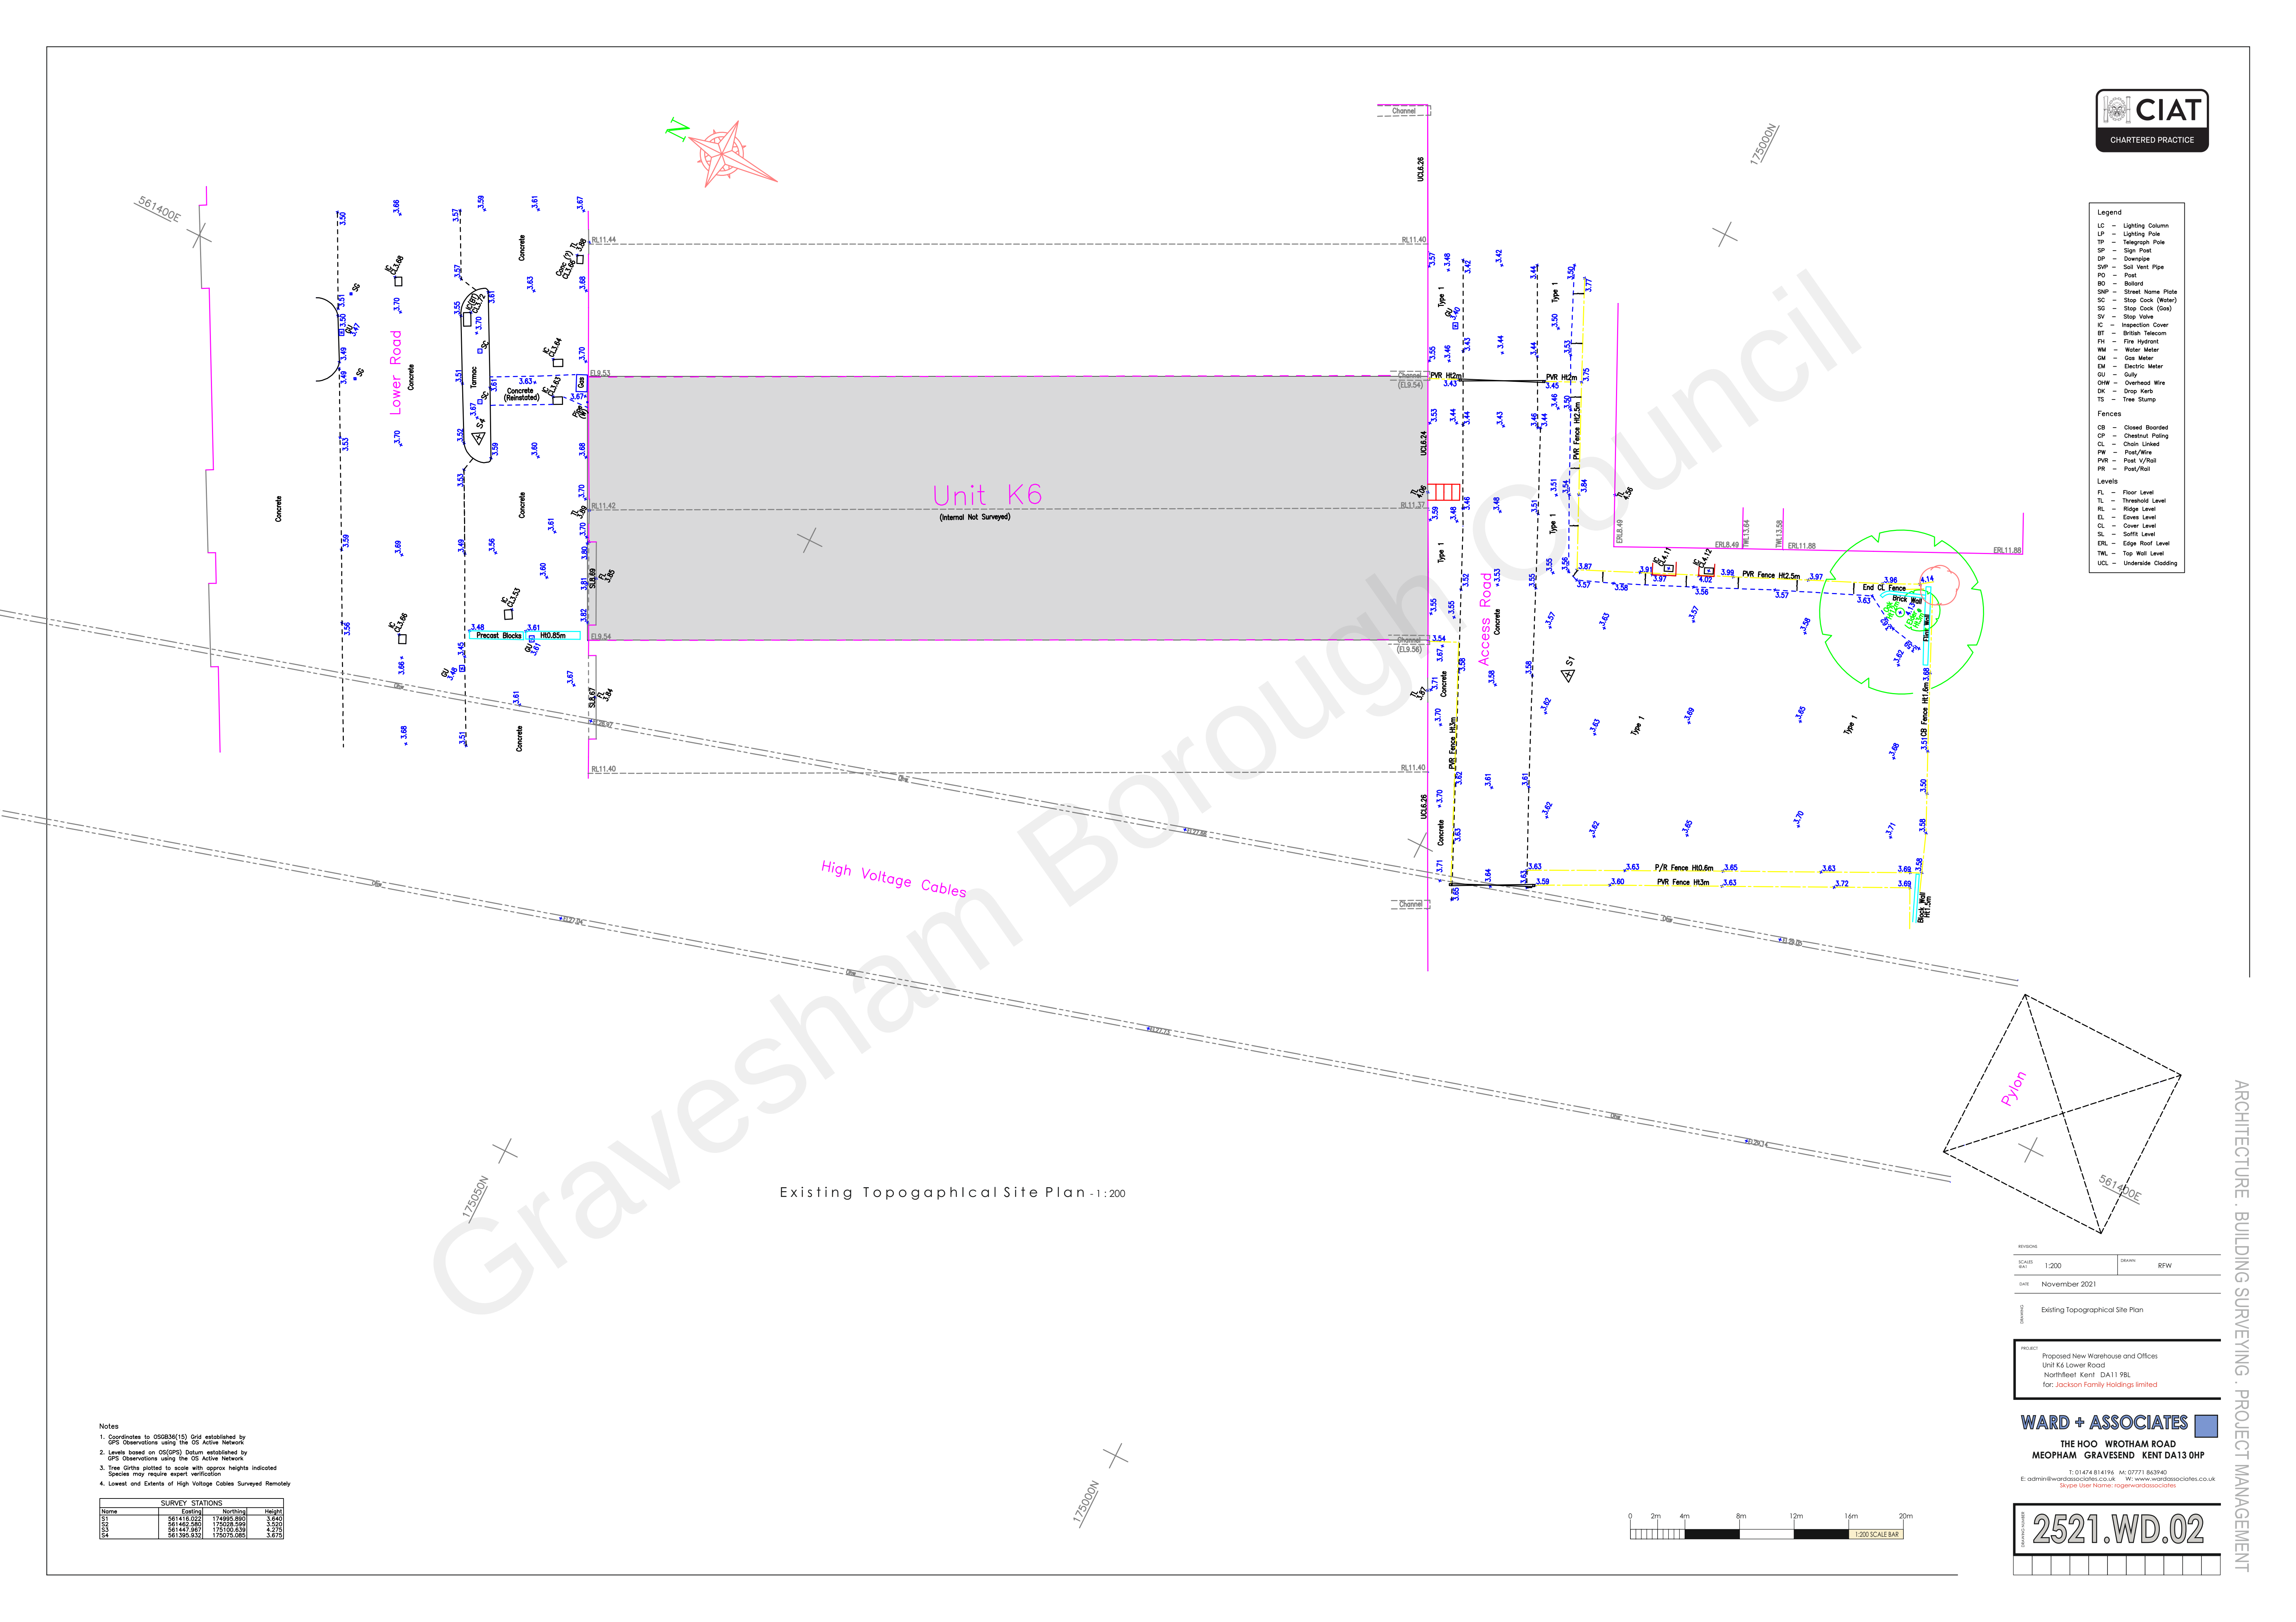

- Notes
- Coordinates to OSGBM(15) Grid established by GPS Observations using the OS Active Network
 - Levels based on OS(ODS) Datum established by GPS Observations using the OS Active Network
 - Tree Circles plotted to scale with approx heights indicated. Species may require expert verification
 - Lowest and Extents of High Voltage Cables Surveyed Remotely

SURVEY STATIONS			
Name	Easting	Northing	Height
S1	561416.022	174995.890	3.640
S2	561421.565	175028.599	3.550
S3	561427.987	175100.639	4.279
S4	561395.935	175070.089	3.679

REVISIONS	
SCALES	DATE
WAX 1:200	November 2021

Existing Topographical Site Plan

PROJECT
Proposed New Warehouse and Offices
Unit K6 Lower Road
Northfleet Kent DA11 9BL
for: Jackson Family Holdings limited

WARD + ASSOCIATES
THE HOO WROTHAM ROAD
MEOPHAM GRAVESSEND KENT DA13 0HP

T: 01474 814196 M: 07771 863940
E: admin@wardassociates.co.uk W: www.wardassociates.co.uk
Skype User Name: ragnarwardassociates

2521.WD.02