



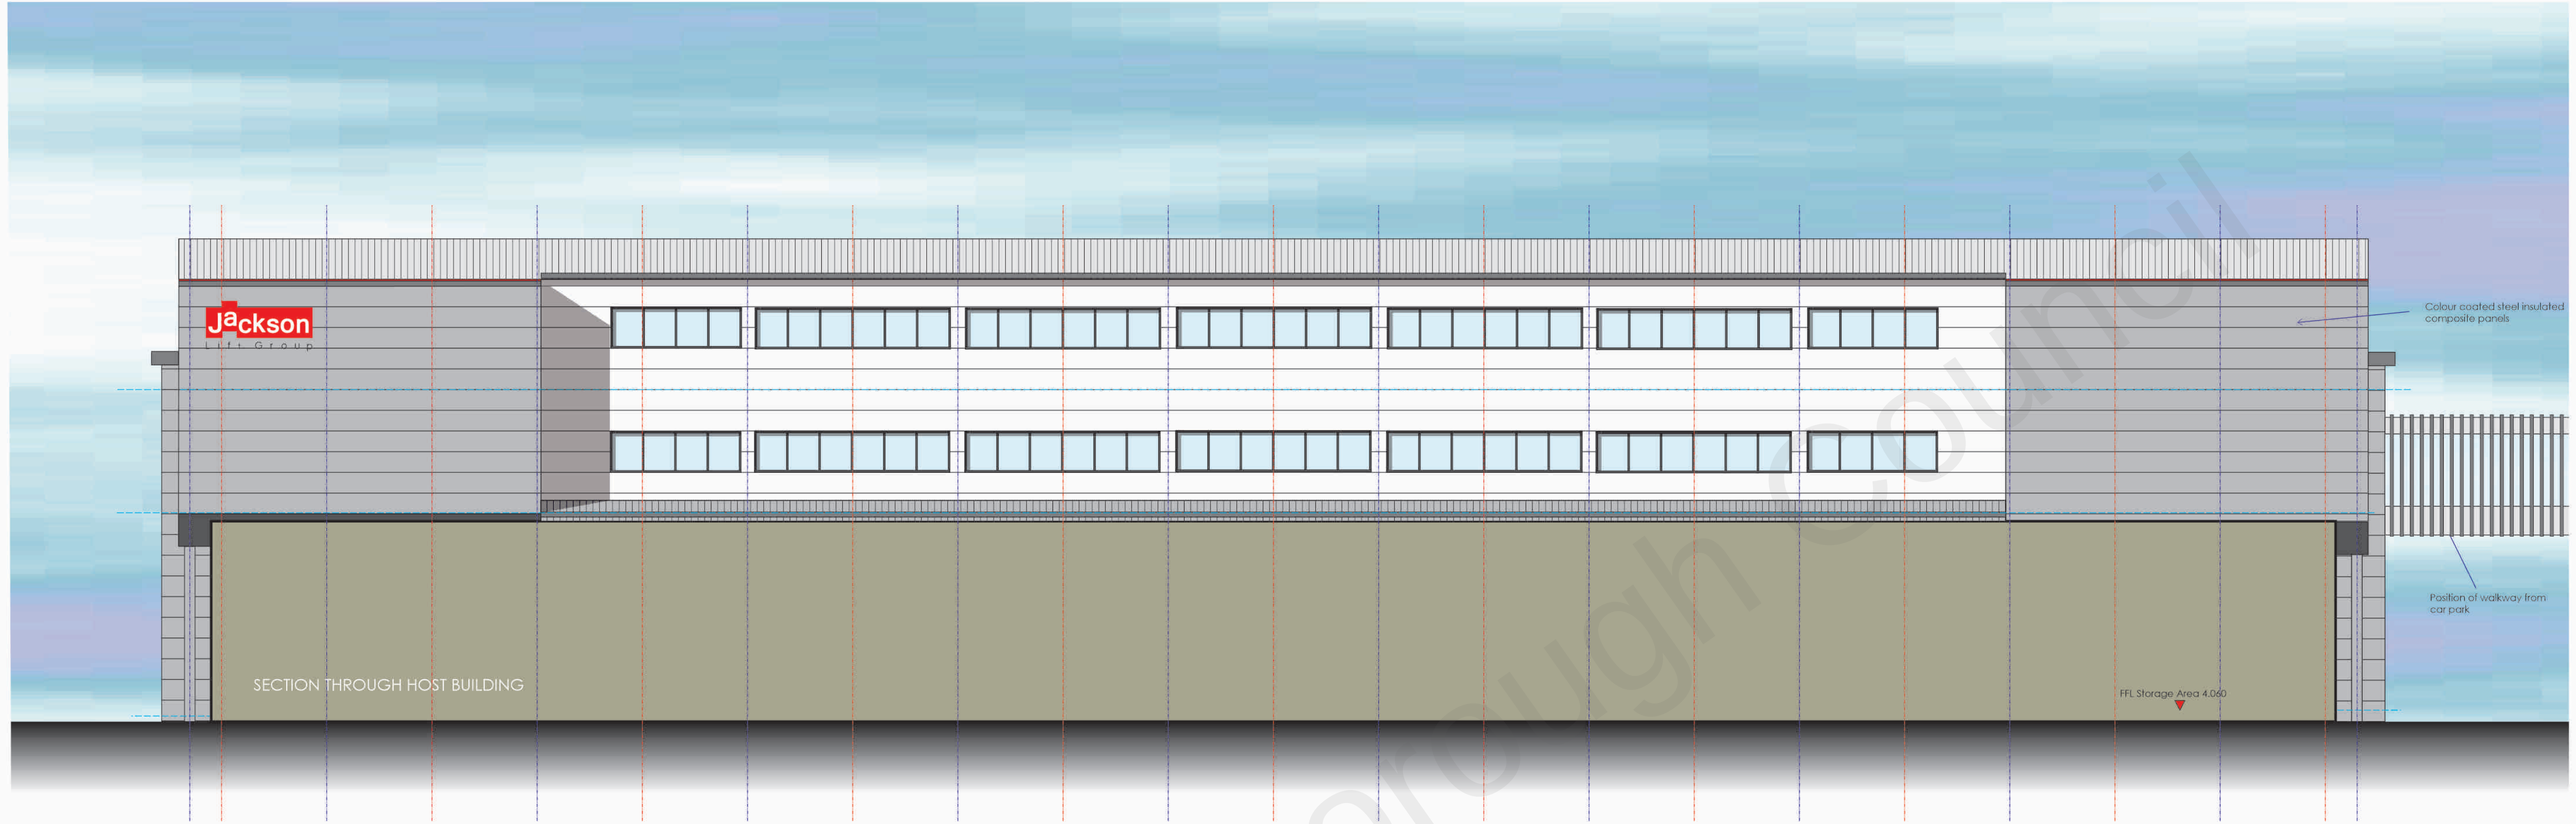

Proposed Side Elevation - 1:100 SOUTH EAST

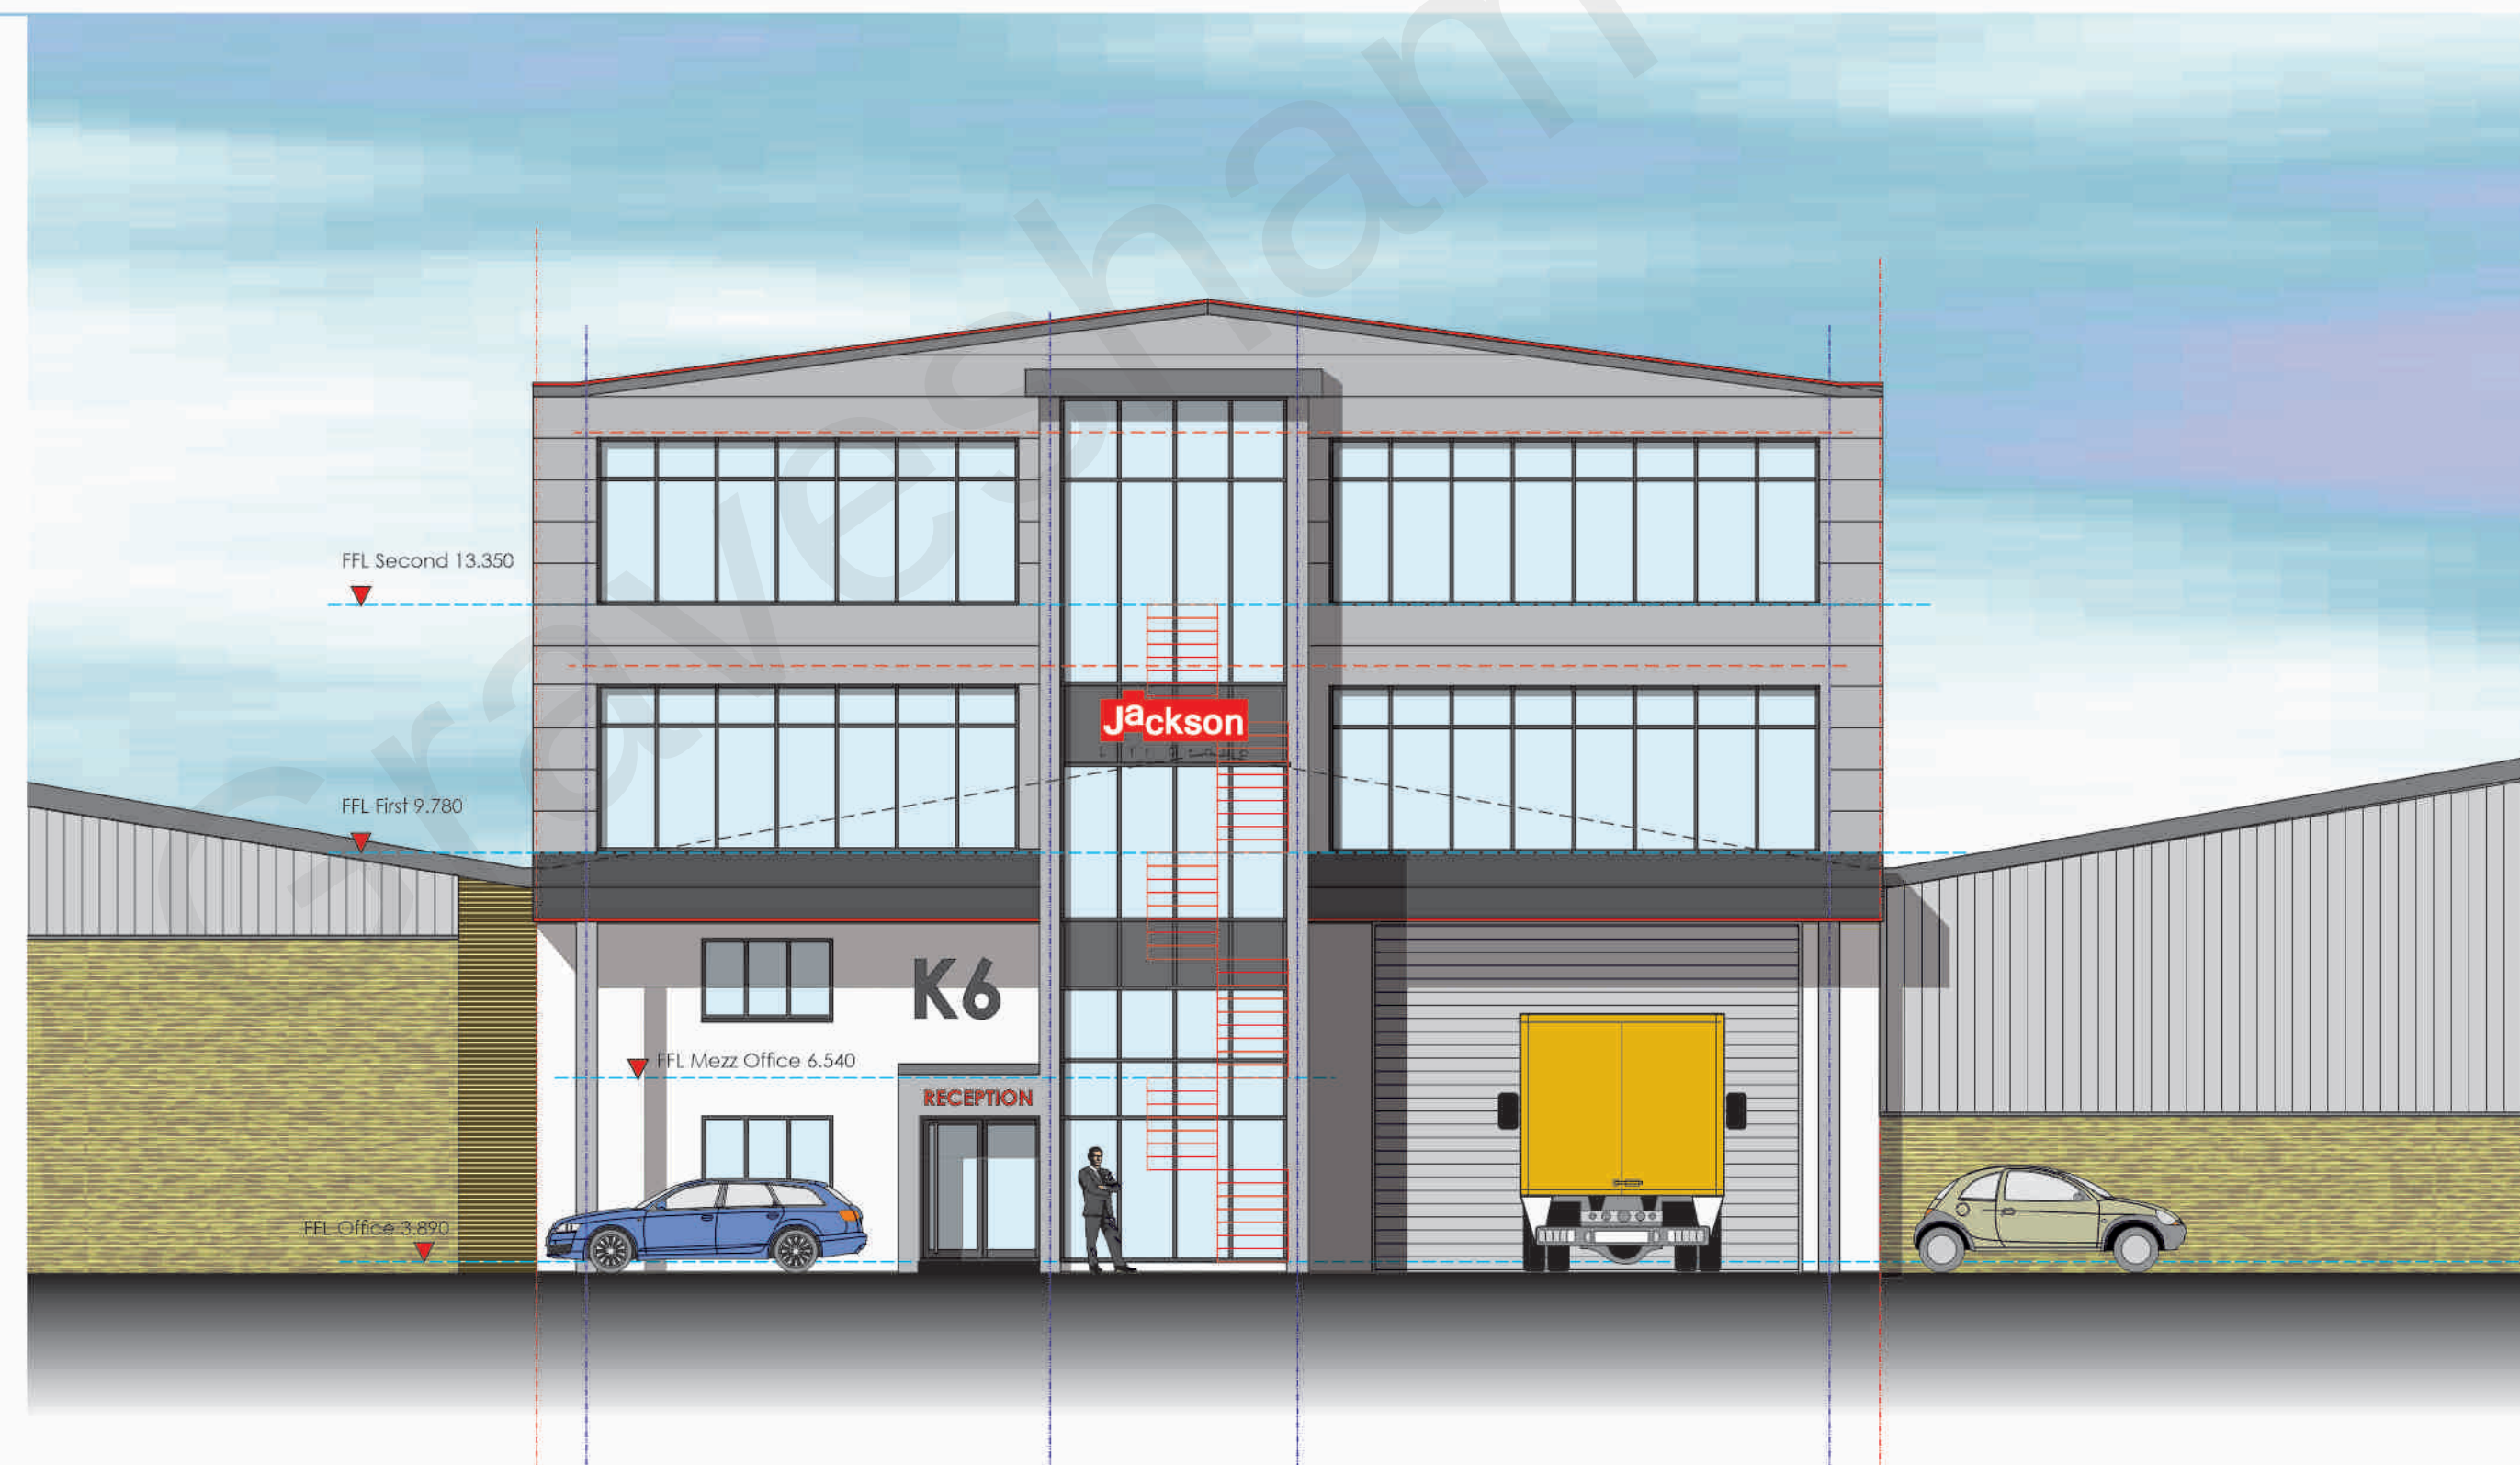

Proposed Front Elevation - 1:100 NORTH EAST