




Block Paving Product details
Length: 200 mm
Width: 100 mm
Material: Concrete
Colour: Brindle
Colour Family: Reds
Finish: Smooth
Suitable for: Driveways
Range: Standard Block Paving
Type: Driveways

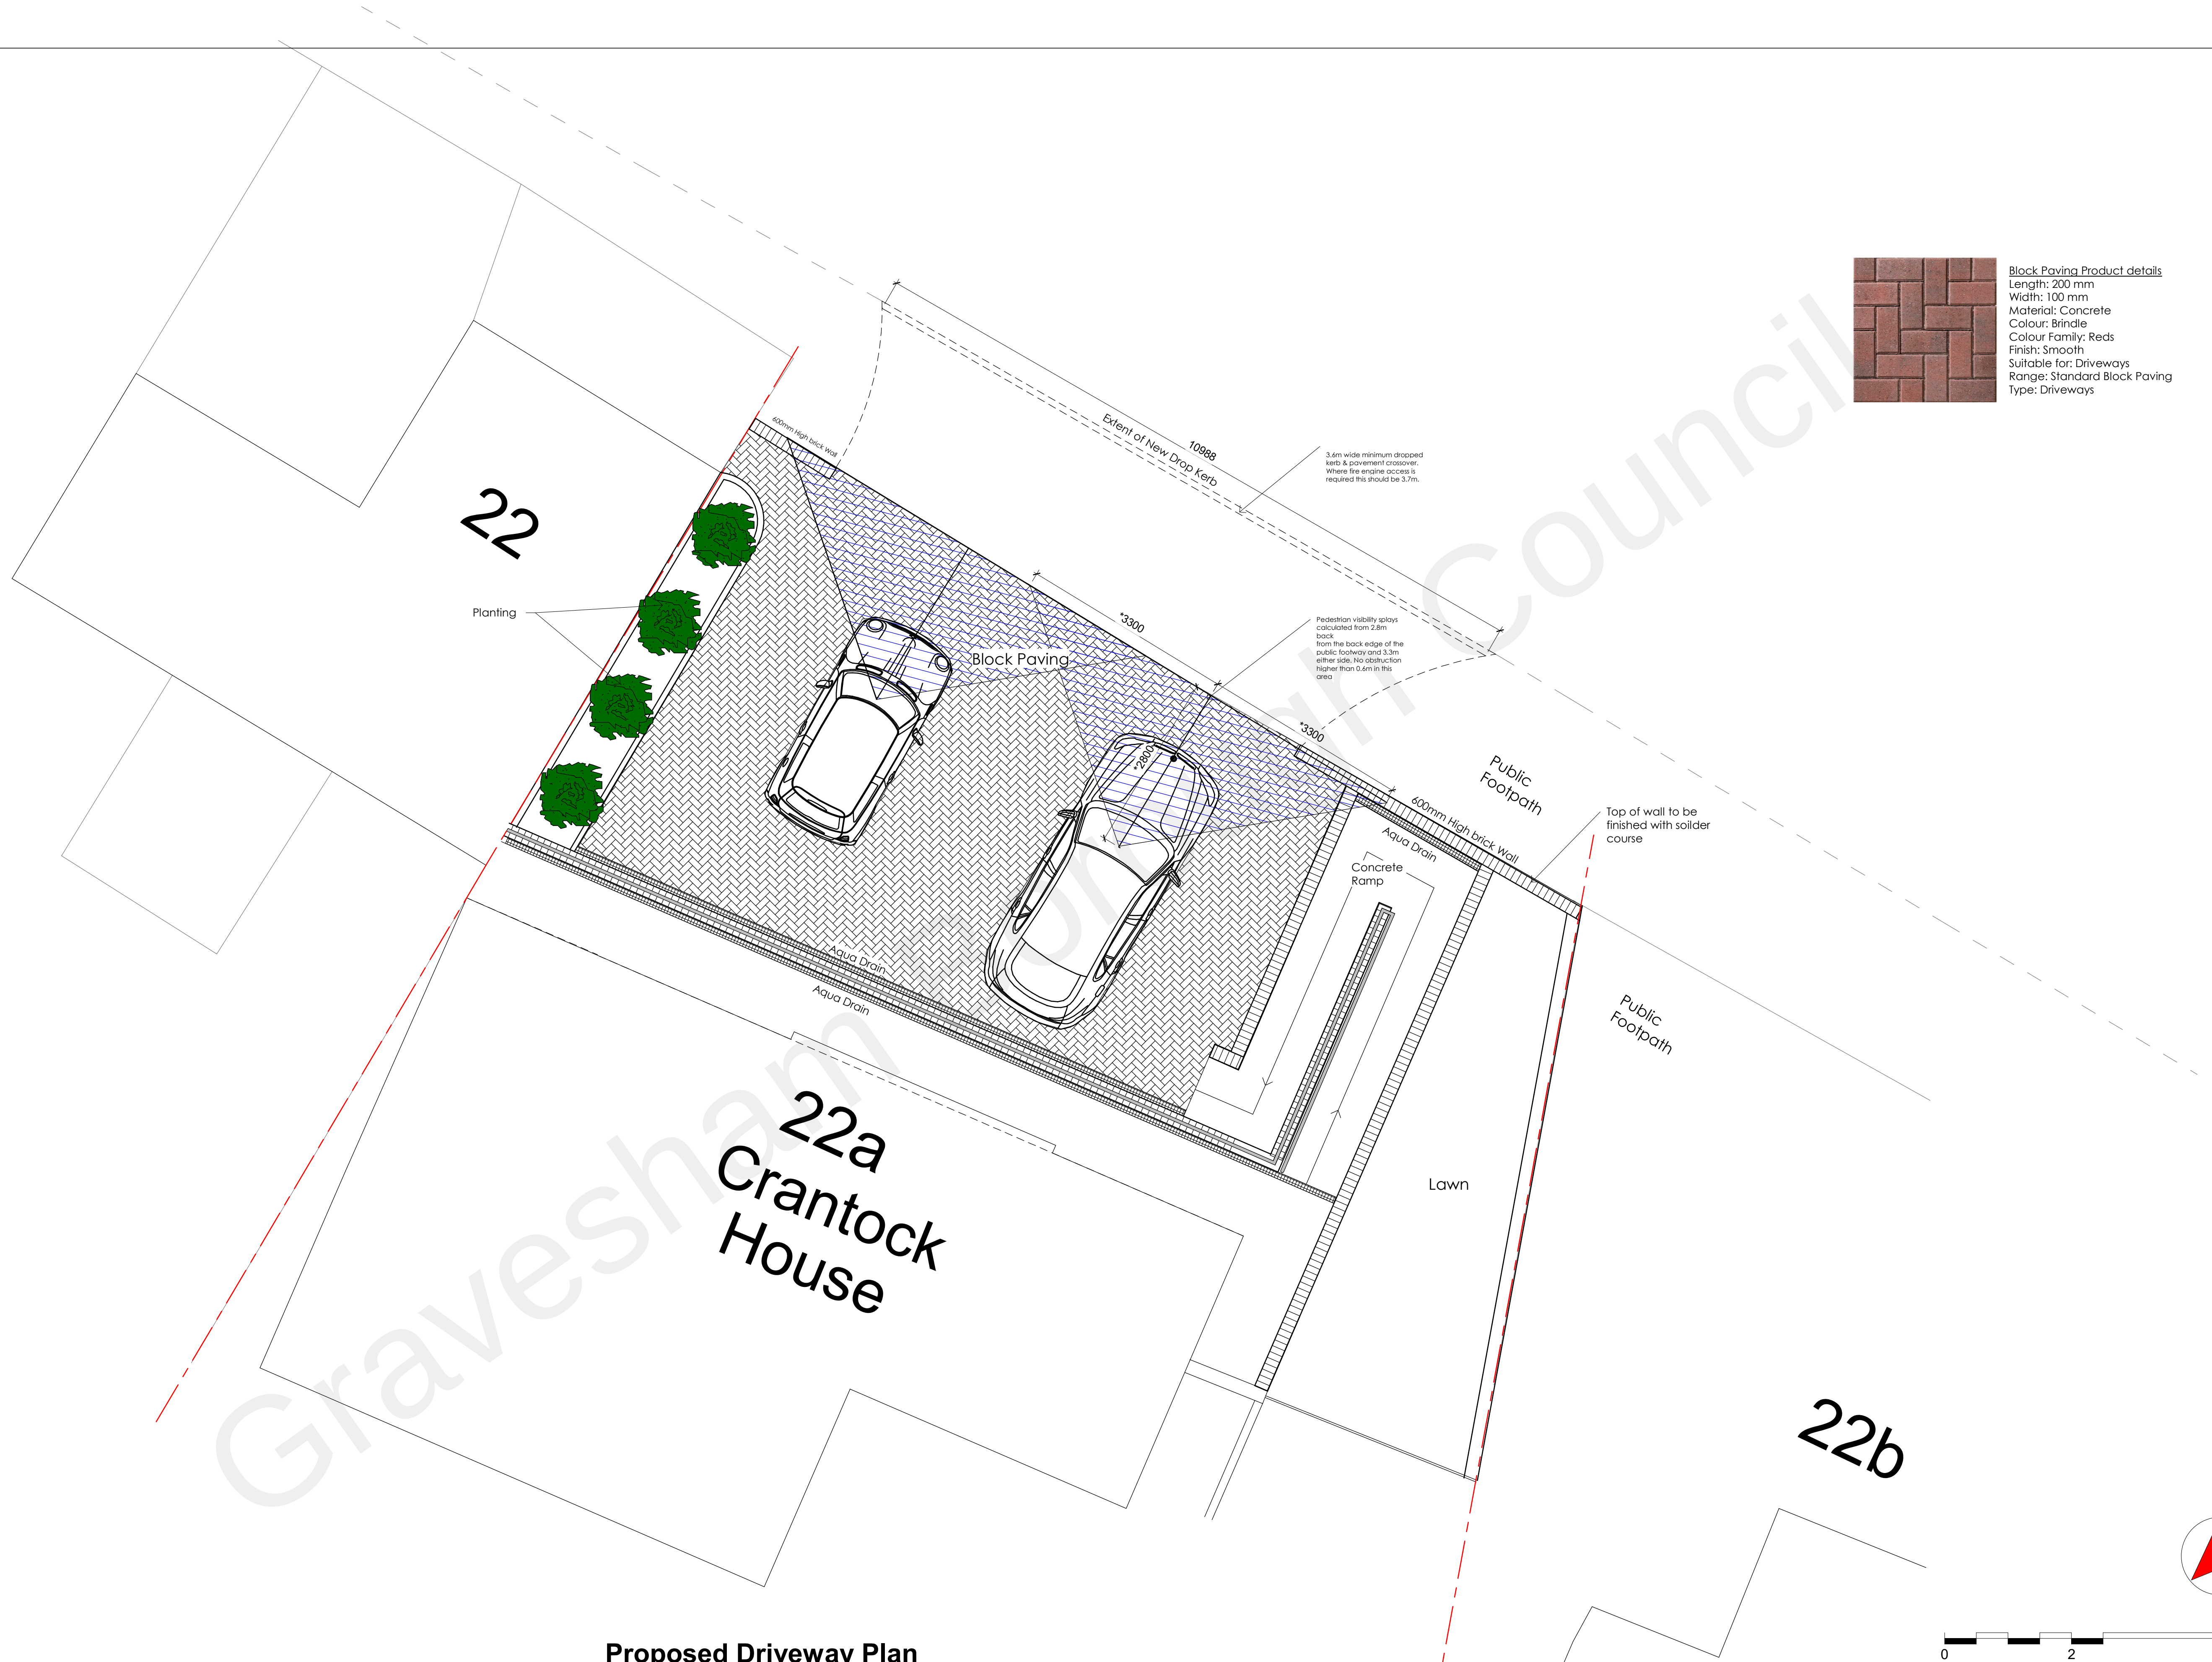

Proposed Driveway Plan
1 : 50

Rev	Description	Date	22A Old Rd E, Gravesend DA12 1NQ		Client Mr Sathnam	REF	REV
			Proposed Driveway Plan		Drawn by MMK	Sheet number SD101	Scale (@ A3) 1 : 50
					Checked by TK	Sanaa Designs 18 Grenadier Close Rainham, Kent ME8 8NQ Email - sanaadesigns@outlook.com Mobile - 07580 437570	