


file name: w11344-gravesandhedge-eastern-quarter-workstages5-general-arrangement-plans\hed-1344-zz-ex-dr-l-104-landscape-ga-4-of-6.dwg, printed on 2025-04-30 on iso full bleed at (841.00 x 594.00 mm) @ 100% of original scale

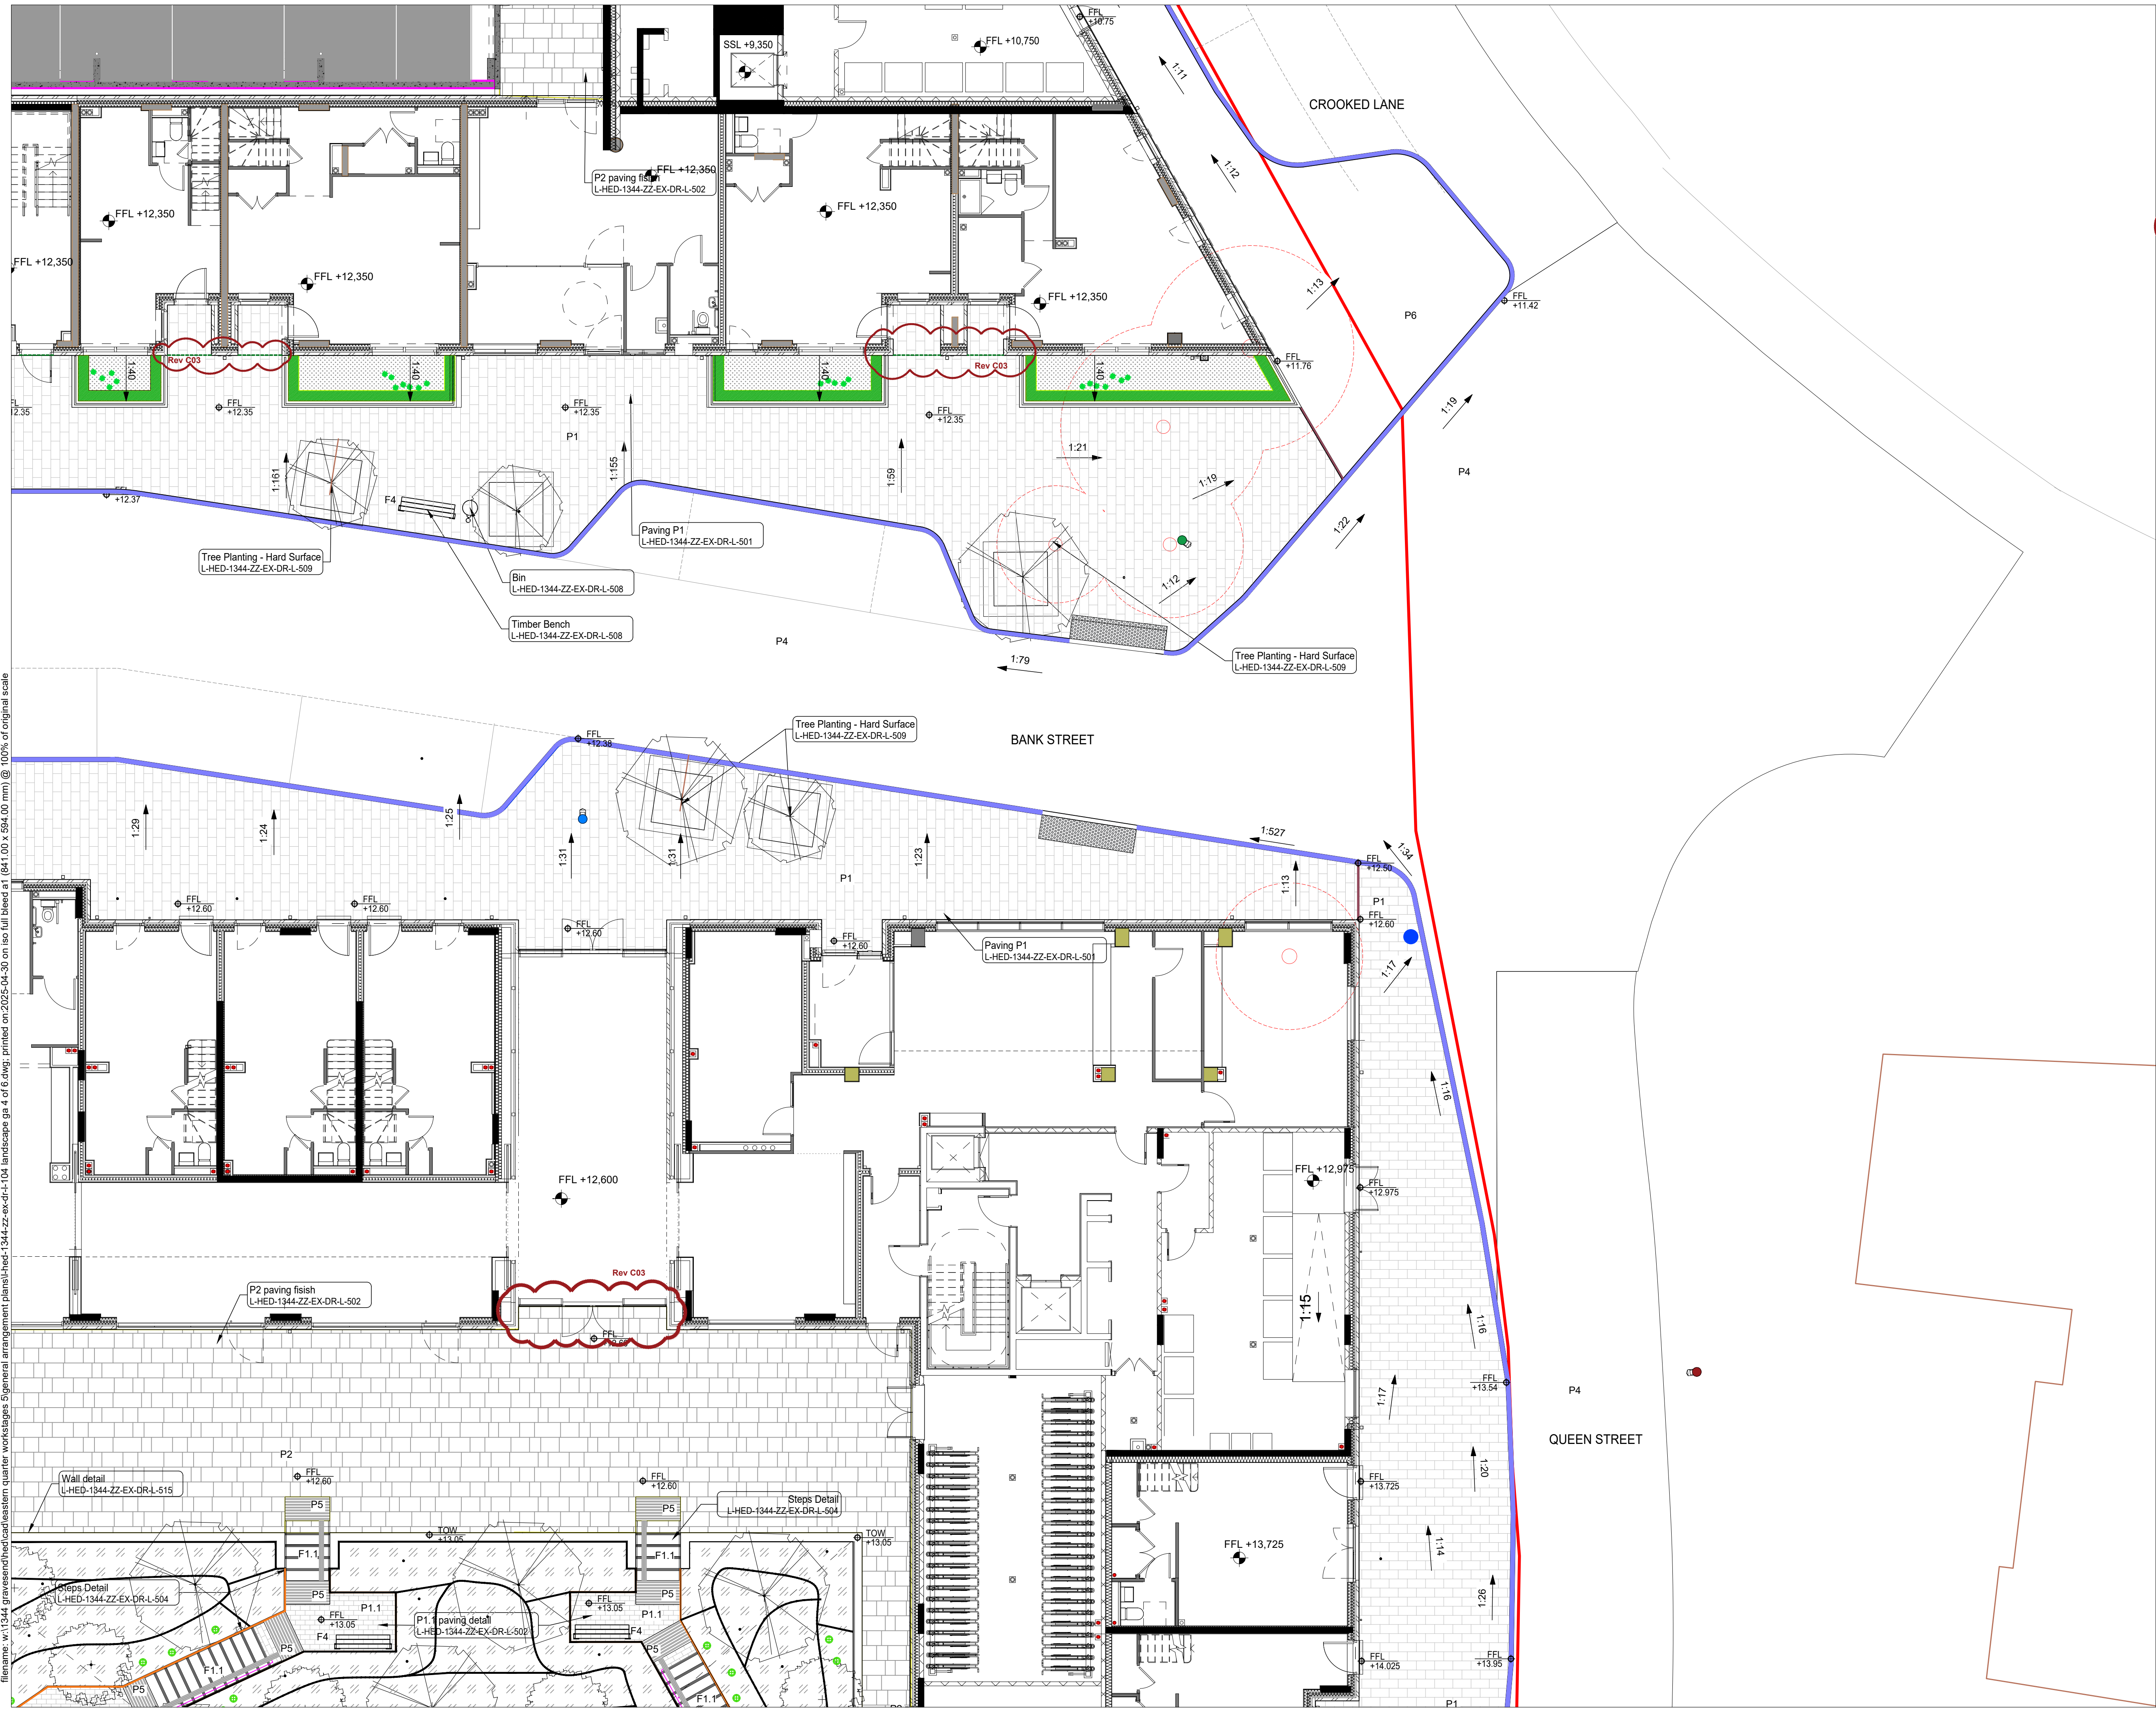

NOTES:
This drawing is the copyright of Hyland Edgar Driver. It must not be copied or reproduced without written consent. Only figured dimensions are to be taken from this drawing. All contractors must visit the site and be responsible for taking and checking all dimensions related to the works shown on this drawing.

NOTE:
Refer to Revit Model for further levels information.
Refer KEY PLAN sheet: L-HED-1344-ZZ-EX-DR-L-100

KEY

- Proposed Site Boundary
- P1 Marshalls Modal X - Silver Grey Granite Textured PCC paving units with contrasting tactile paving 600 x 200
- P1.1 Marshalls Modal X Mid Grey Granite Textured Paving units 200 x 100
- P2 Marshalls Piora Light Granite Textured Permeable PCC flag paving
- P3 Marshalls Keyblock: Brindle
- P4 Tarmac road surface
- P5 Tactile paving
- P6 Tarmac Pavement surface
- Proposed planting Groundcover and shrubs
- Proposed planting Lawn
- Conservation Kerb 100mm height
- Conservation Kerb 50mm height
- Kerb edging - flush finish
- Metal edging
- Drainage channel
- Proposed planting Trees
- Existing Trees Retained
- Existing Trees Removed
- Retained Tree
- Lighting column location
- Fire Hydrant location

Landscape Furniture:

- F1 Concrete step units 1000 x 300 x 150mm
- F1.1 Concrete step units 1000 x 400 x 150mm
- F2 Bollards (fixed)
- F3 Railings with gates
- F4 Timber bench
- F4.1 Timber seat
- F5 Cycle stands
- F6 Retaining wall with balustrade

REVISIONS

P01	Stage 4 Issue	18/03/2021	JSW
C01	Issued for information	11/03/2022	AW
C02	Titleblock updated, comments integrated	27/03/2025	RKC
C03	Landscape amended to new building layout	24/04/2025	RKC

THE CHARTER
HORN YARD AND MARKET SQUARE
GENERAL ARRANGEMENT
PLAN 4 OF 6
DRAWING NUMBER
L-1344-HED-ZZ-EX-DR-L-104
REVISION
C03

Hyland Edgar Driver
Landscape Architects
& Urban Designers
London & Winchester

One Westex Way, Colden Common, Winchester, SO21 1WG
Waterloo Court, 10 Theed Street, London, SE1 8ST

1 01962 711 600
1 020 7903 9636

CLIENT
CURO

DATE
23.03.21

DRAWING STATUS
STAGE 5

DRAWING TITLE
THE CHARTER
HORN YARD AND MARKET SQUARE
GENERAL ARRANGEMENT
PLAN 4 OF 6

DRAWING NUMBER
L-1344-HED-ZZ-EX-DR-L-104

REVISION
C03

DRAWN BY
JSW

CHECKED BY
AW

SCALE @ A1
1:100@A1