


filename: w:\1344_grovesend\hed\eastern quarter workstages 5\general arrangement plans\hed-1344-zz-ex-dr-l-103 landscape gp 3 of 6.dwg, printed on 2025-05-01 on iso full bleed at (841,00 x 594,00 mm) @ 100% of original scale

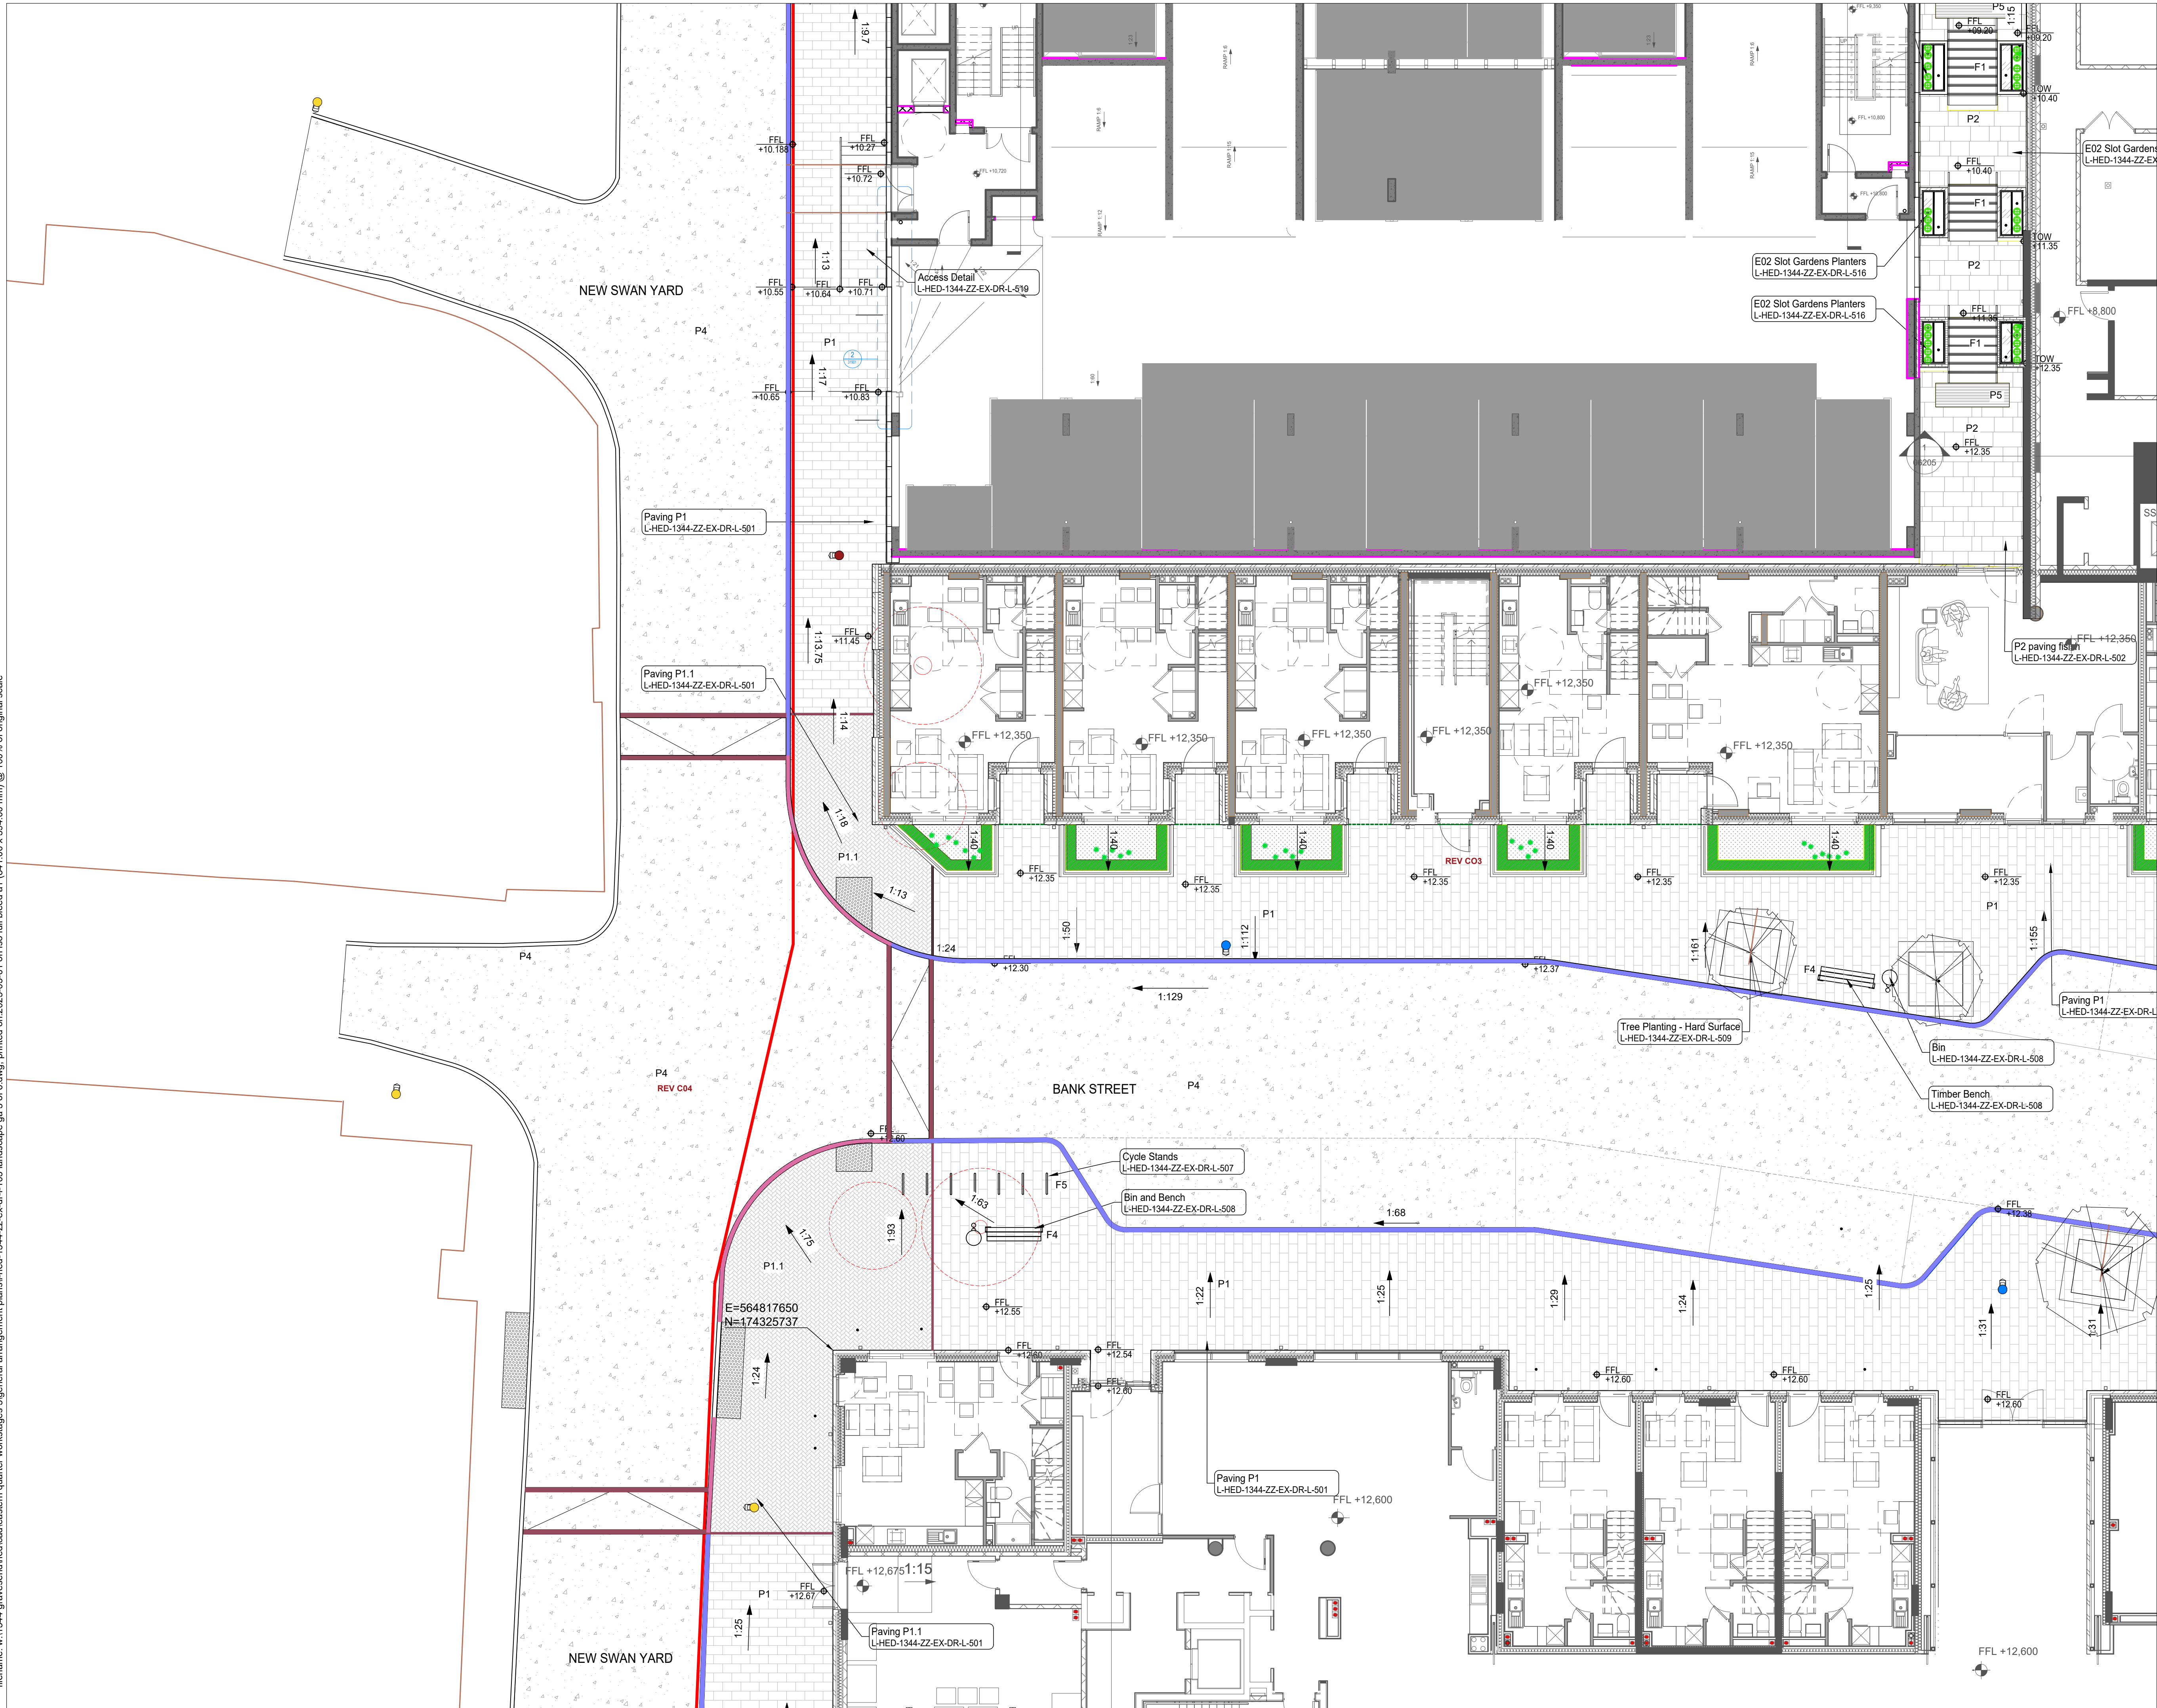

NOTES:
This drawing is the copyright of Hyland Edgar Driver. It must not be copied or reproduced without written consent. Only figured dimensions are to be taken from this drawing. All contractors must visit the site and be responsible for taking and checking all dimensions related to the works shown on this drawing.

NOTE:
Refer to Revit Model for further levels information.
Refer KEY PLAN sheet: L-HED-1344-ZZ-EX-DR-L-100

- KEY
- Proposed Site Boundary
 - P1 Marshalls Modal X - Silver Grey Granite Textured PCC paving units with contrasting tactile paving 600 x 200
 - P1.1 Marshalls Modal X Mid Grey Granite Textured Paving units 200 x 100
 - P2 Marshalls Priora Light Granite Textured Permeable PCC flag paving
 - Marshalls Keyblock: Brindle
 - P4 Tarmac road surface
 - P5 Tactile paving
 - P6 Tarmac Pavement surface
 - Proposed planting Groundcover and shrubs
 - Proposed planting Lawn
 - Conservation Kerb 100mm height
 - Conservation Kerb 50mm height
 - Kerb edging - flush finish
 - Metal edging
 - Drainage channel
 - Proposed planting Trees
 - Existing Trees Retained
 - Existing Trees Removed
 - Retained Tree
 - Lighting column location
 - Fire Hydrant location

Landscape Furniture:

F1	Concrete step units 1000 x 300 x 150mm
F1.1	Concrete step units 1000 x 400 x 150mm
F2	Bollards (fixed)
F3	Railings with gates
F4	Timber bench
F4.1	Timber seat
F5	Cycle stands
F6	Retaining wall with balustrade

REVISIONS

REVISIONS	DATE	BY
P01	Stage 4 Issue	18/03/2021 JSW
C01	Issued for information	11/03/2022 AW
C02	Titleblock updated, comments integrated	27/03/2025 RKC
C03	Landscape amended to building new layout	24/04/2025 RKC
C04	Raised table surface amended	01/05/2025 RKC

H E D Hyland Edgar Driver
Landscape Architects & Urban Designers
London & Winchester

One Wessex Way, Colson Common, Winchester, SO21 1WG
Waterloo Court, 10 Theed Street, London, SE1 1ST

1:01962 711 600
1:020 7903 9636

CLIENT
CURO

DATE 23.03.21 DRAWN BY JSW CHECKED BY AW
DRAWING STATUS SCALE @ A1
STAGE 5 1:100@A1

PROJECT
**THE CHARTER
HORN YARD AND MARKET SQUARE**

DRAWING TITLE
**GENERAL ARRANGEMENT
PLAN 3 OF 6**

DRAWING NUMBER
L-1344-HED-ZZ-EX-DR-L-103

REVISION
C04