


NOTES:
This drawing is the copyright of Hyland Edgar Driver. It must not be copied or reproduced without written consent. Only figured dimensions are to be taken from this drawing. All contractors must visit the site and be responsible for taking and checking all dimensions related to the works shown on this drawing.

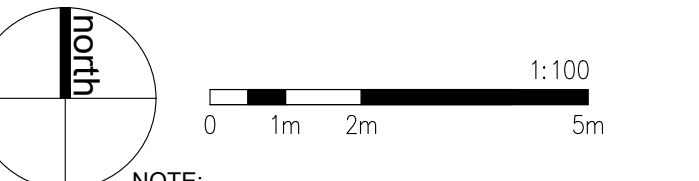

NOTE:
Refer to Revit Model for further levels information.
Refer KEY PLAN sheet: L-HED-1344-ZZ-EX-DR-L-100

- KEY
- Proposed Site Boundary
 - P1 Marshalls Modal X - Silver Grey Granite
Textured PCC paving units with
contrasting tactile paving 600 x 200
 - P1.1 Marshalls Modal X Mid Grey
Granite Textured
Paving units 200 x 100
 - P2 Marshalls Priora Light Granite
Textured Permeable PCC flag paving
 - P3 Marshalls Keyblock: Brindle **REV C03**
 - P4 Tarmac road surface
 - P5 Tactile paving
 - P6 Tarmac Pavement surface
 - Proposed planting
Groundcover and shrubs
 - Proposed planting
Lawn
 - Conservation Kerb 100mm height
 - Conservation Kerb 50mm height
 - Kerb edging - flush finish
 - Metal edging
 - Drainage channel **REV C03**
 - Proposed planting
Trees
 - Existing Trees
Retained
 - Existing Trees
Removed
 - Retained Tree
 - Lighting column location **REV C03**
 - Fire Hydrant location

Landscape Furniture:


- F1 Concrete step units 1000 x 300 x 150mm
- F1.1 Concrete step units 1000 x 400 x 150mm
- F2 Bollards (fixed)
- F3 Railings with gates
- F4 Timber bench
- F4.1 Timber seat
- F5 Cycle stands
- F6 Retaining wall with balustrade

REVISIONS	
P00 First issue	01/06/2020 JSW
P01 E02 Planters added	26/06/2020 JSW
P03 Final Stage 3 Issue	17/02/2021 JSW
P04 Stage 4 Issue	18/03/2021 JSW
C01 Issued for information	11/03/2022 AW
C02 Titleblock updated, comments integrated	27/03/2025 RKC
C03 Building layout updated	24/04/2025 RKC

H | E | D Hyland Edgar Driver
**Landscape Architects
& Urban Designers**

One Wessex Way, Colson Common, Winchester, SO21 1WG 1 01962 711 600

CLIENT		
CURO		
DATE	DRAWN BY	CHECKED BY
23.03.21	JSW	AW
DRAWING STATUS	SCALE @ A1	
STAGE 5	1:100@A1	
PROJECT		
THE CHARTER HORN YARD AND MARKET SQUARE		
DRAWING TITLE		
GENERAL ARRANGEMENT PLAN 2 OF 6		
DRAWING NUMBER	REVISION	
L-1344-HED-ZZ-EX-DR-L-102	C03	

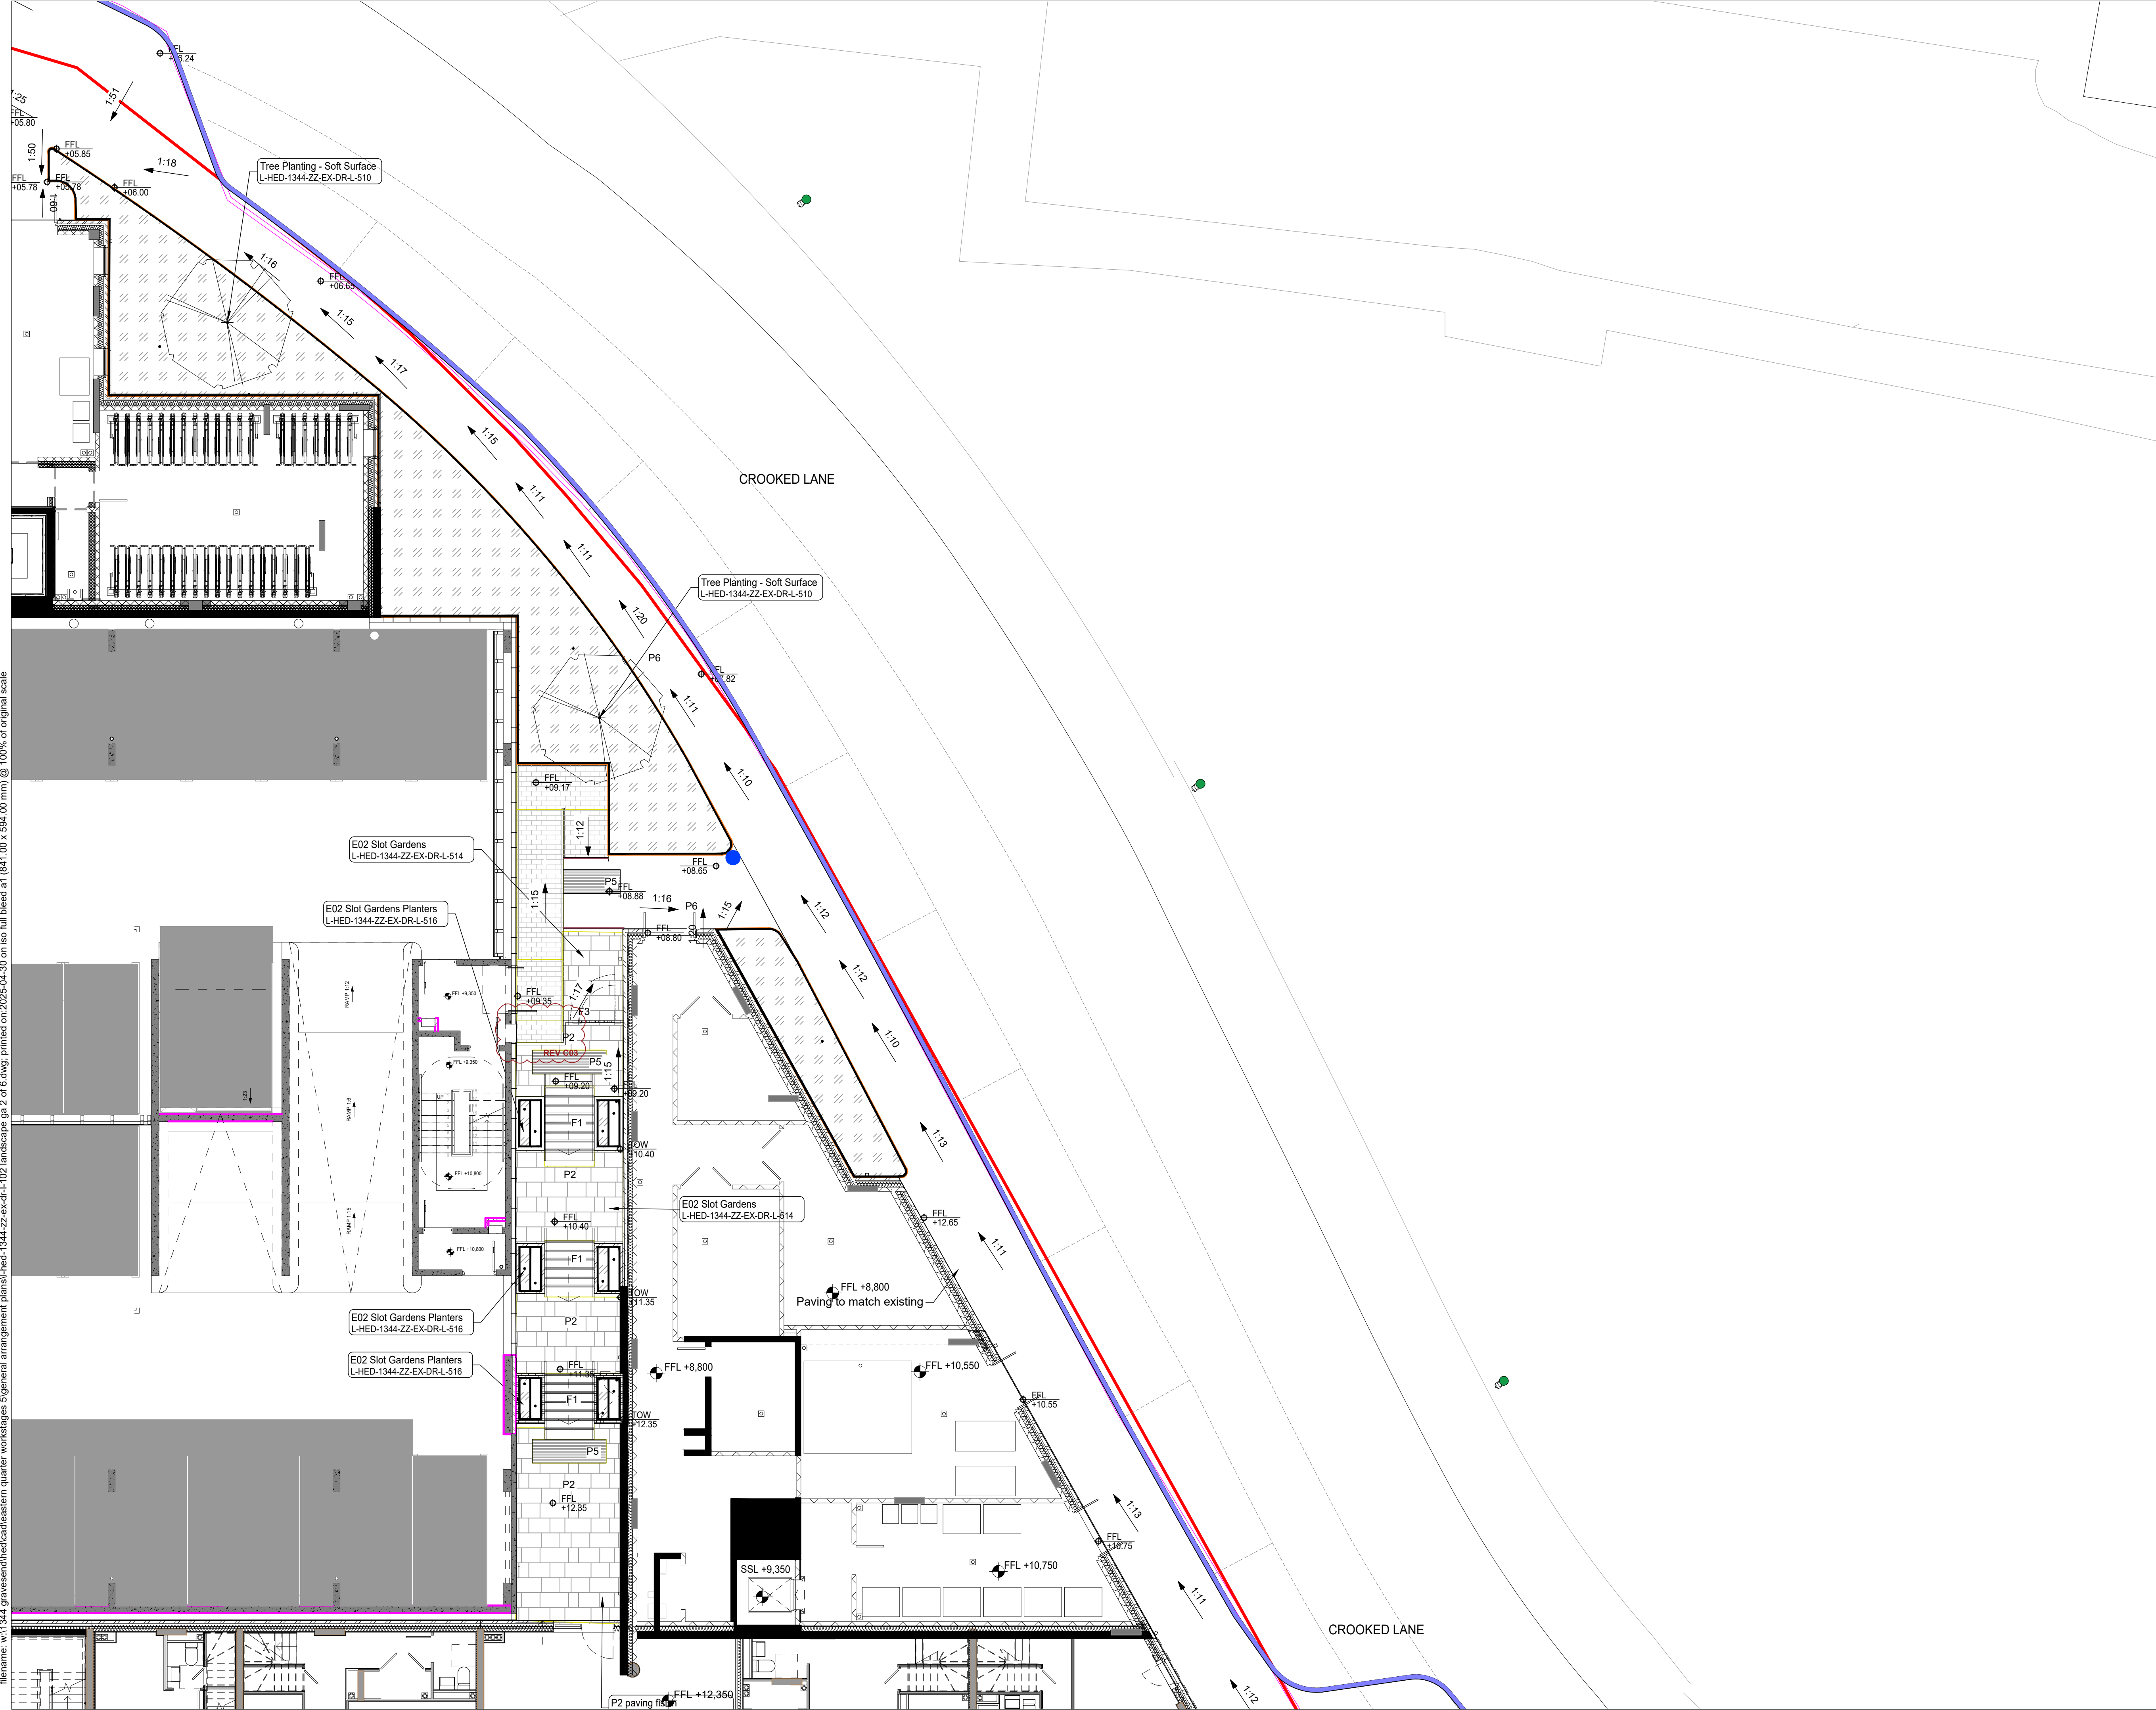

Filename: w:\1344 gravesend\hedge\eastern quarter\workspaces\5\general arrangement plans\h-d-1344-zz-ex-dr-l-102 landscape gp 2 of 6.dwg, printed on 2025-04-30 on iso full bleed at (841.00 x 594.00 mm) @ 100% of original scale