




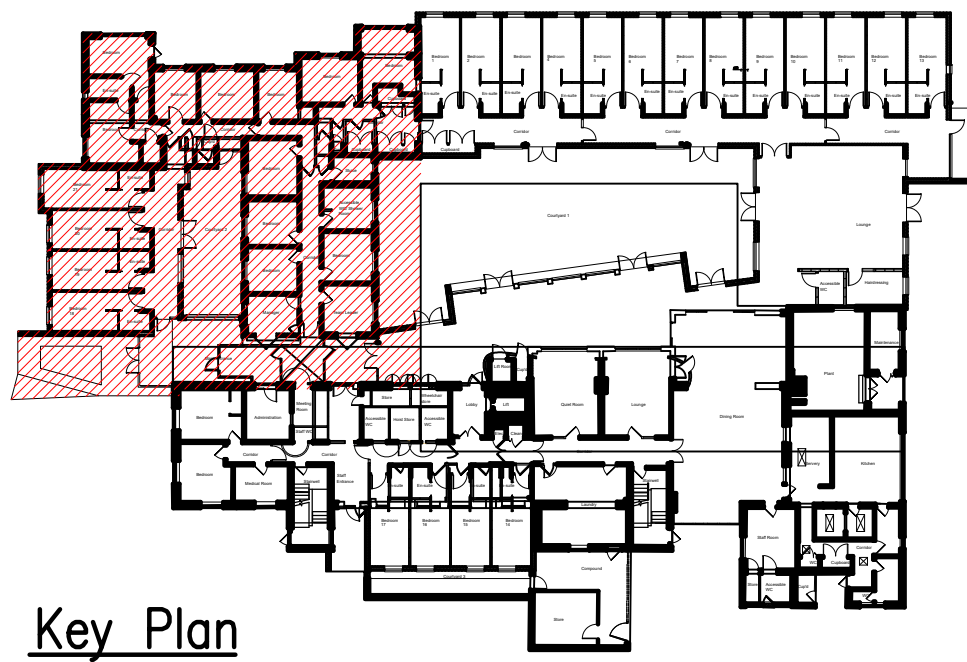

Key Plan

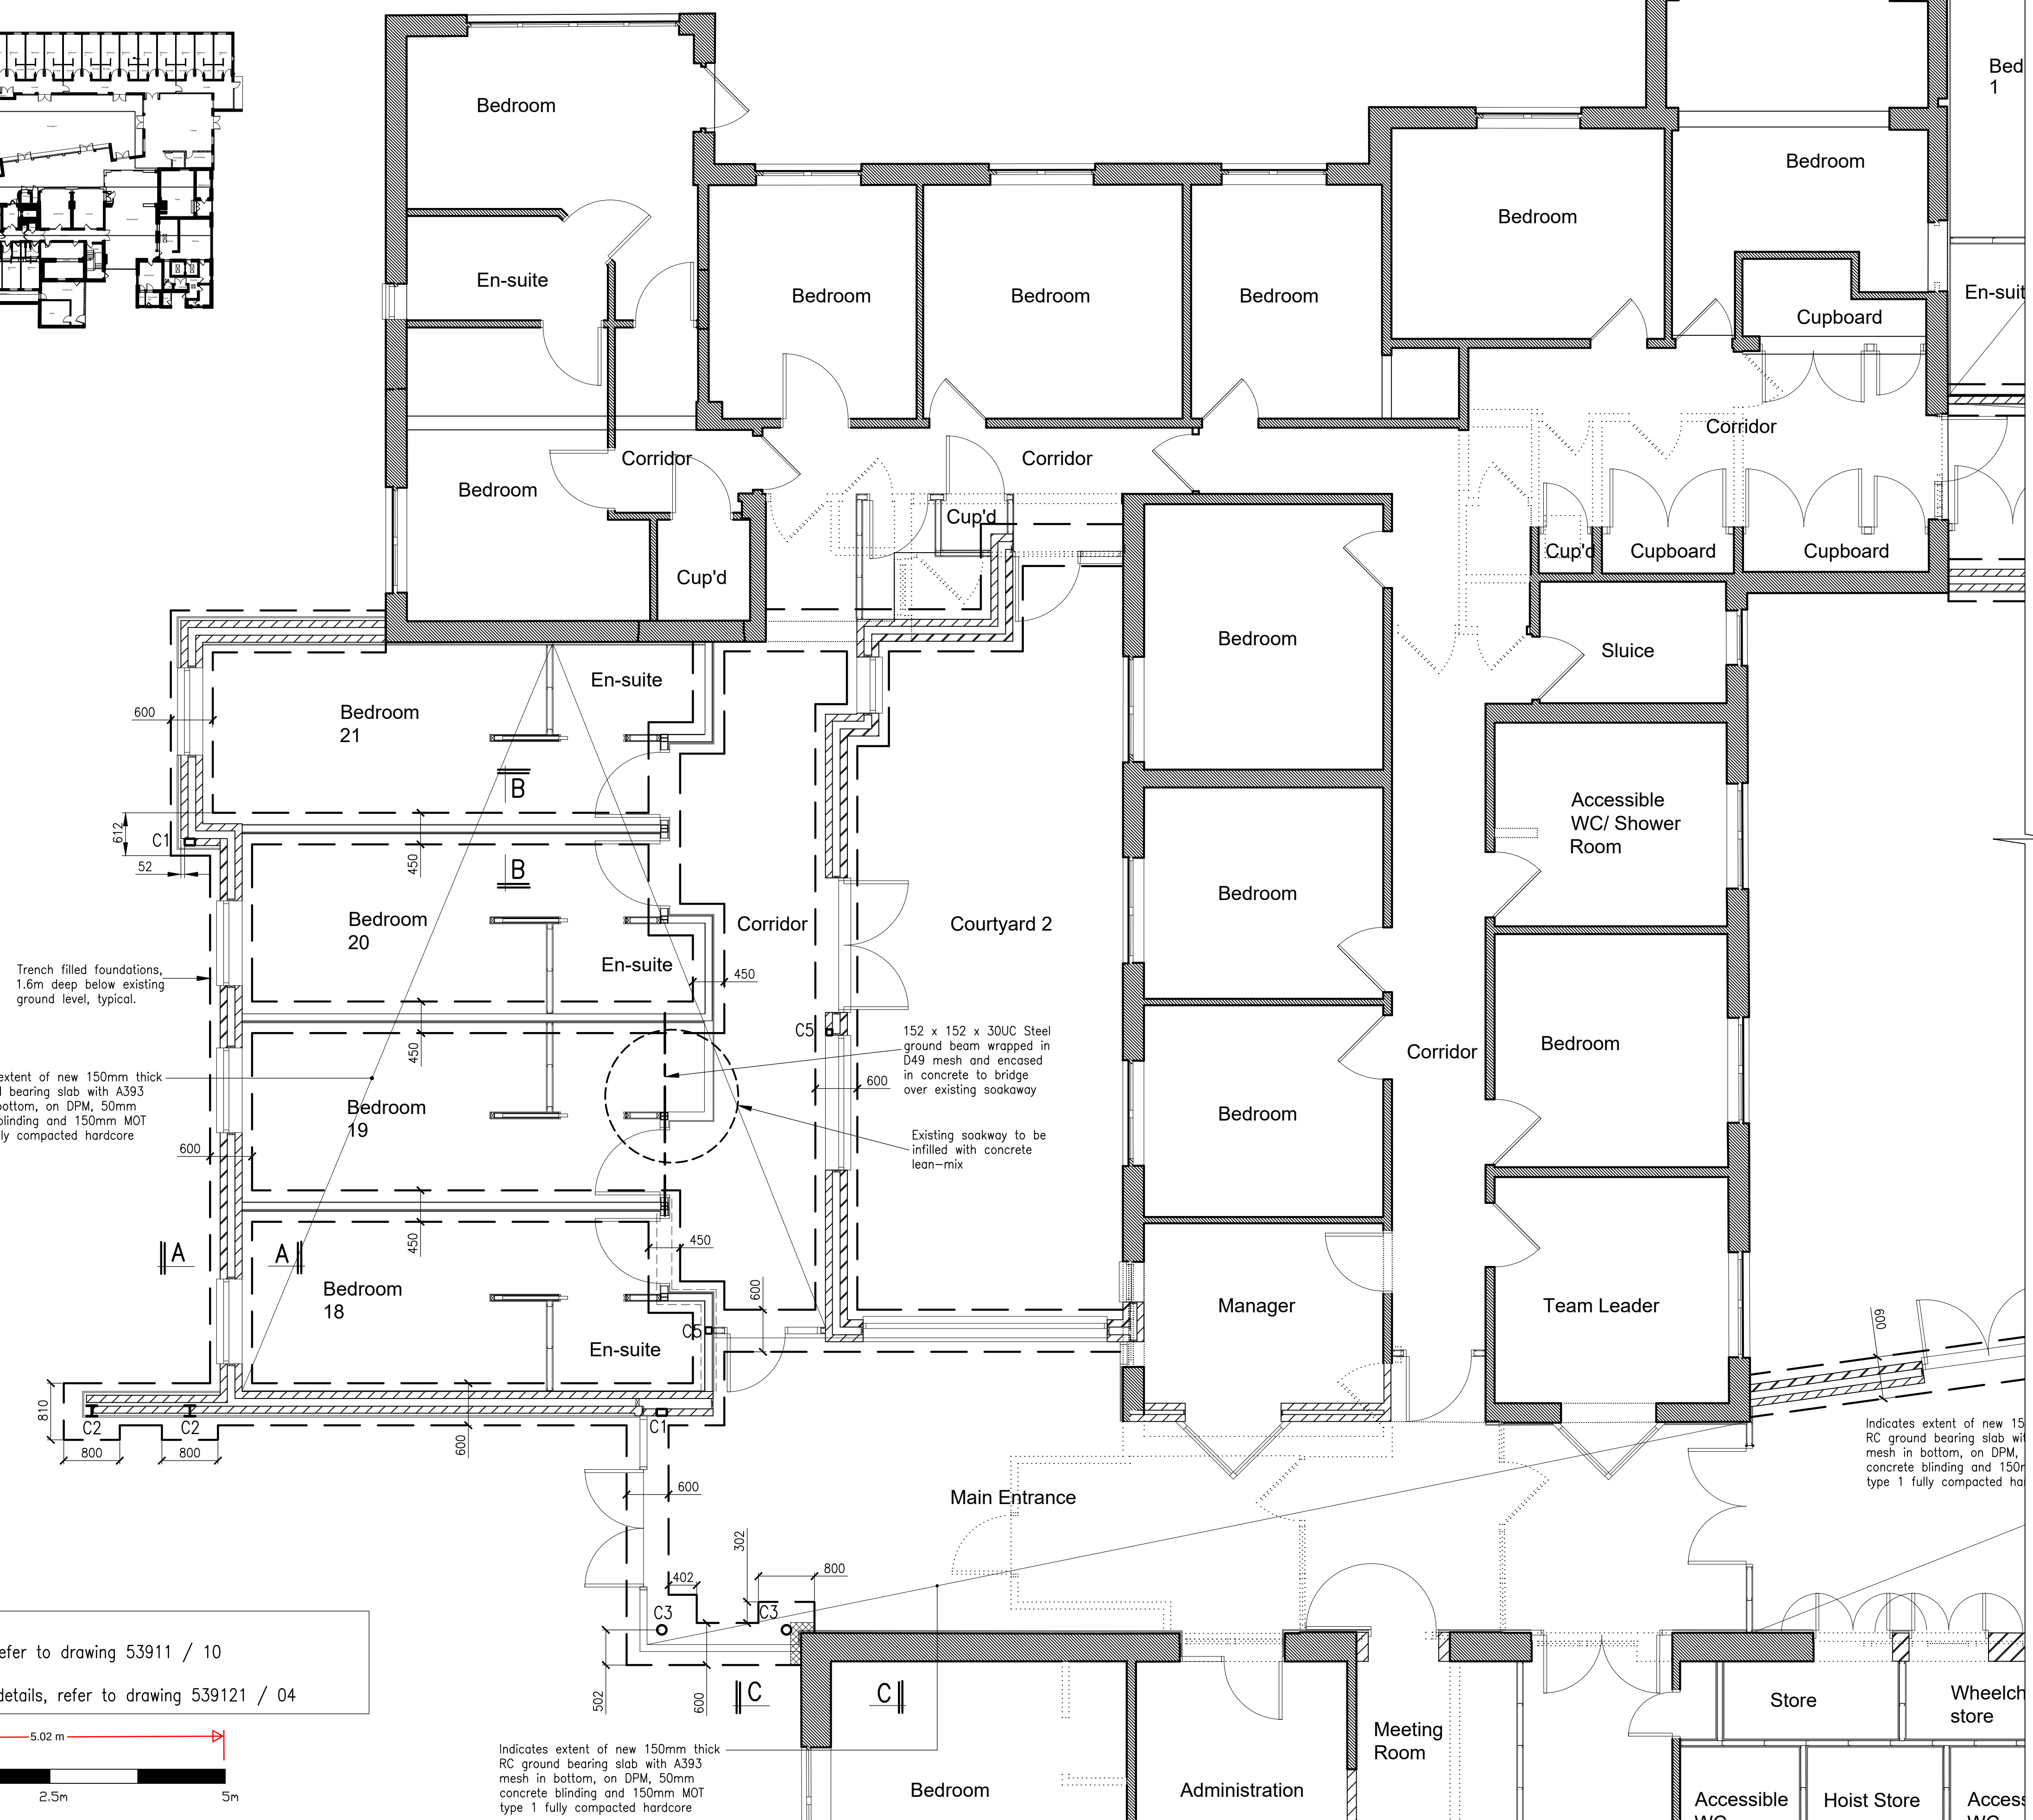

Notes:
1. For Sections, refer to drawing 53911 / 10
2. For baseplate details, refer to drawing 539121 / 04

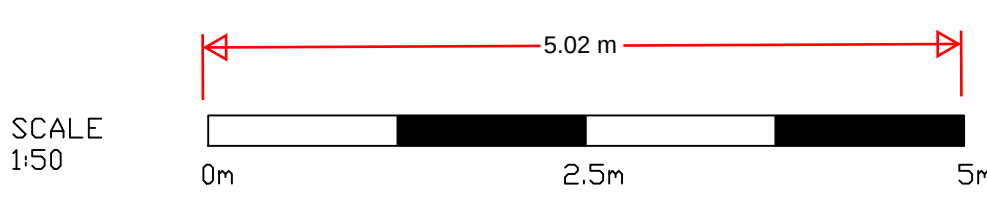

Indicates extent of new 150mm thick RC ground bearing slab with A393 mesh in bottom, on DPM, 50mm concrete blinding and 150mm MOT type 1 fully compacted hardcore

- NOTES
- For general notes see vkhp-consulting drawing 539121 / 01.
 - FND3 Designed Concrete mix to be used for all foundations.
 - Foundations designed for 125 kN/m2 allowable safe ground bearing pressure.
 - Pod foundations to be a minimum of 500mm thick and have a layer of A393 mesh in bottom with 75mm cover.
 - All foundations to be a minimum of 1.6m below ground and be founded onto the Chalk formation. Formation depth to be inspected and agreed by the Building Control officer prior to concreting any foundations.

Legend

- Indicates demolished walls
- C1 Indicates 150 x 100 x 5 RHS steel column
- C2 Indicates 152 x 152 x 37 UC steel column
- C3 Indicates 139.7 x 6.3 CHS steel column
- C4 NOT USED
- C5 Indicates 90 x 90 x 5 SHS steel column
- C6 Indicates 100 x 100 x 10 SHS steel column
- WP Indicates Ancon 65 x 60 x 5 WP3 Windpost
- Indicates 300mm wide minimum x 700mm long x 215mm deep dense concrete padstone

C		14.07.22
B	Revised to latest Architect's layout as per revision clouds	18.02.22
A	Drawing updated as per Revision Clouds	01.02.22
P1	Loadbearing walls changed to light gauge metal studs	21.12.21
P	Preliminary Issue	03.11.21
Rev	Revision note	Date

vkhp-consulting
civil and structural

The Forge, Little Mount Stn., Tunbridge Wells, Kent TN11 1YS
Tel 01892 521941 Fax 01892 533149 E.mail tw@vkhp.co.uk

340 High Street, Dorking, Surrey RH4 1QX
Tel 01306 881012 Fax 01306 881190 E.mail dkp@vkhp.co.uk

Greenfield House, 3 The Square, Storrington, West Sussex RH20 4DJ
Tel 01903 740090 E.mail sto@vkhp.co.uk

☒
☐
☐

Project Hevercourt Residential Home Goodwood Crescent Gravesend, Kent, DA12 5EY			
Title Ground Floor- South Bedwing Bedrooms 18 - 21 (Showing Foundations Below)			
Drn By WZ	Chk By WZ	DRG NO 539121/ 02	REV C
Date Nov 2021	Scale 1:50		