
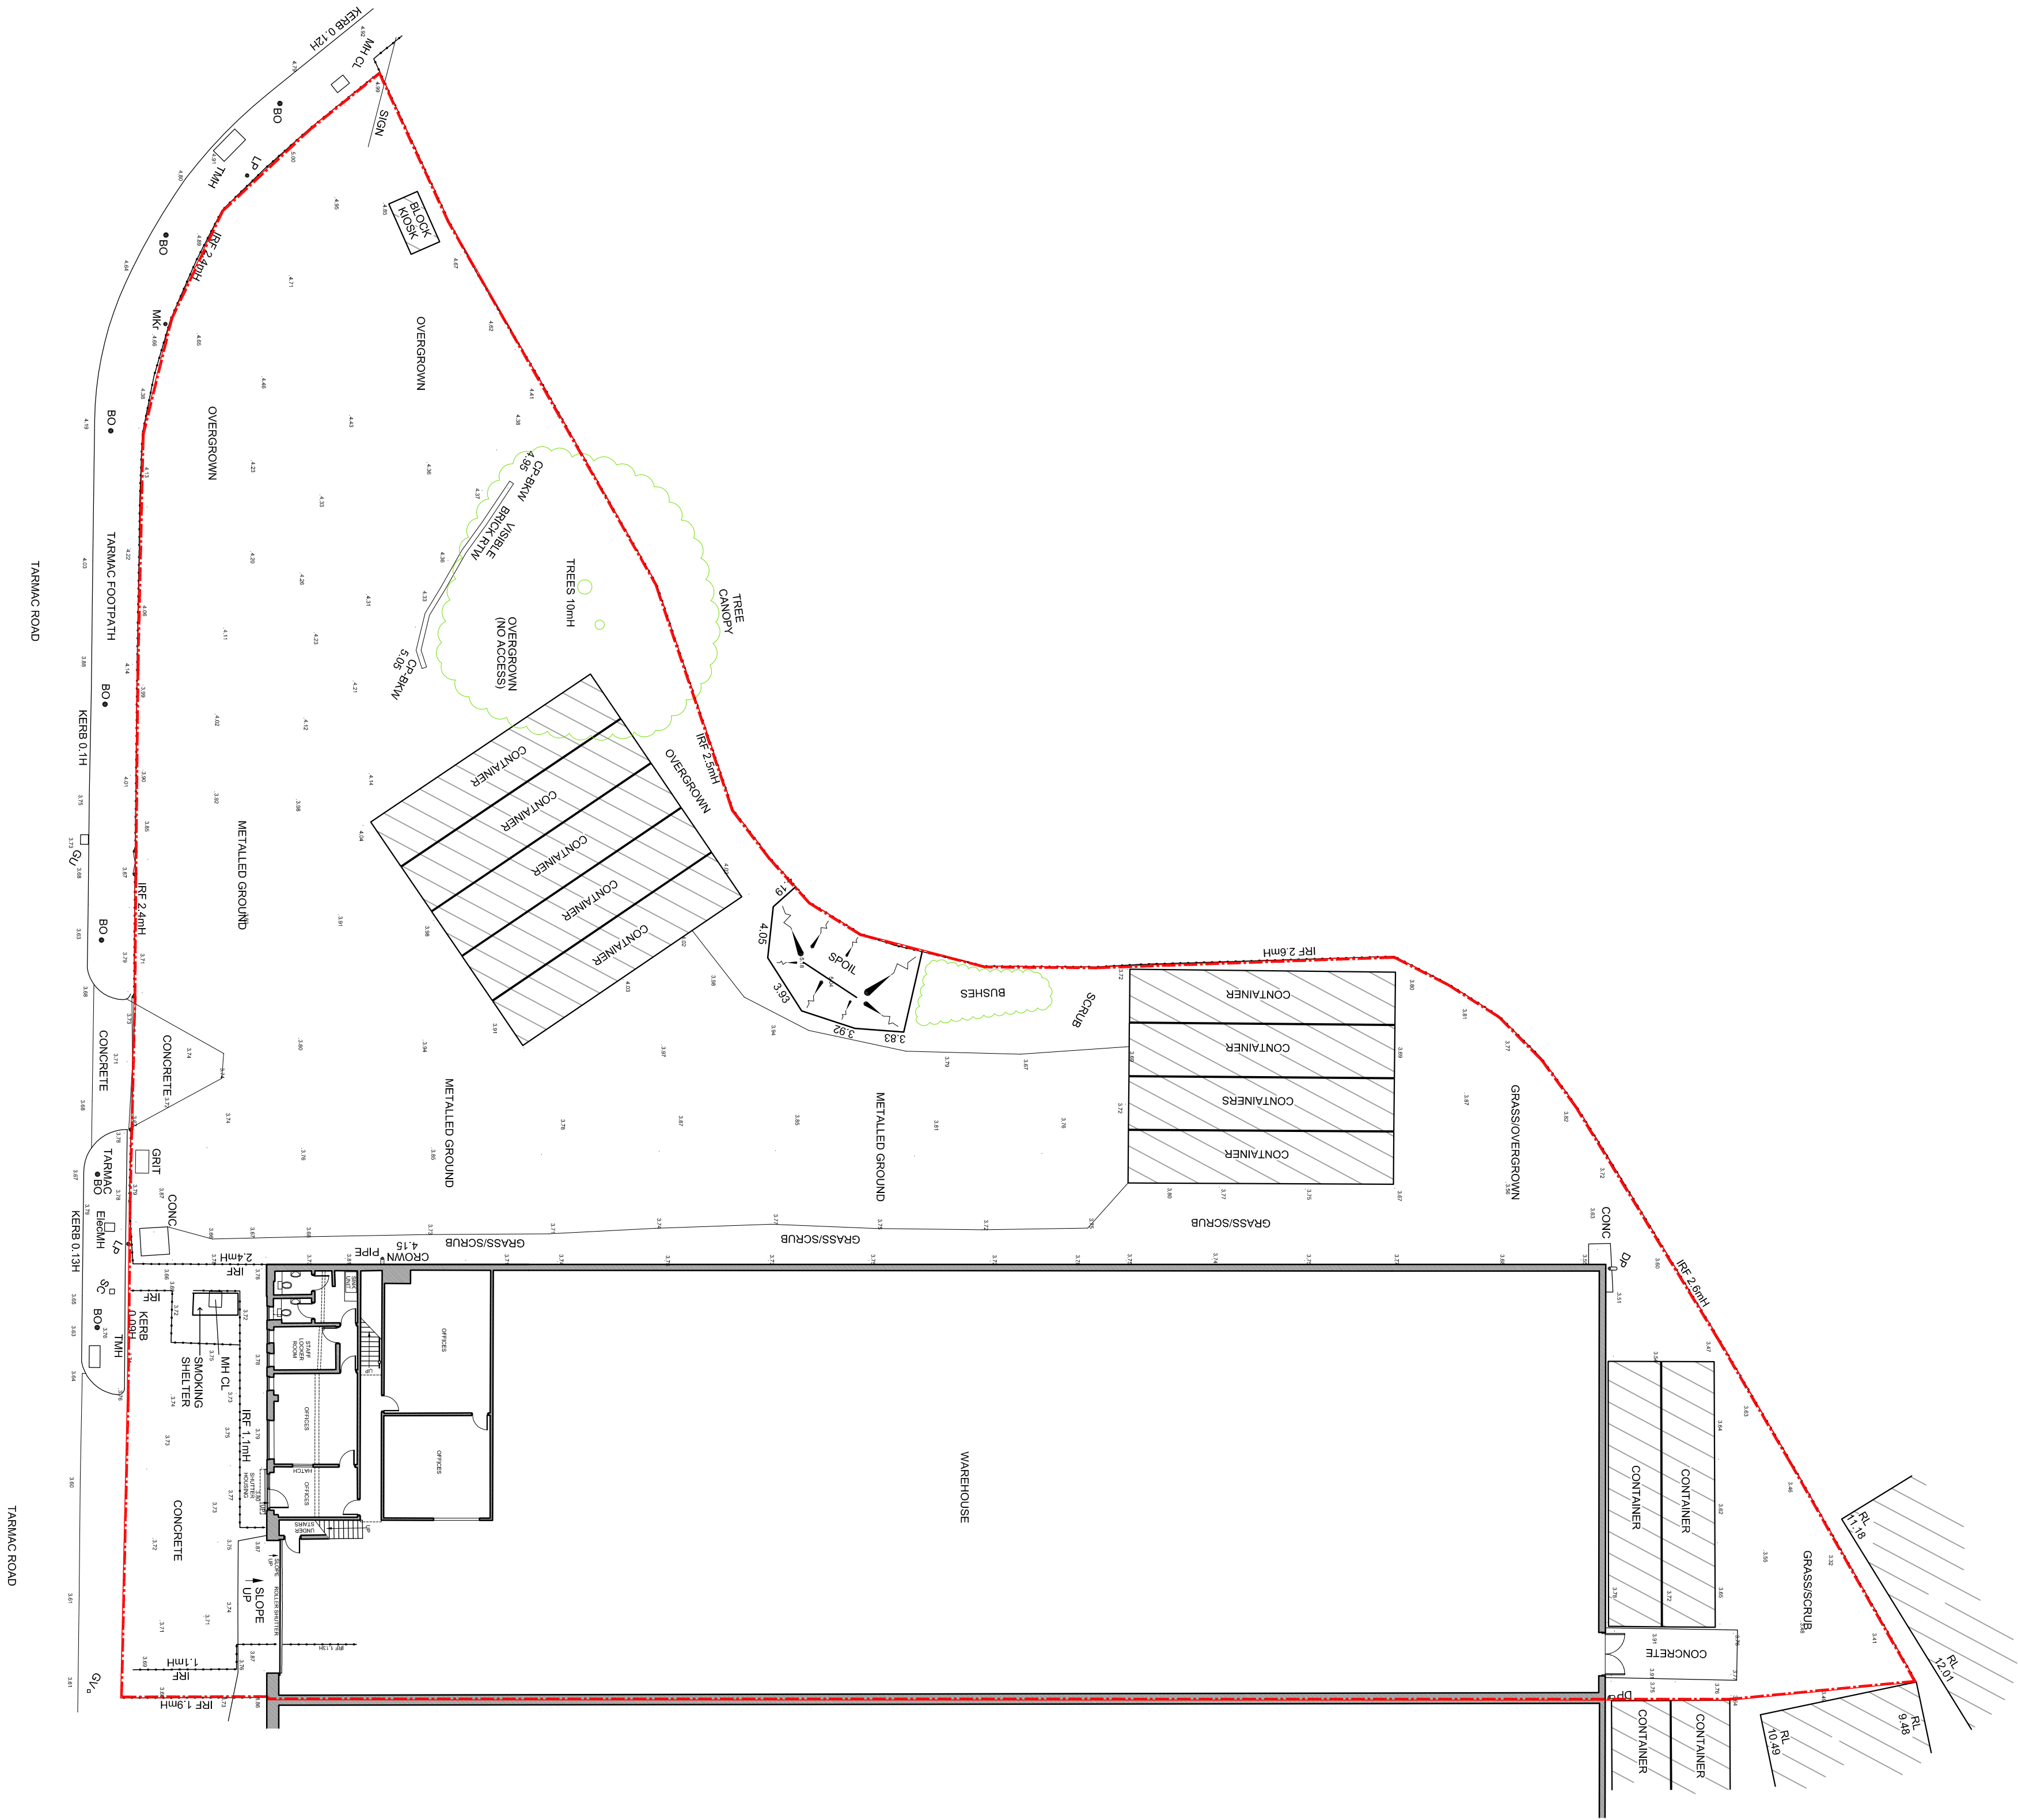
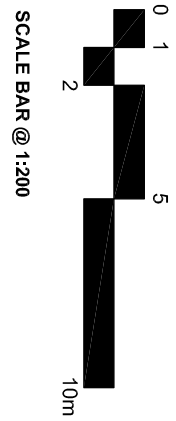


PLANNING

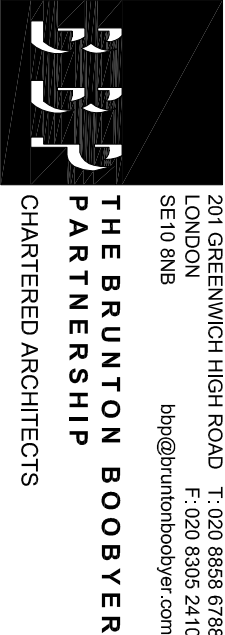

201 GREENWICH HIGH ROAD T: 020 8858 8788  
LONDON SE10 5NB  
bbr@bruntonbooyer.com  
THE BRUNTON BOOYER  
PARTNERSHIP  
CHARTERED ARCHITECTS

UNIT J1, NORTHFLEET  
INDUSTRIAL ESTATE,  
LOWER ROAD, DA11 9BL.  
EXISTING GROUND FLR PLAN

scale 1:200@A1  
drawn 4101  
date 10.10.22

1079A/03  
revision A