



This drawing is not to be scaled. The architect is to be informed of any errors before work proceeds. The general contractor is responsible for checking all dimensions.

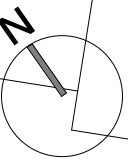

Notes

Existing Trees

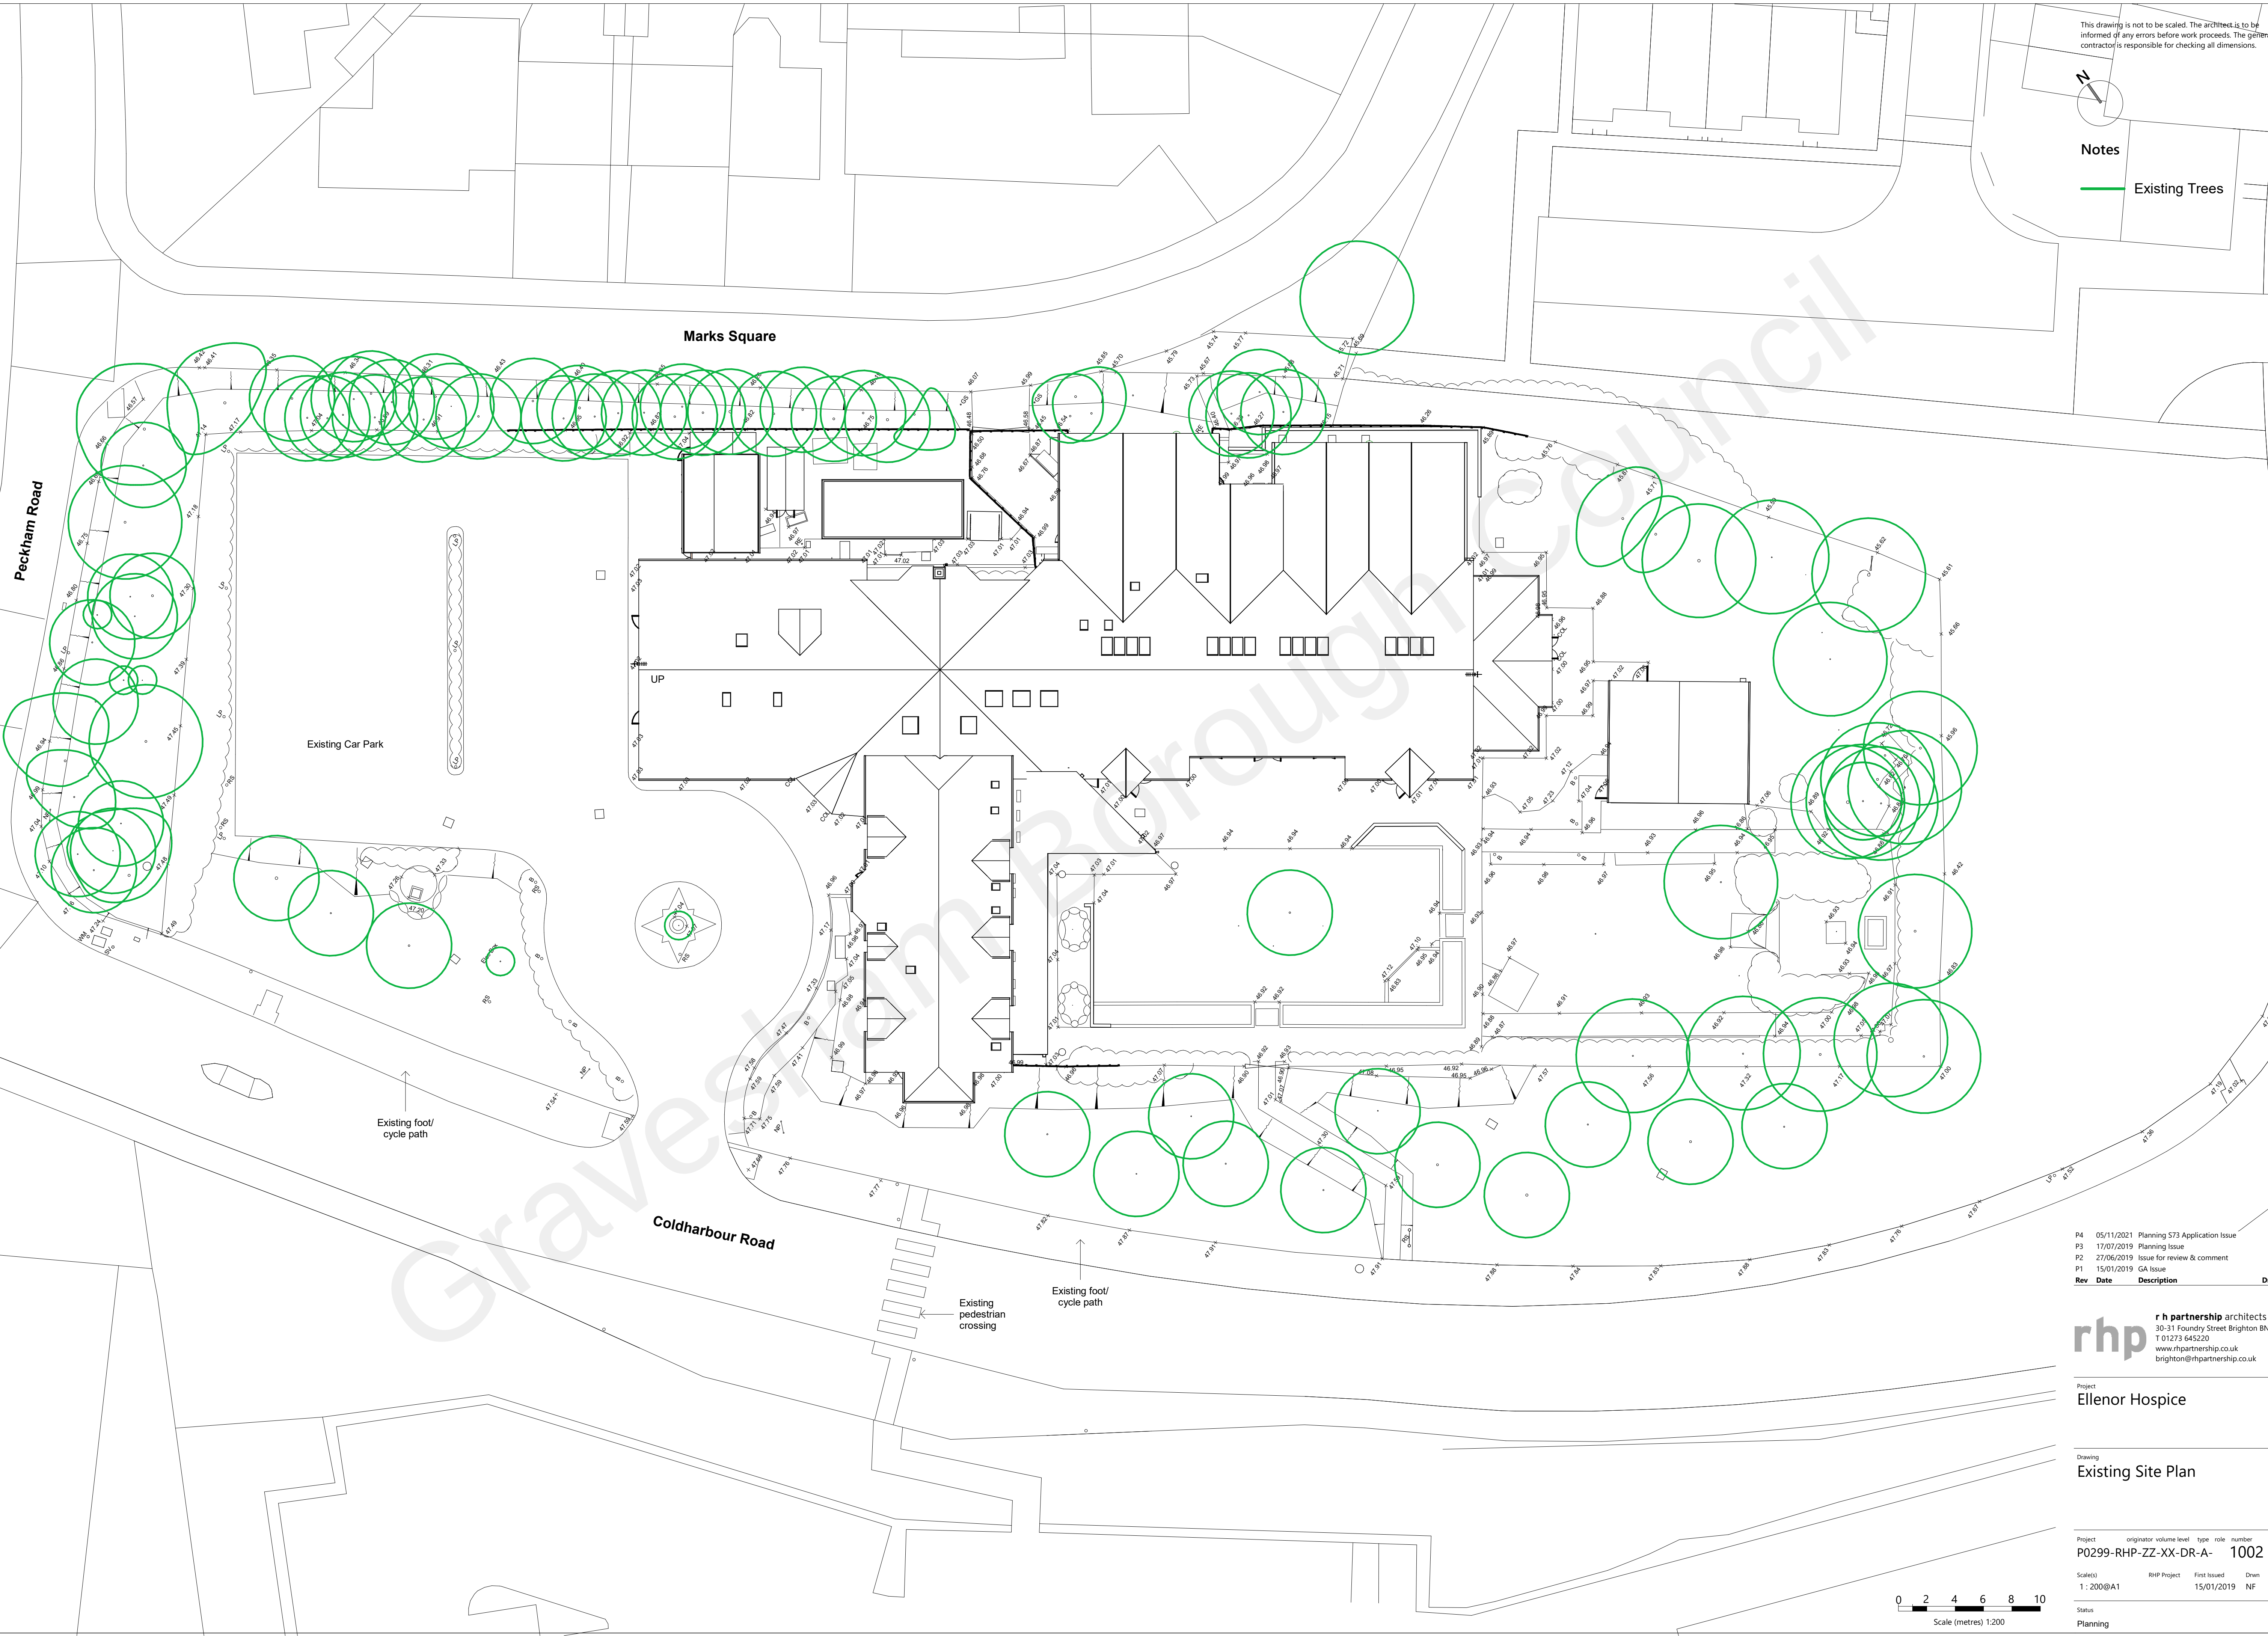

P4	05/11/2021	Planning S73 Application Issue	MB
P3	17/07/2019	Planning Issue	NF
P2	27/06/2019	Issue for review & comment	NF
P1	15/01/2019	GA Issue	NF
Rev	Date	Description	Drwn

rhp r h partnership architects
30-31 Foundry Street Brighton BN1 4AT
T 01273 645220
www.rhpartnership.co.uk
brighton@rhpartnership.co.uk

Project
Ellenor Hospice

Drawing
Existing Site Plan

Project	originator	volume	level	type	role	number	revision
P0299-RHP-ZZ-XX-DR-A-						1002	P4
Scales)	RHP Project	First Issued	Drwn	Chad			
1 : 200@A1		15/01/2019	NF	NH			
Status							
Planning							S2

