



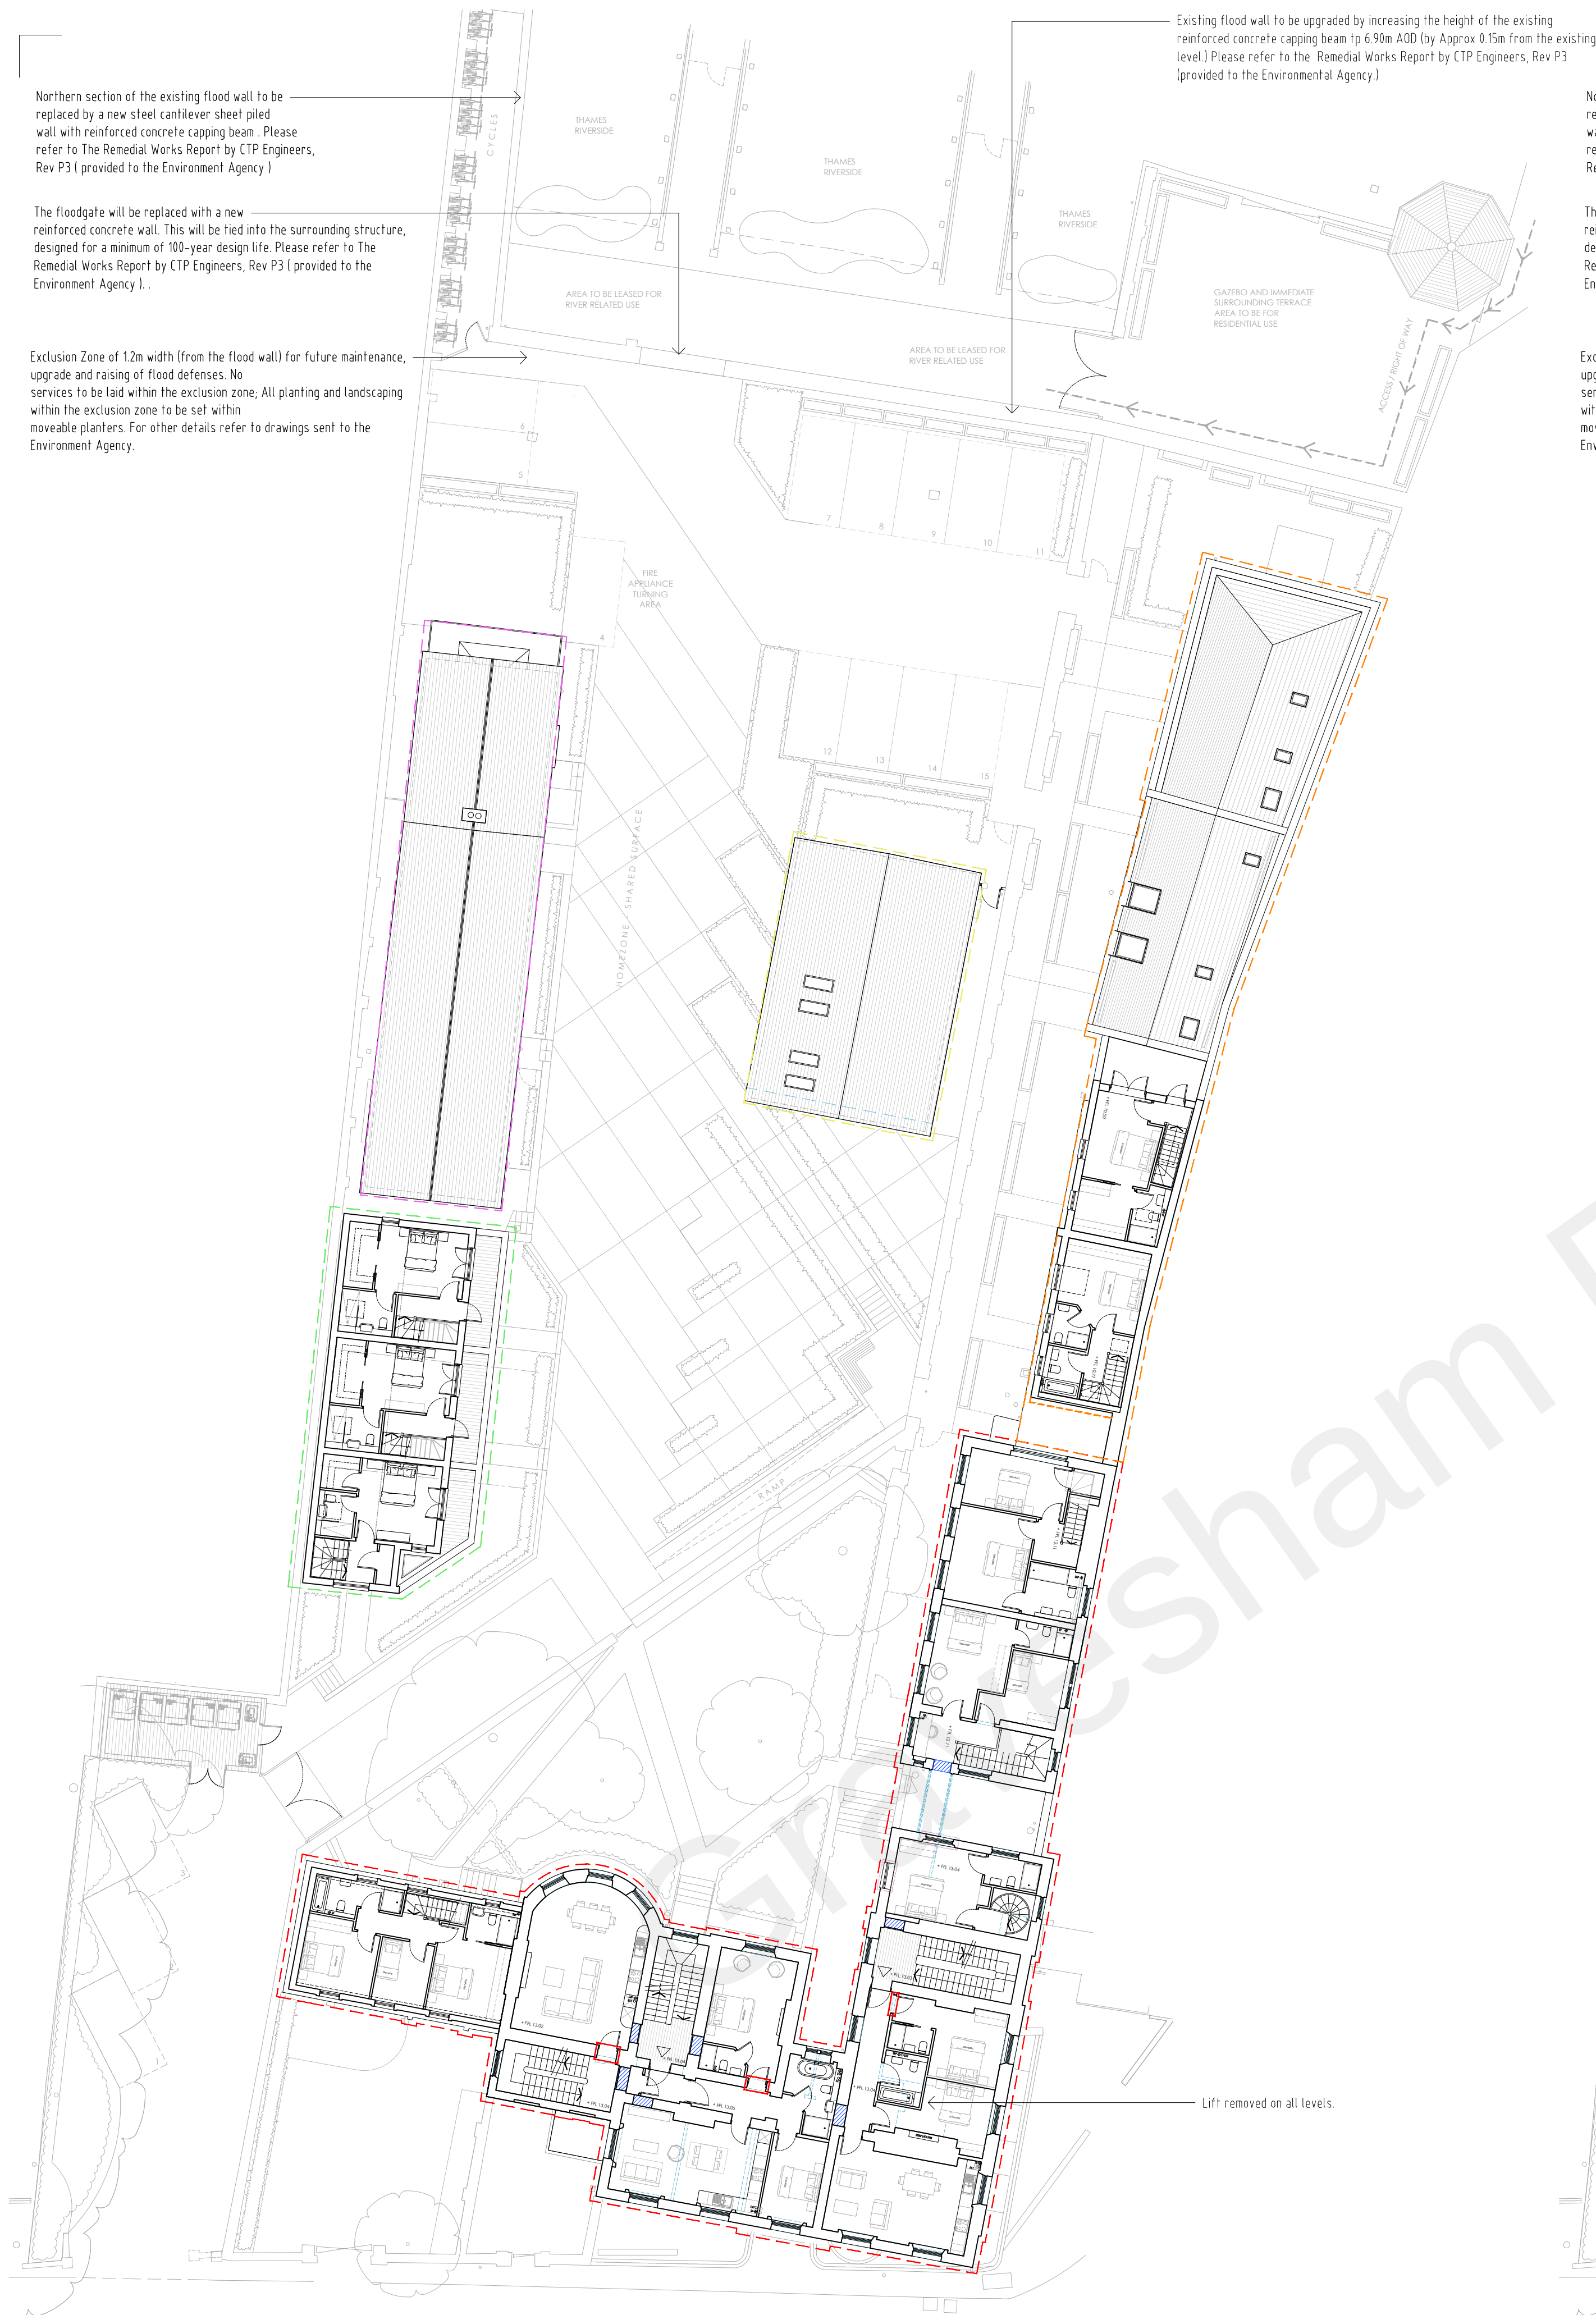

Proposed Site and First Floor Plan

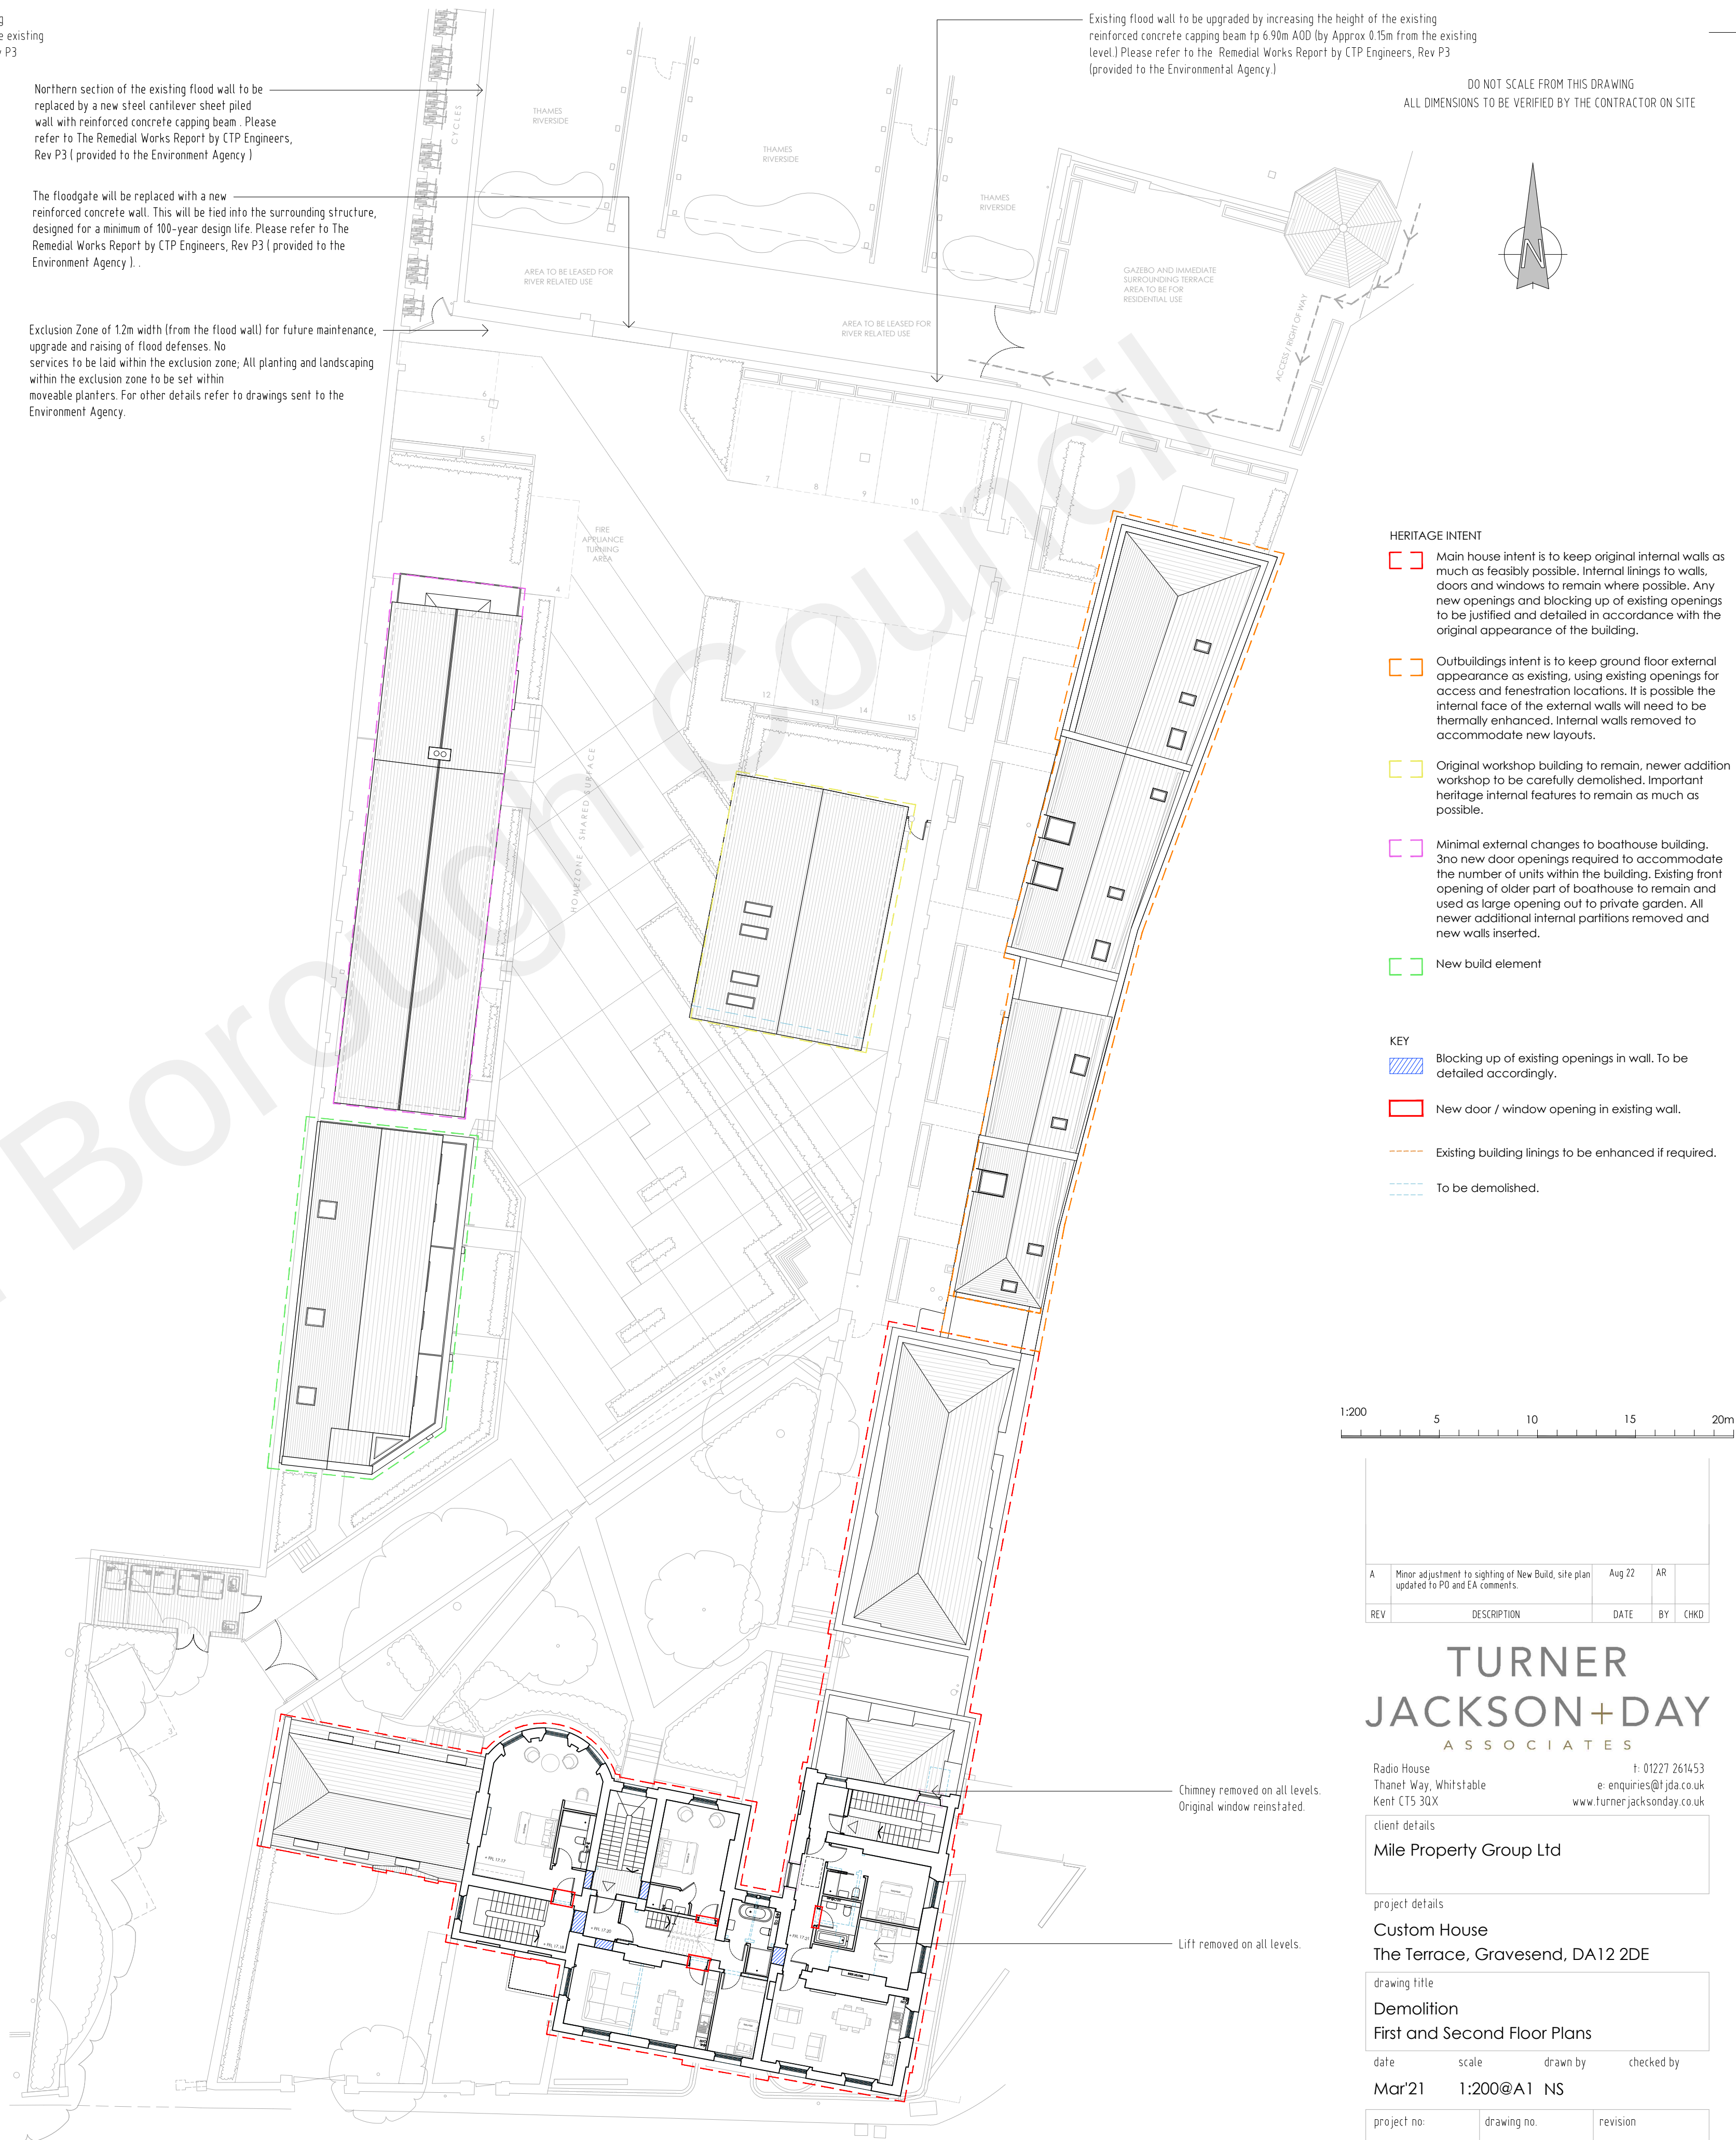

Proposed Site and Second Floor Plan