

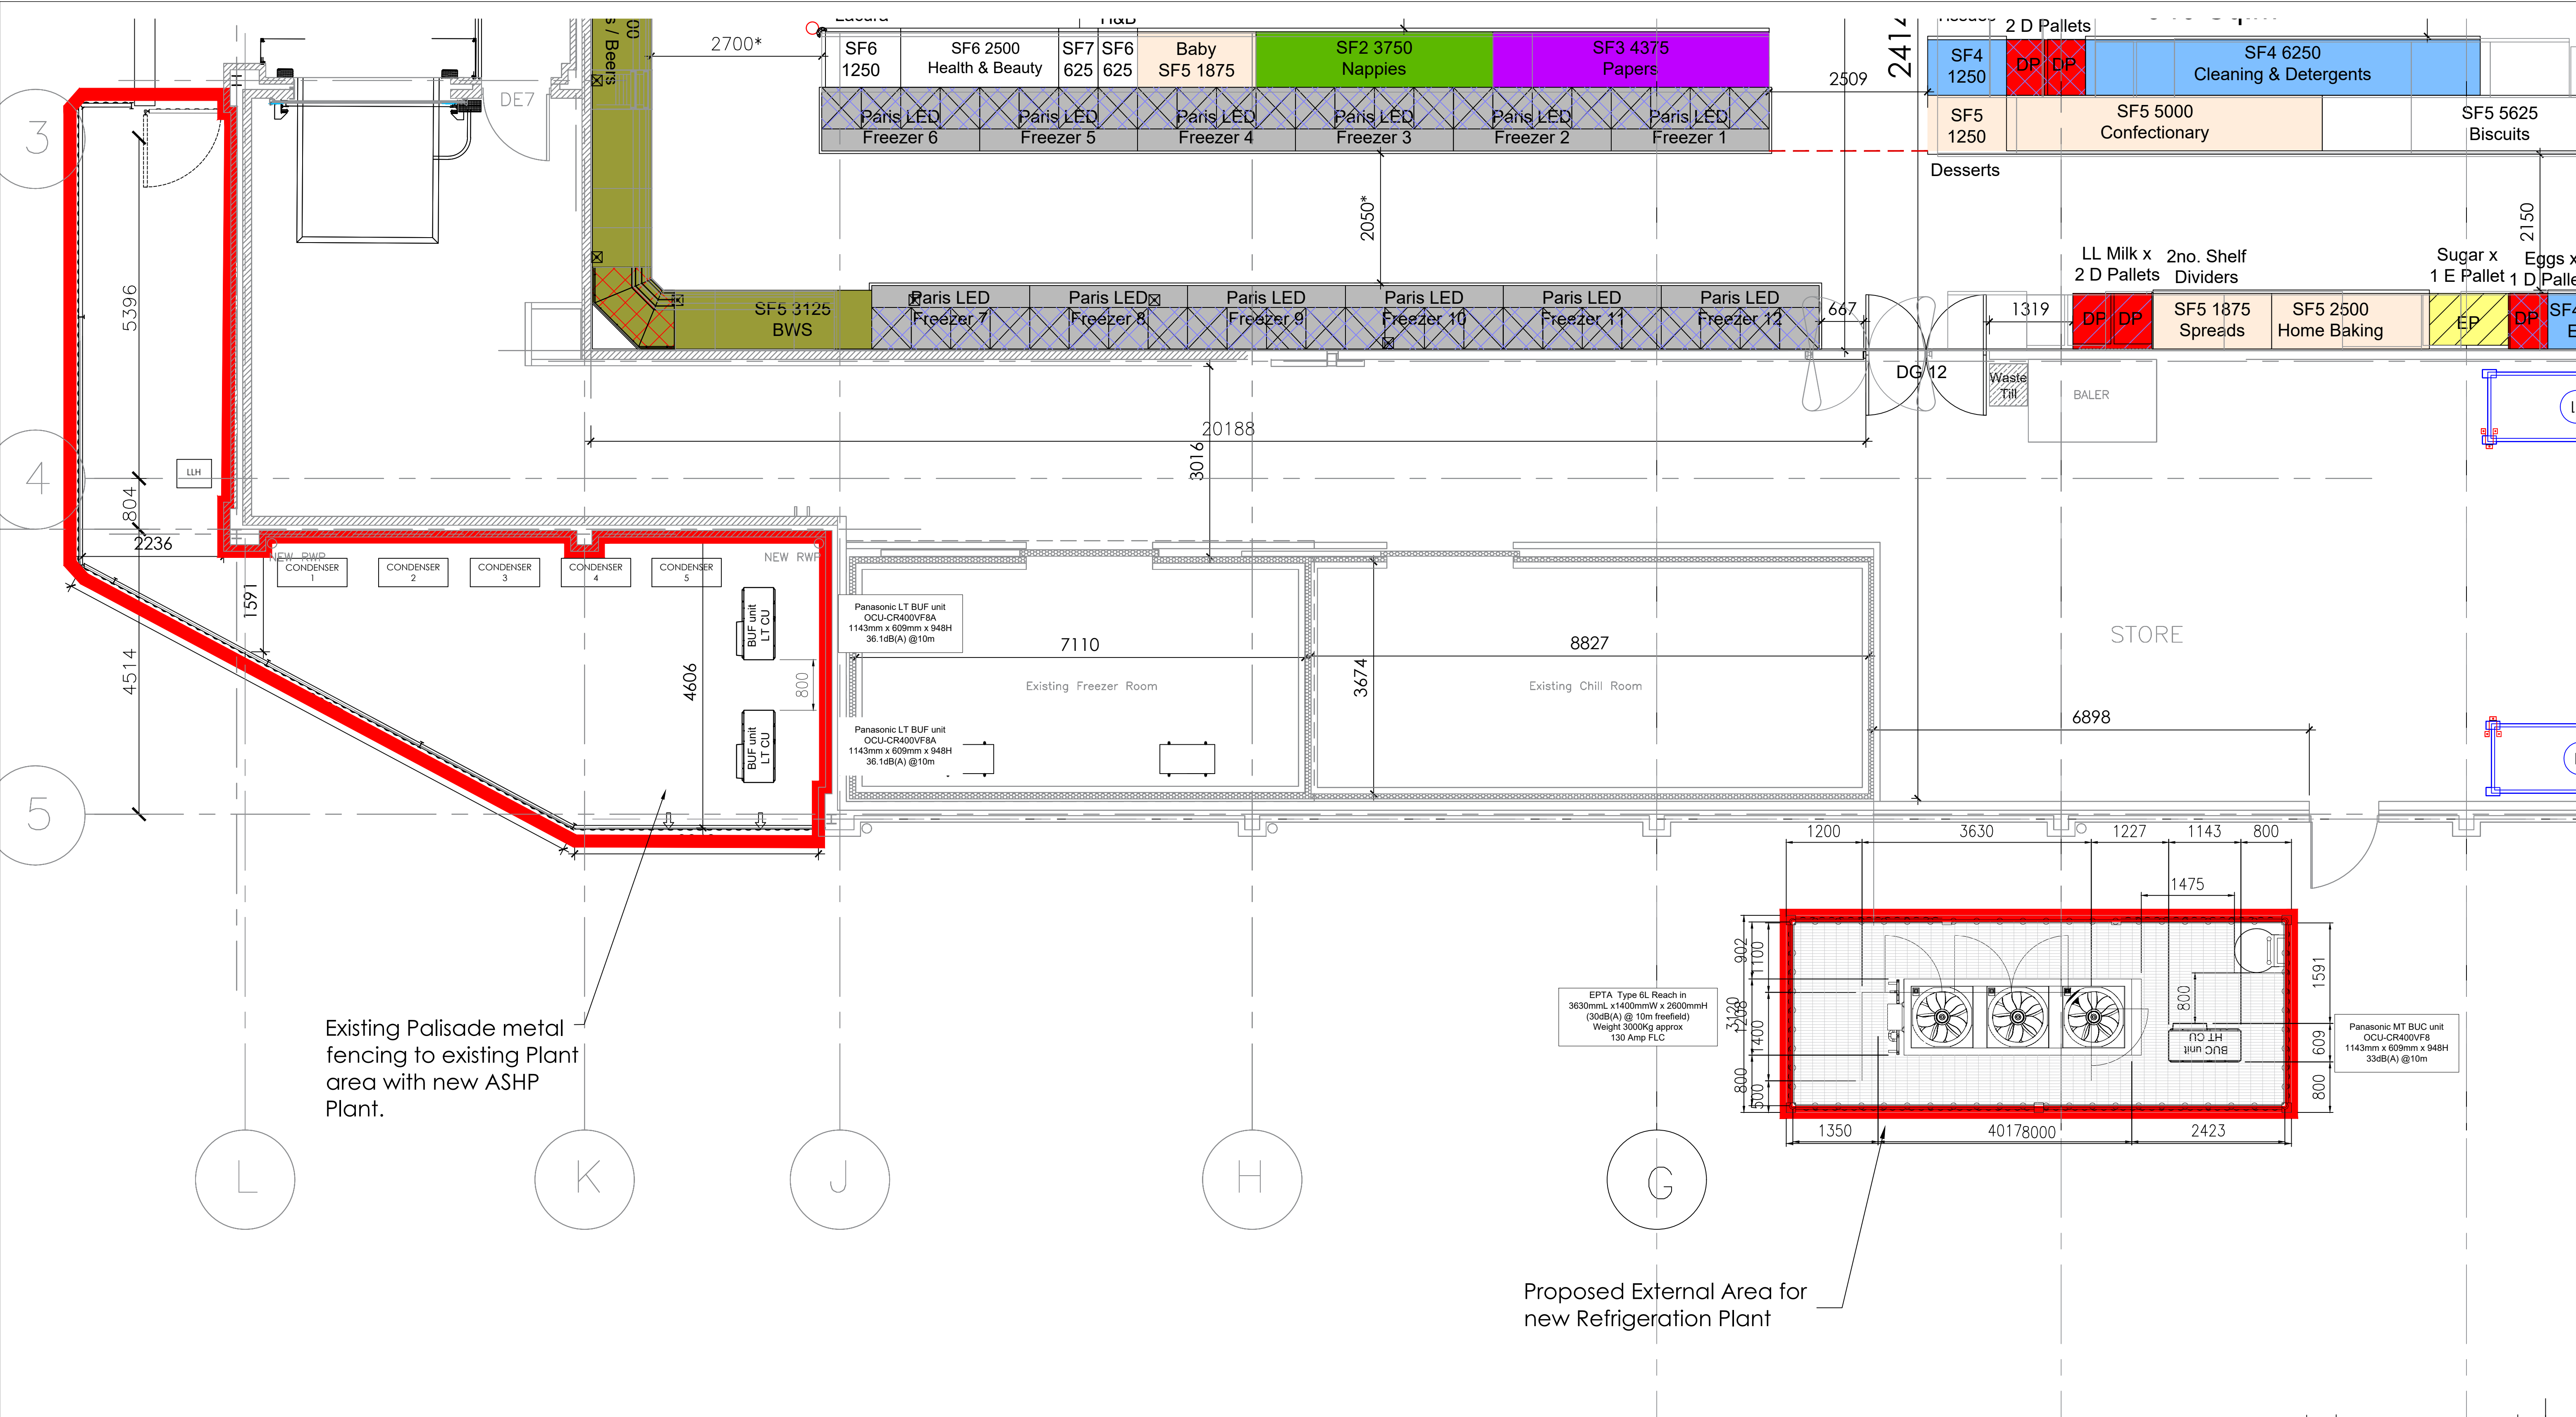


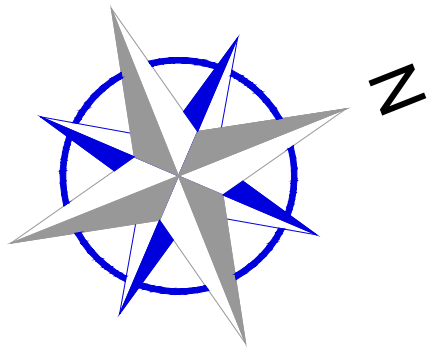

PROPOSED PLANT AREA - SCALE 1:50

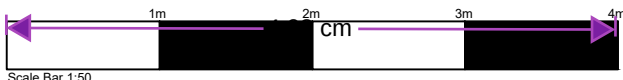

SITE WORKS AREA 24.96m² for Refridge Plant area
0.0025 Hectares

ALDI DEMISE 53m² for M& E Plant Area
0.0053 Hectares

24.96m² for Refridge Plant area
0.0025 Hectares

53m² for M& E Plant Area
0.0022 Hectares

Proposed External Area for new Refrigeration Plant

Project Title	ALDI RETAIL DEVELOPMENT	Drawing Title	PROPOSED PLANT AREA
Client	ALDI STORES LIMITED - CHELMSFORD	Job-Dwg No	21014-SHE-36-08
Status	INFORMATION	Rev	A
Scale	1:50	Drawing Size	A1
Date	31.05.2024	Drawn By	KM
		Checked	RO

2 St. Johns North, Watfield, WPI 3QA
t: 01924 291800

Carvers Warehouse, 77 Dale Street, Manchester, M1 2HG
t: 0161 2386555

The Old Rectory, 79 High Street, Newport Pagnell, MK16 8AB
t: 01908 211575

101 London Road, Reading, RG1 3BY
t: 0118 960700

10 Gees Court, St Christophers Place, London, W10 1JJ
t: 0207 4091215

ARCHITECTS
www.harrispartnership.com