

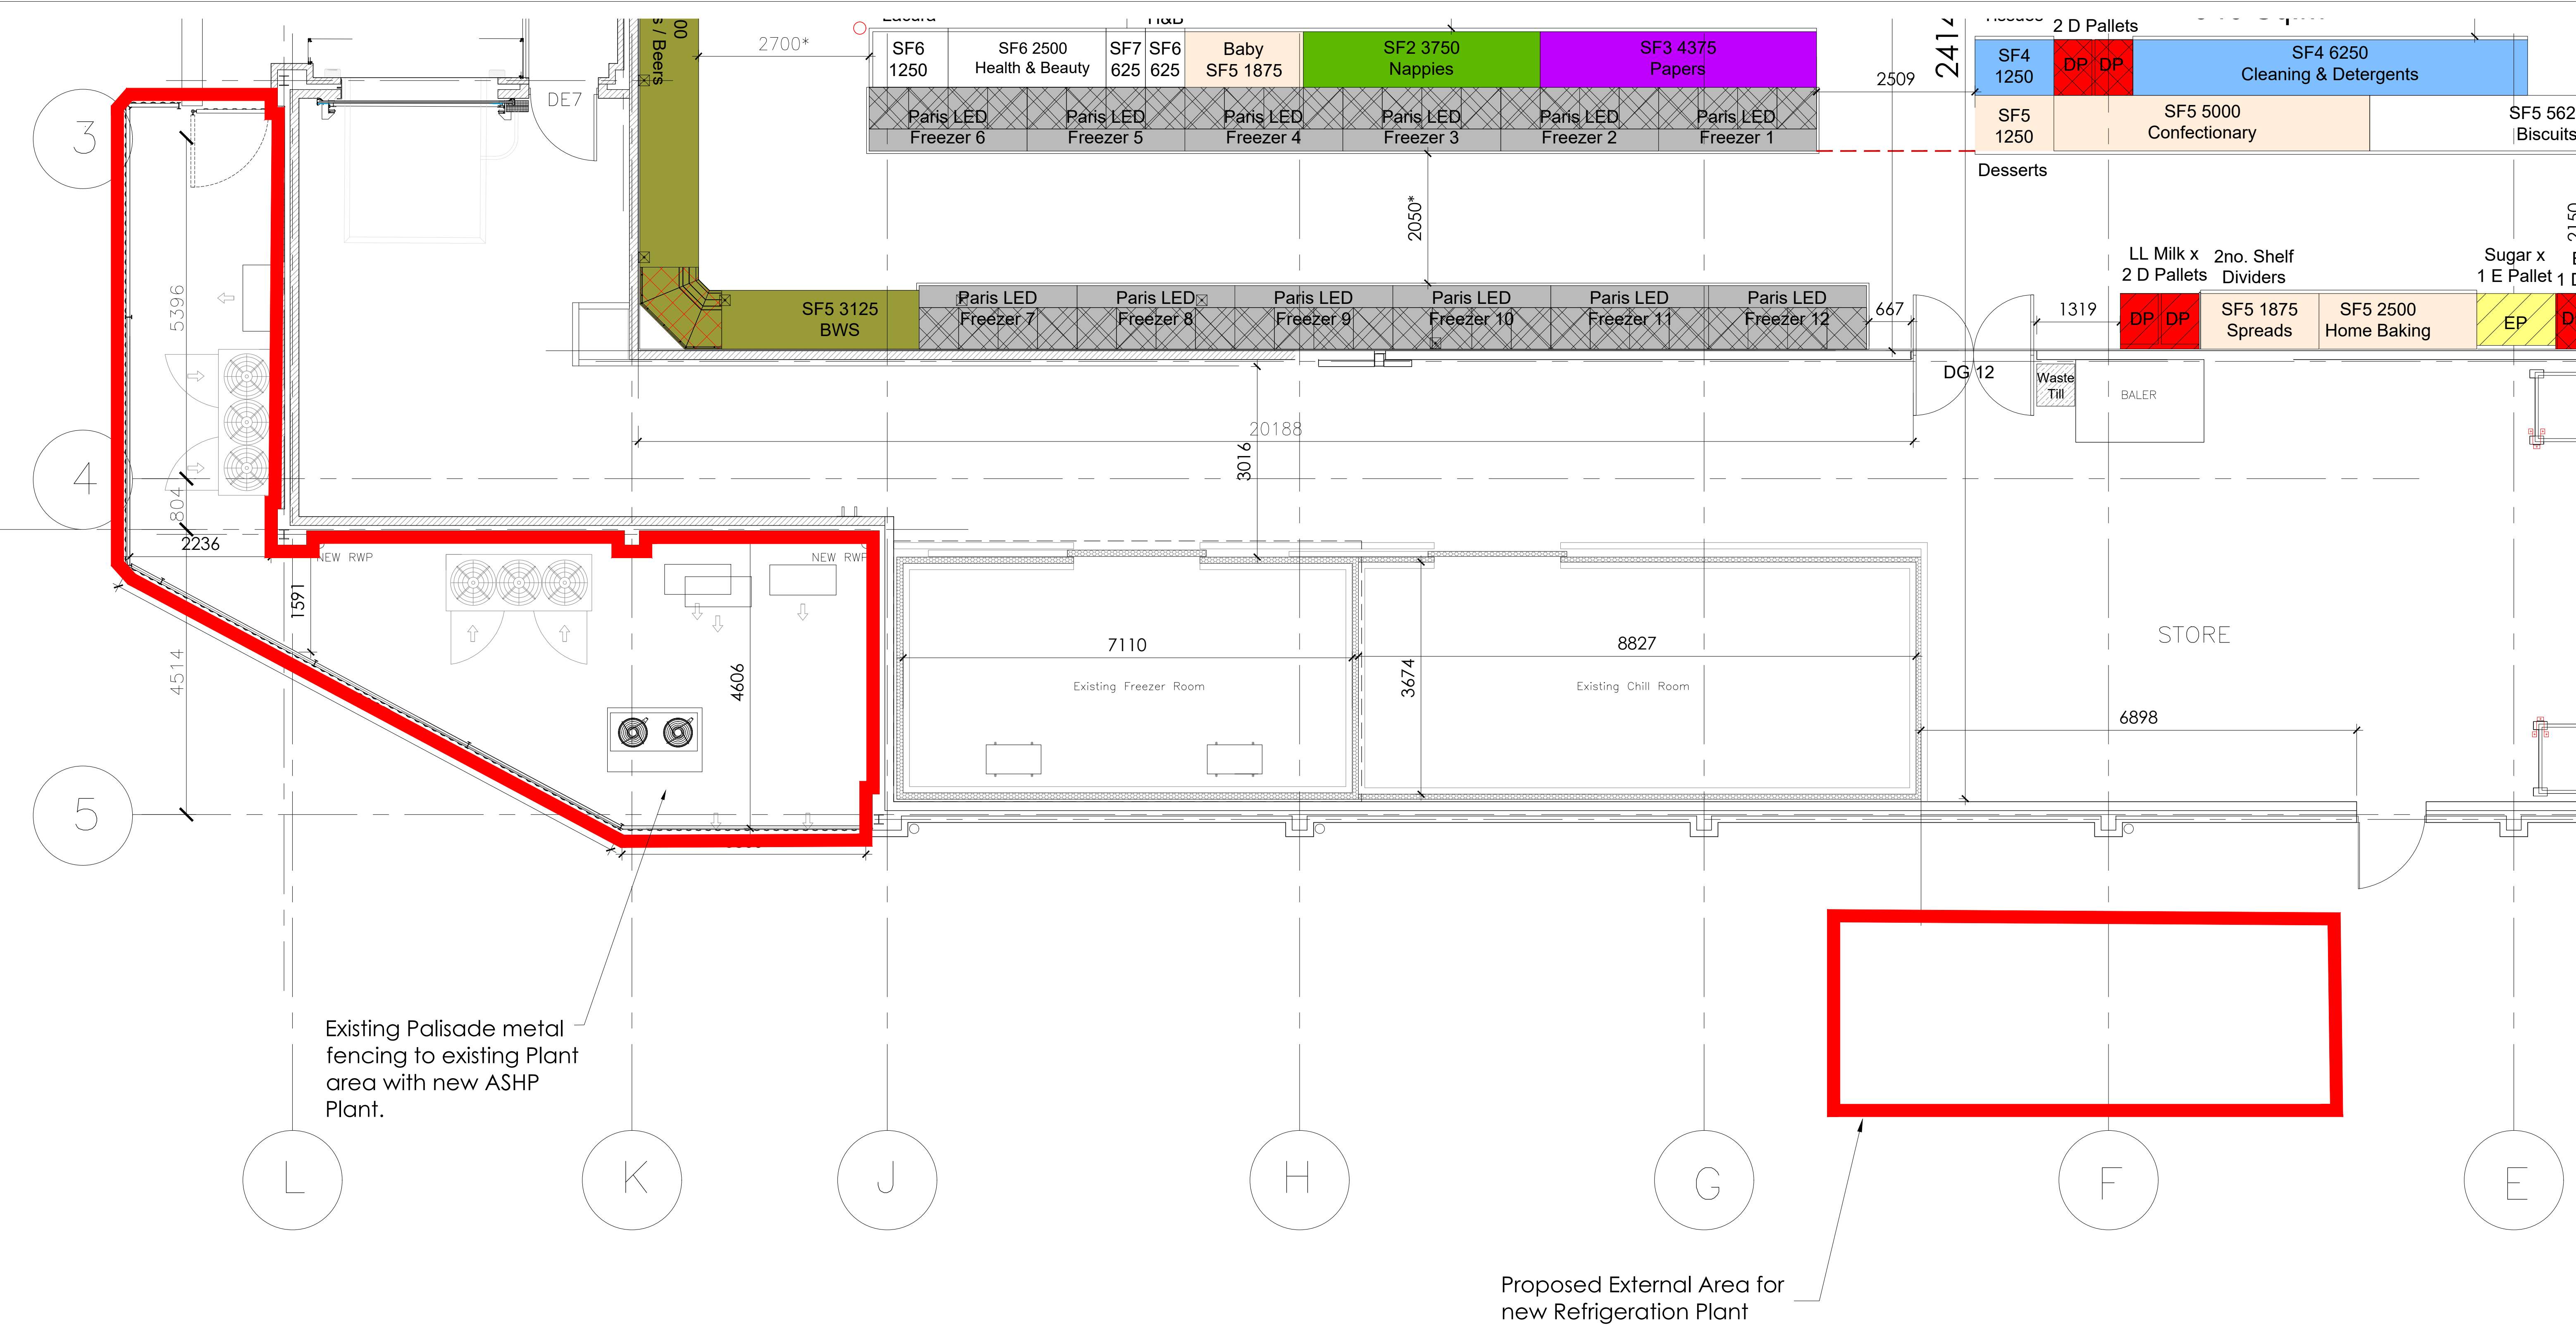


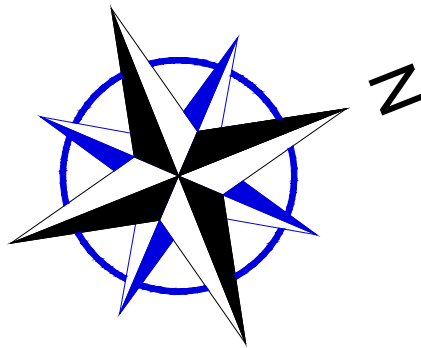

EXISTING PLANT AREA - SCALE 1:50

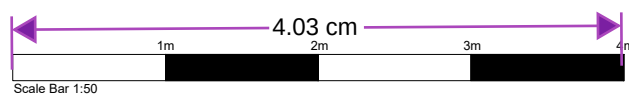

- SITE WORKS AREA 24.96m² for Refridge Plant area 0.0025 Hectares
- ALDI DEMISE 53m² for M& E Plant Area 0.0053 Hectares

Project Title	ALDI RETAIL DEVELOPMENT		
Client	LONDON ROAD ROSHERVILLE GRAVESEND KENT DA11 9LY		
Status	INFORMATION		
Scale	1:50	Drawing Size	A1
Date	31.05.2024	Drawn By	KM
		Checked	RO

Job-Dwg No	21014-SHE-36-05		
Rev	A	Rev By	RO

08.11.24 Refridgeration Plant area altered KM RO

Rev Date Description Rev By Chk'd By

☐ 2 St. Johns North, Walsfield, WPT 3QA t. 01924 291800

☐ Carvers Warehouse, 77 Dale Street, Manchester, M1 2HG t. 0161 2386553

☒ The Old Rectory, 79 High Street, Newport Pagnell, MK16 8AB t. 01908 211577

☐ 101 London Road, Reading, RG1 3BY t. 0118 960700

☐ 10 Gees Court, St Christophers Place, London, W10 1JJ t. 0207 4091215