


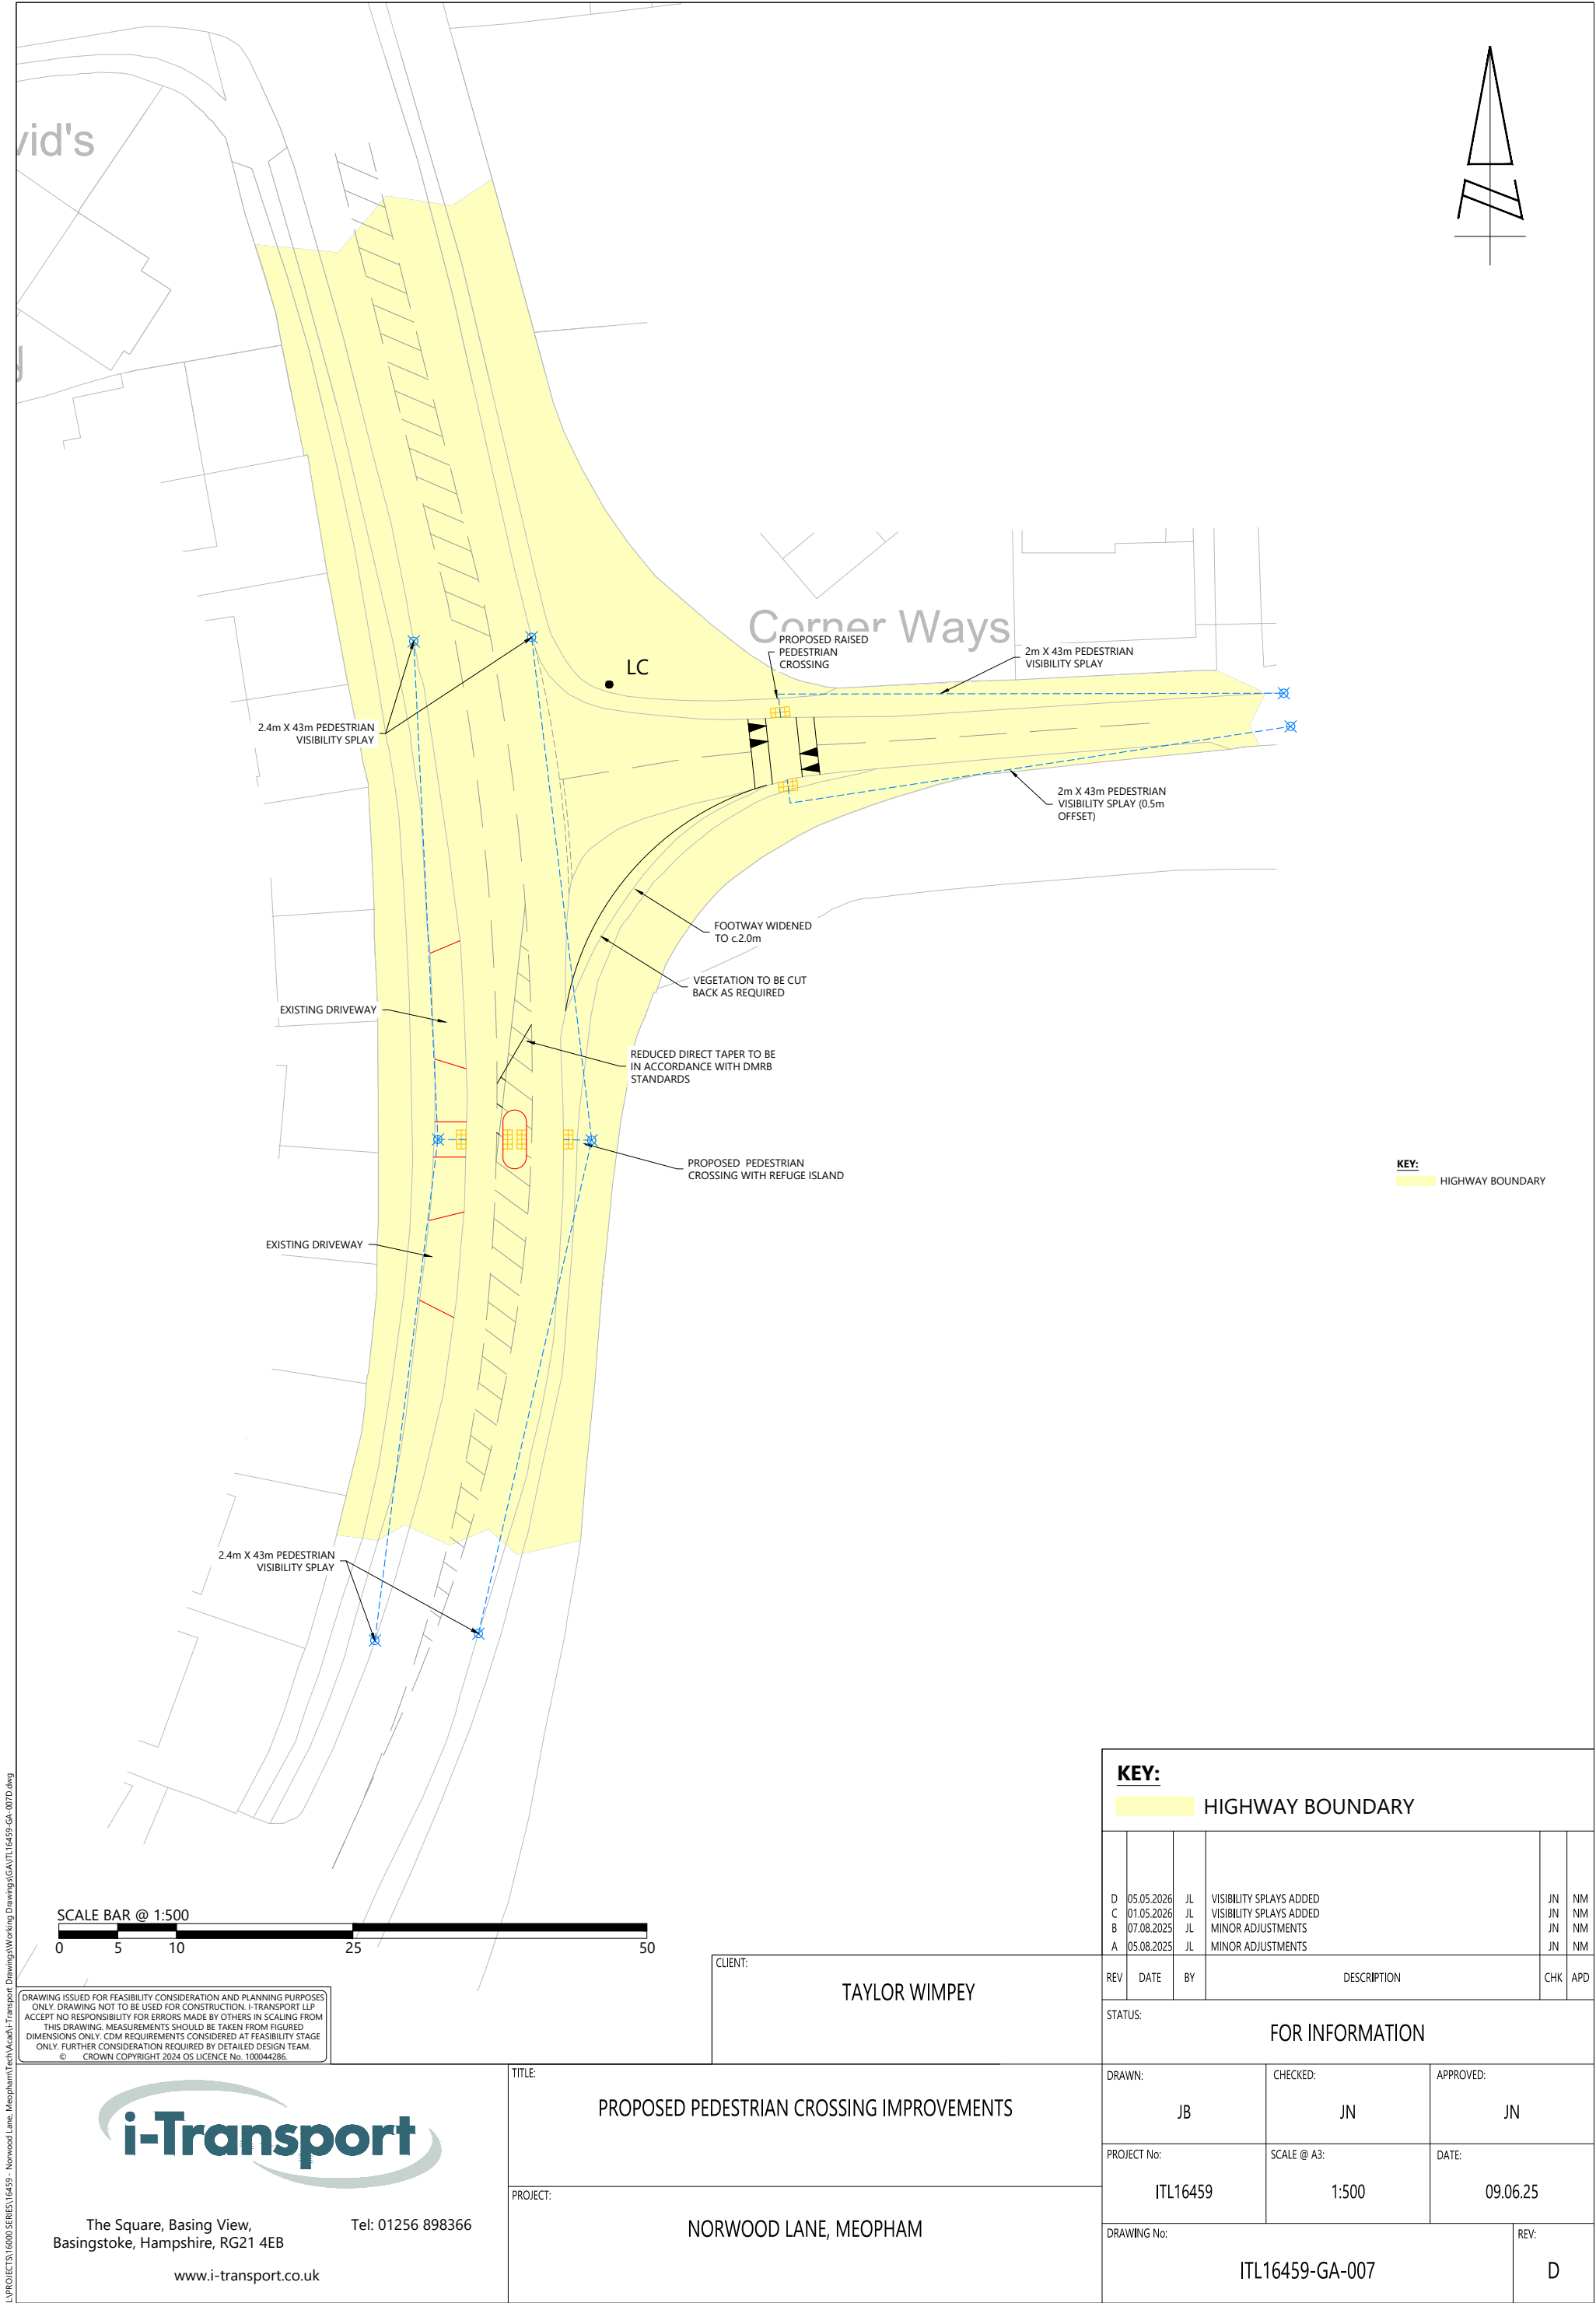

L:\PROJECTS\16000 SERIES\16459 - Norwood Lane, Meopham\Tech\Asa\i-Transport Drawings\Working Drawings\GA\ITL16459-GA-007D.dwg

DRAWING ISSUED FOR FEASIBILITY CONSIDERATION AND PLANNING PURPOSES ONLY. DRAWING NOT TO BE USED FOR CONSTRUCTION. I-TRANSPORT LLP ACCEPTS NO RESPONSIBILITY FOR ERRORS MADE BY OTHERS IN SCALING FROM THIS DRAWING. MEASUREMENTS SHOULD BE TAKEN FROM FIGURED DIMENSIONS ONLY. CDM REQUIREMENTS CONSIDERED AT FEASIBILITY STAGE ONLY. FURTHER CONSIDERATION REQUIRED BY DETAILED DESIGN TEAM. © CROWN COPYRIGHT 2024 OS LICENCE No. 100044286.



The Square, Basing View,
Basingstoke, Hampshire, RG21 4EB
www.i-transport.co.uk

Tel: 01256 898366

TITLE:
PROPOSED PEDESTRIAN CROSSING IMPROVEMENTS

PROJECT:
NORWOOD LANE, MEOPHAM

CLIENT:
TAYLOR WIMPEY

KEY:					
		HIGHWAY BOUNDARY			
D	05.05.2026	JL	VISIBILITY SPLAYS ADDED	JN	NM
C	01.05.2026	JL	VISIBILITY SPLAYS ADDED	JN	NM
B	07.08.2025	JL	MINOR ADJUSTMENTS	JN	NM
A	05.08.2025	JL	MINOR ADJUSTMENTS	JN	NM
REV	DATE	BY	DESCRIPTION	CHK	APD
STATUS: FOR INFORMATION					
DRAWN:		CHECKED:		APPROVED:	
JB		JN		JN	
PROJECT No:		SCALE @ A3:		DATE:	
ITL16459		1:500		09.06.25	
DRAWING No:				REV:	
ITL16459-GA-007				D	