


Site Address:
Convent of Mercy
Hillside Drive
Gravesend
Kent
DA12 1NY
Client:
The Convent of Mercy

- Category A Tree (High Value)
- Category B Tree (Moderate Value)
- Category C Tree (Low Value)
- Category U Tree (Poor Condition)
- Unsurveyed Tree

Tree Number	Tree Species	Retention Category
1	Oak	A1

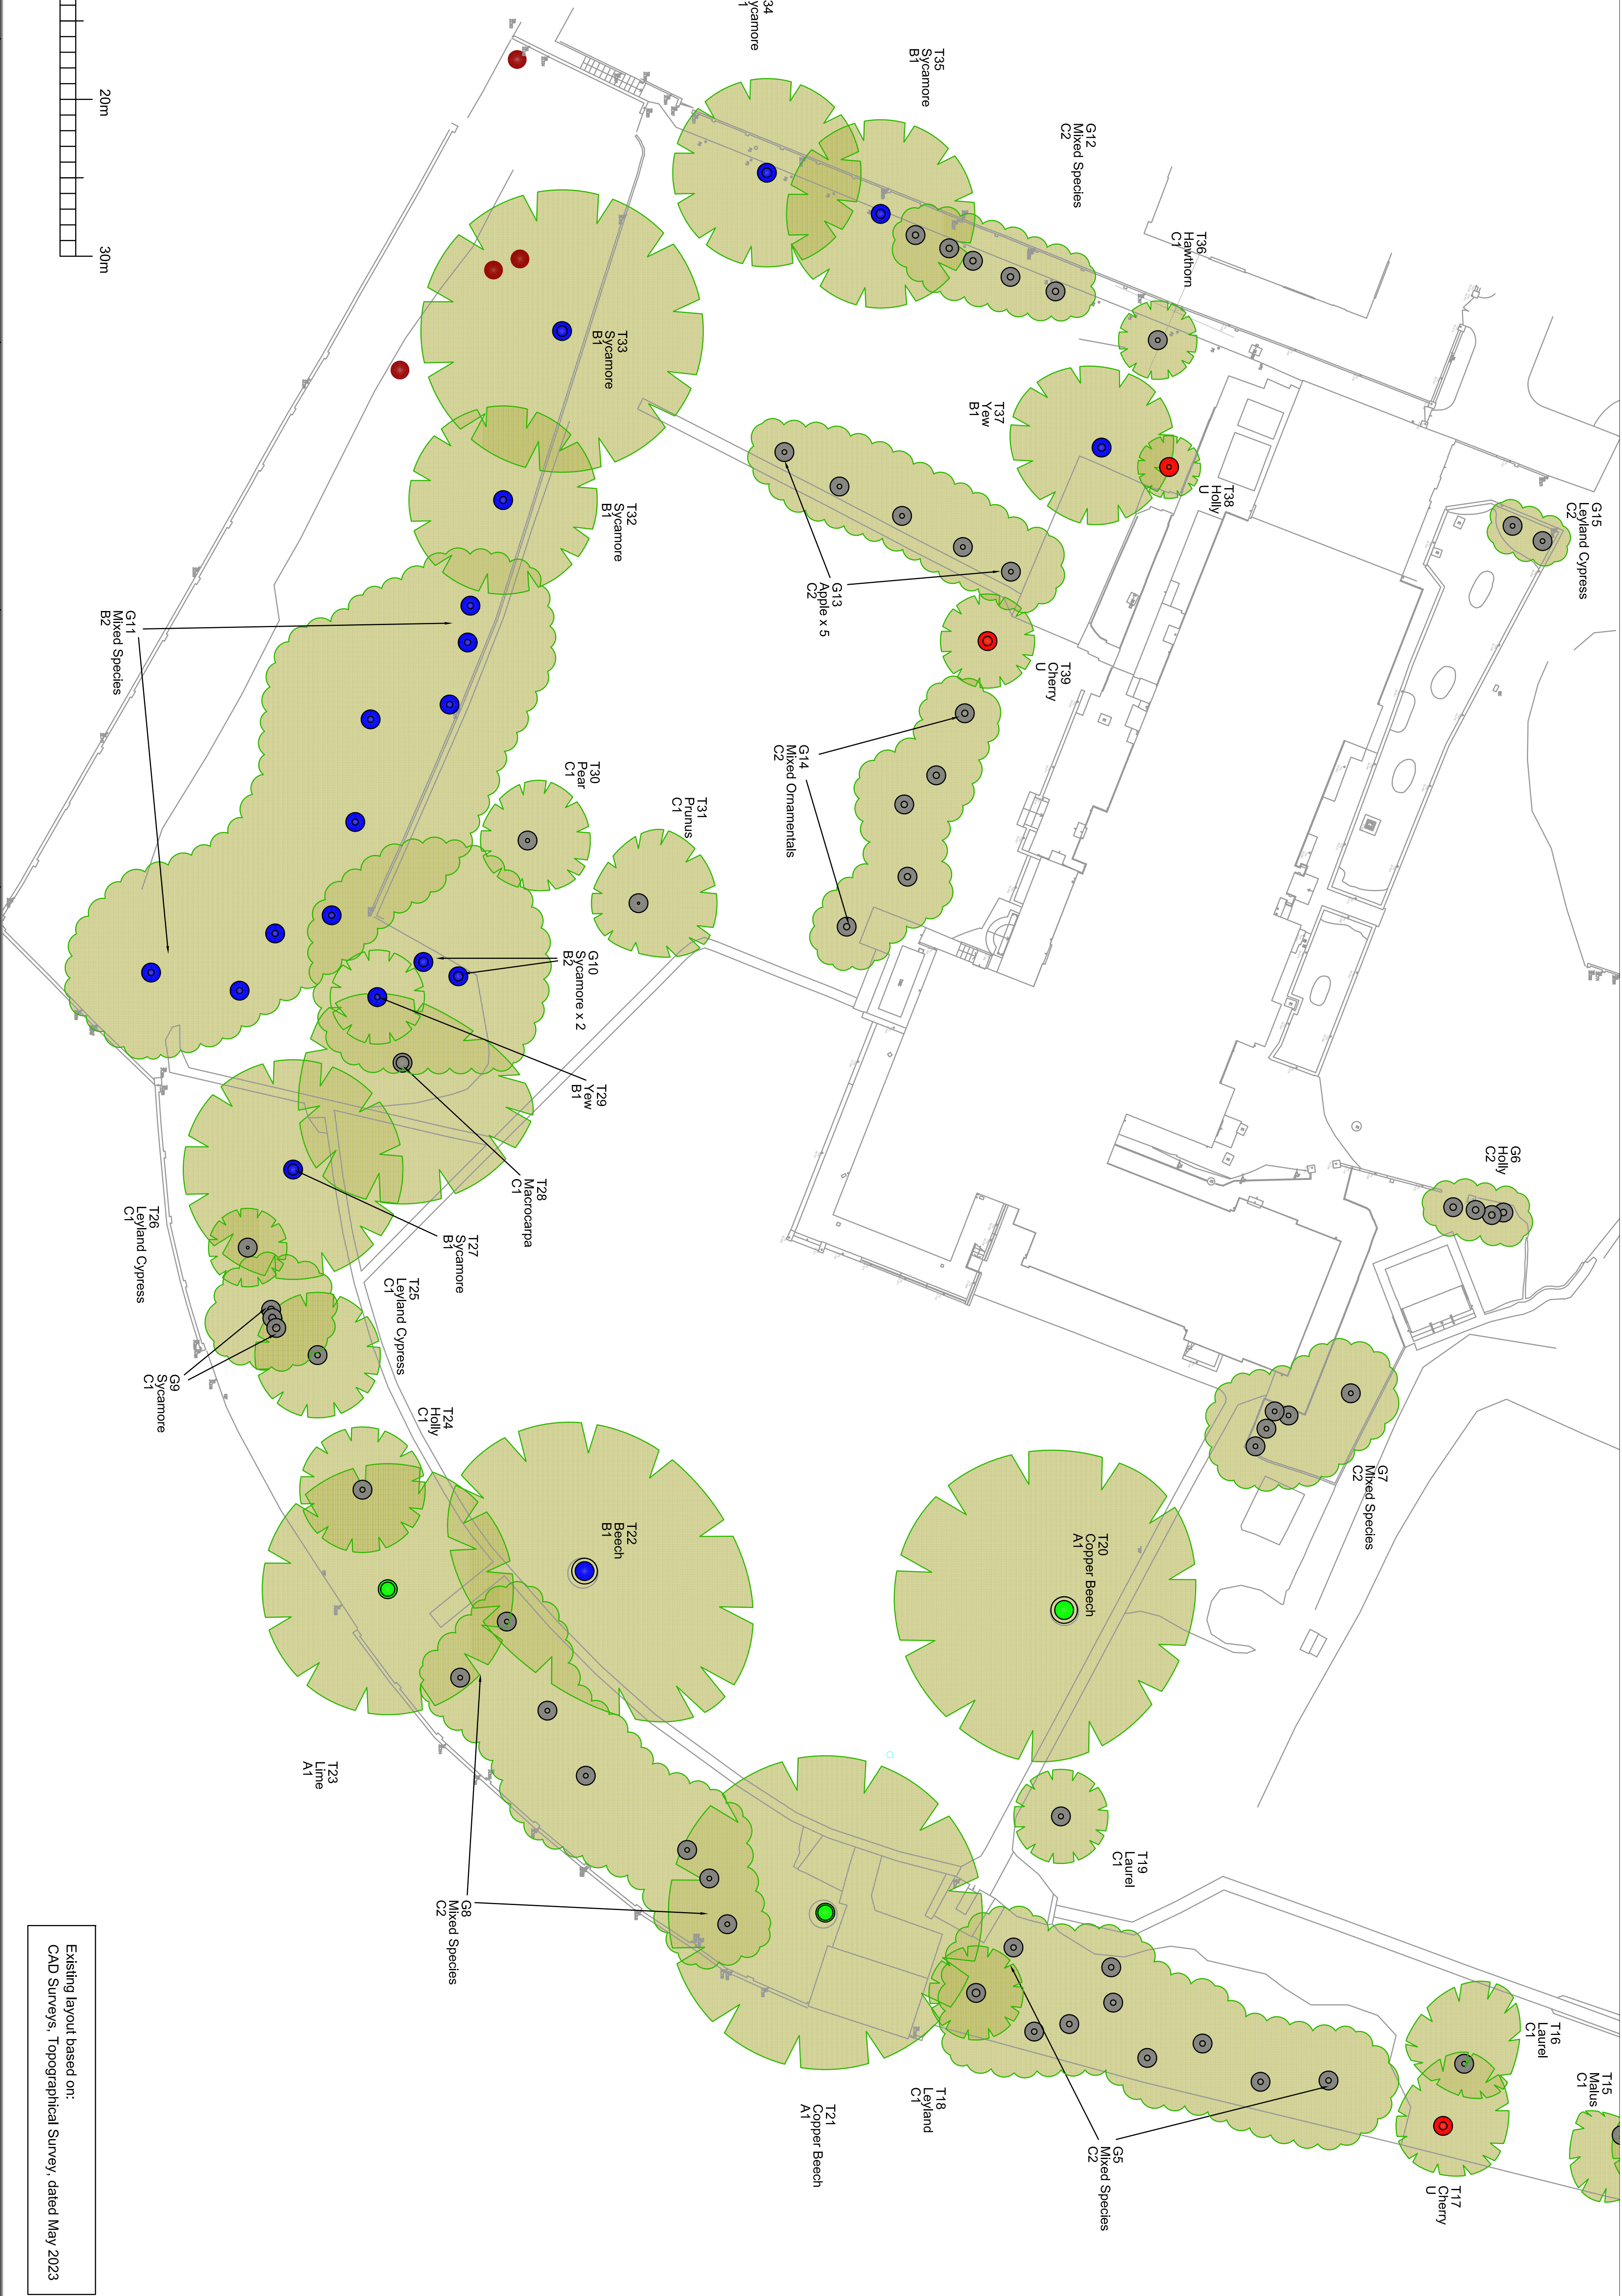

Existing layout based on:
CAD Surveys, Topographical Survey, dated May 2023

