


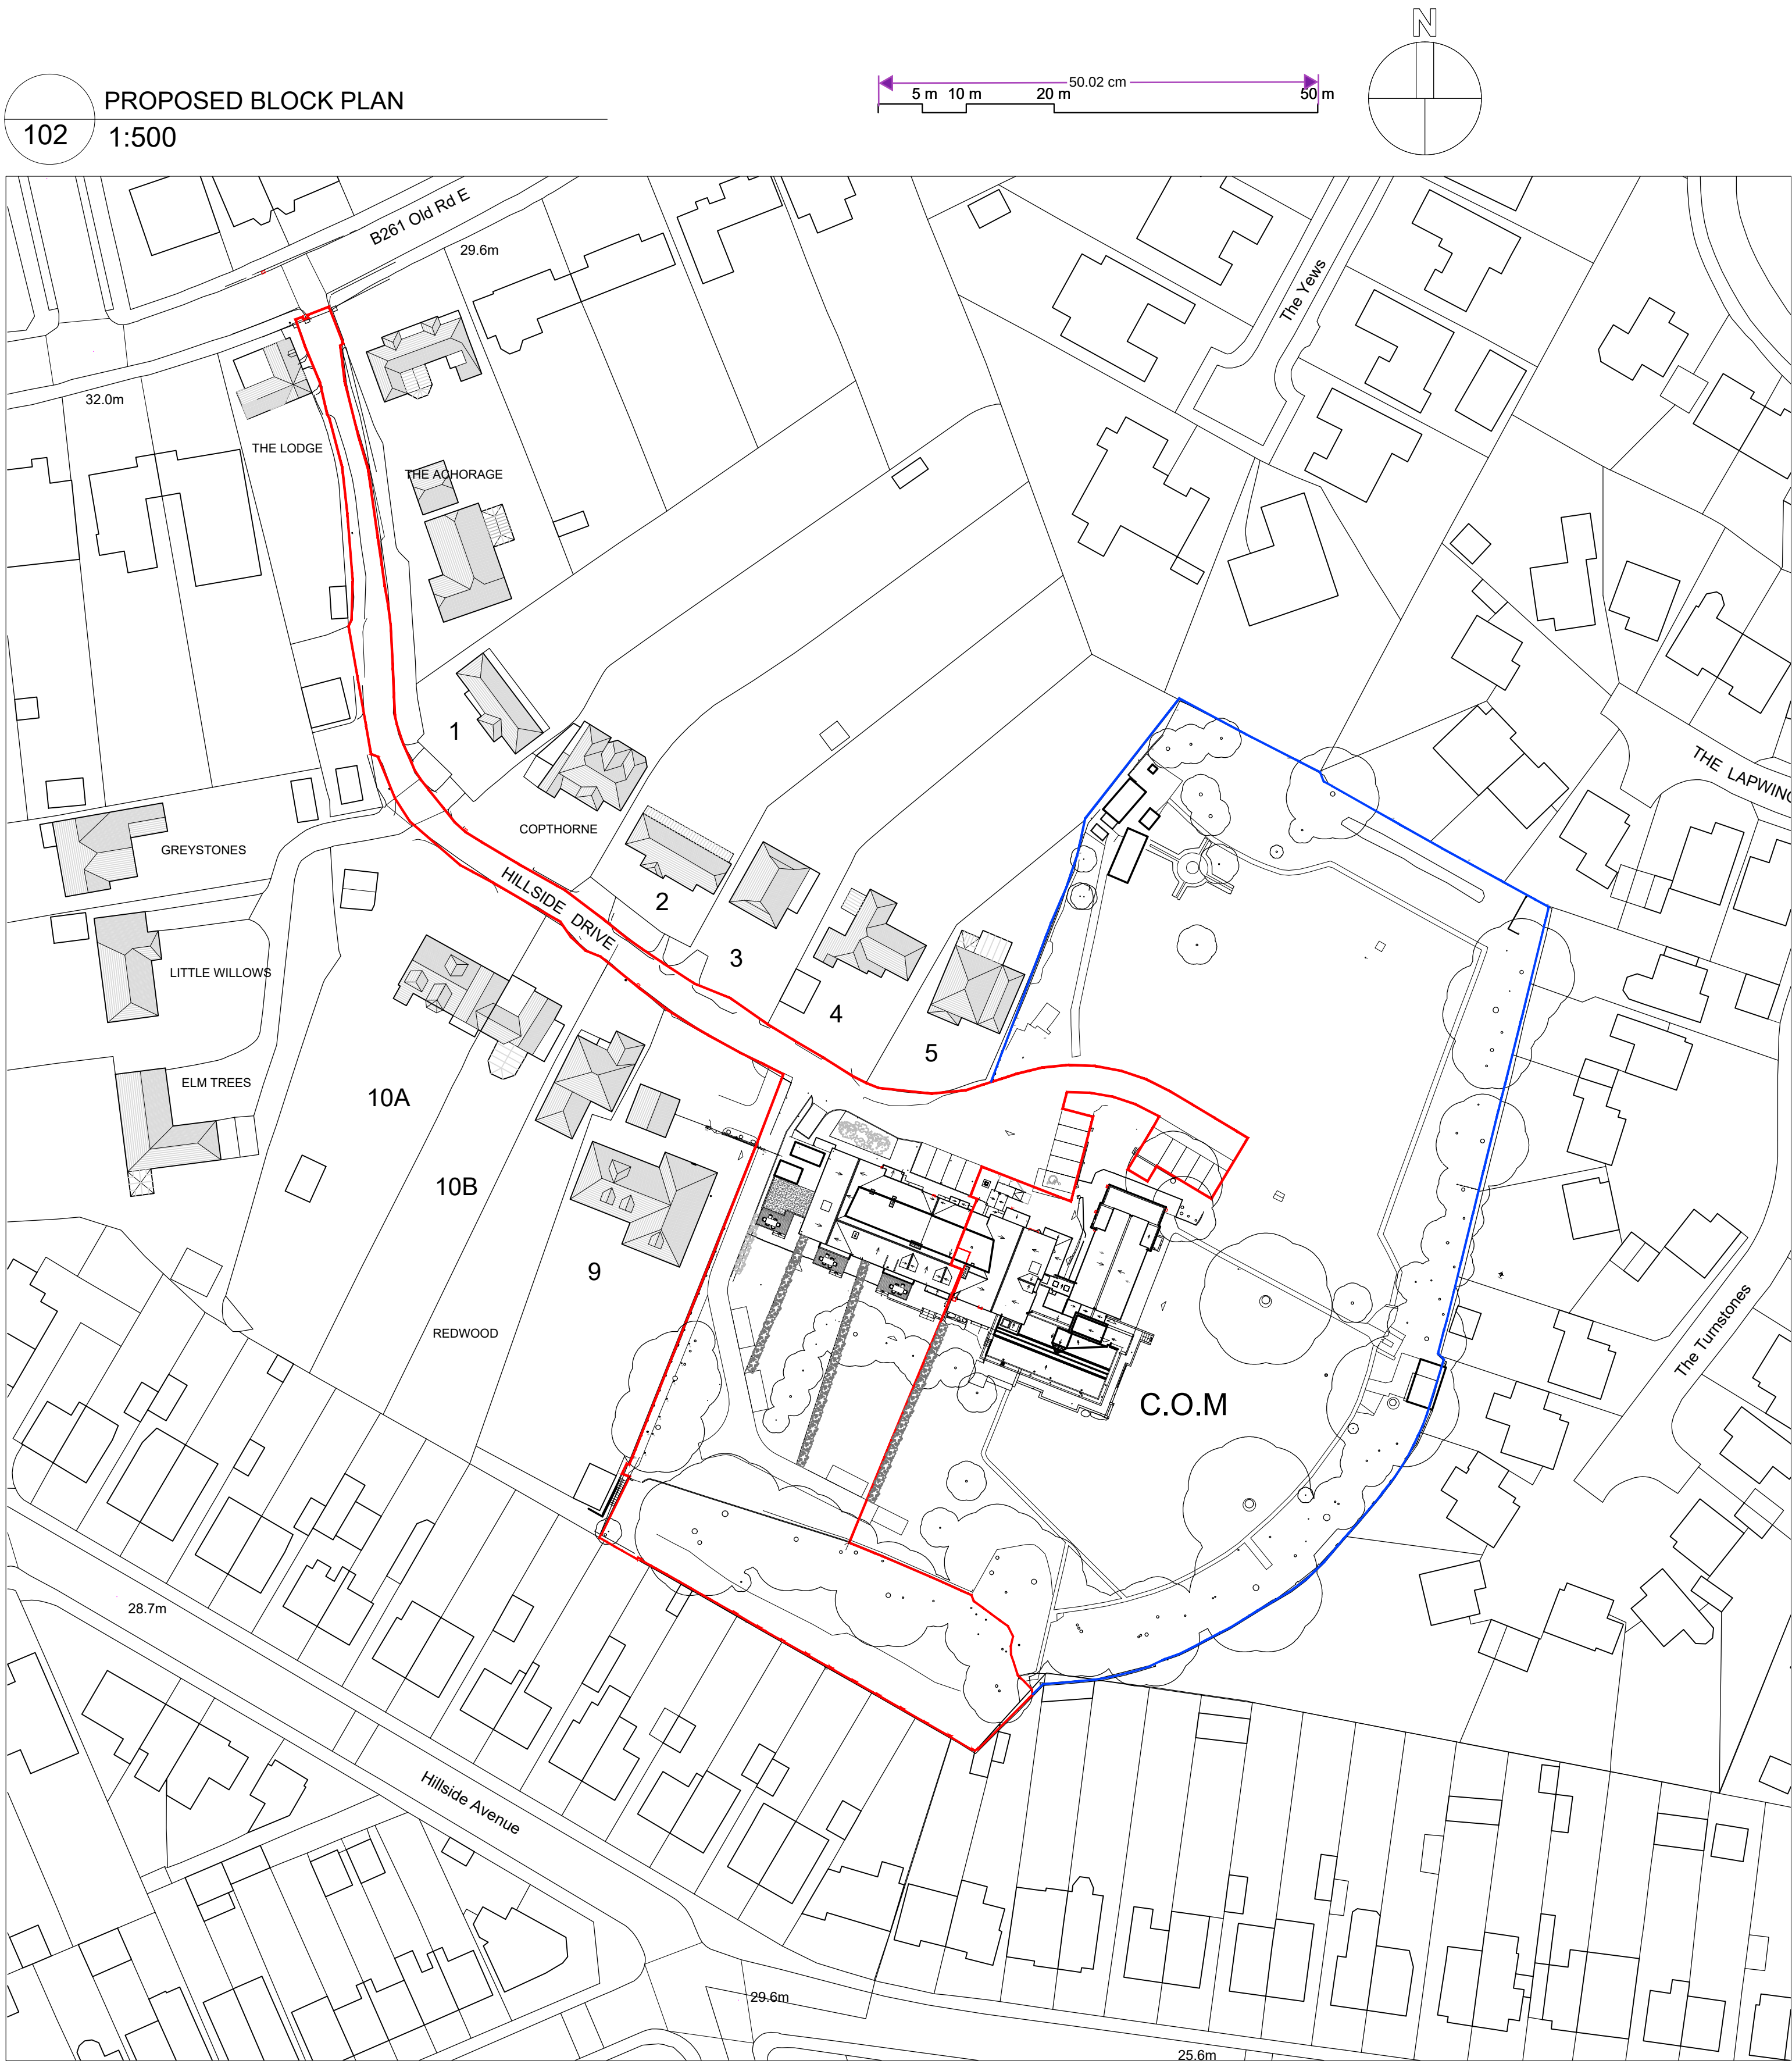

102 PROPOSED BLOCK PLAN
1:500

Project: CONVENT OF MERCY, GRAVESEND
PROPOSAL FOR SURPLUS BUILDINGS
Client: SISTERS OF MERCY
Title: SCHEME DESIGN
Drawing No: 5287/PL/102
Revision: A
Scale: 1:500
Date: 27/09/2024
Drawn: GEN
Authorised: A

clay architecture
Great Lines Studios, Marlborough Road, Gillingham, Kent ME7 5HB
T: 01634 573 017
www.clayarchitecture.com
E: design@clayarchitects.com

Rev. Date By Notes
A1 28/09/24 KSL Layout revised to enable turning into private driveway
Copyright Clay Architecture Ltd
All dimensions are to be verified by the contractor before commencing works